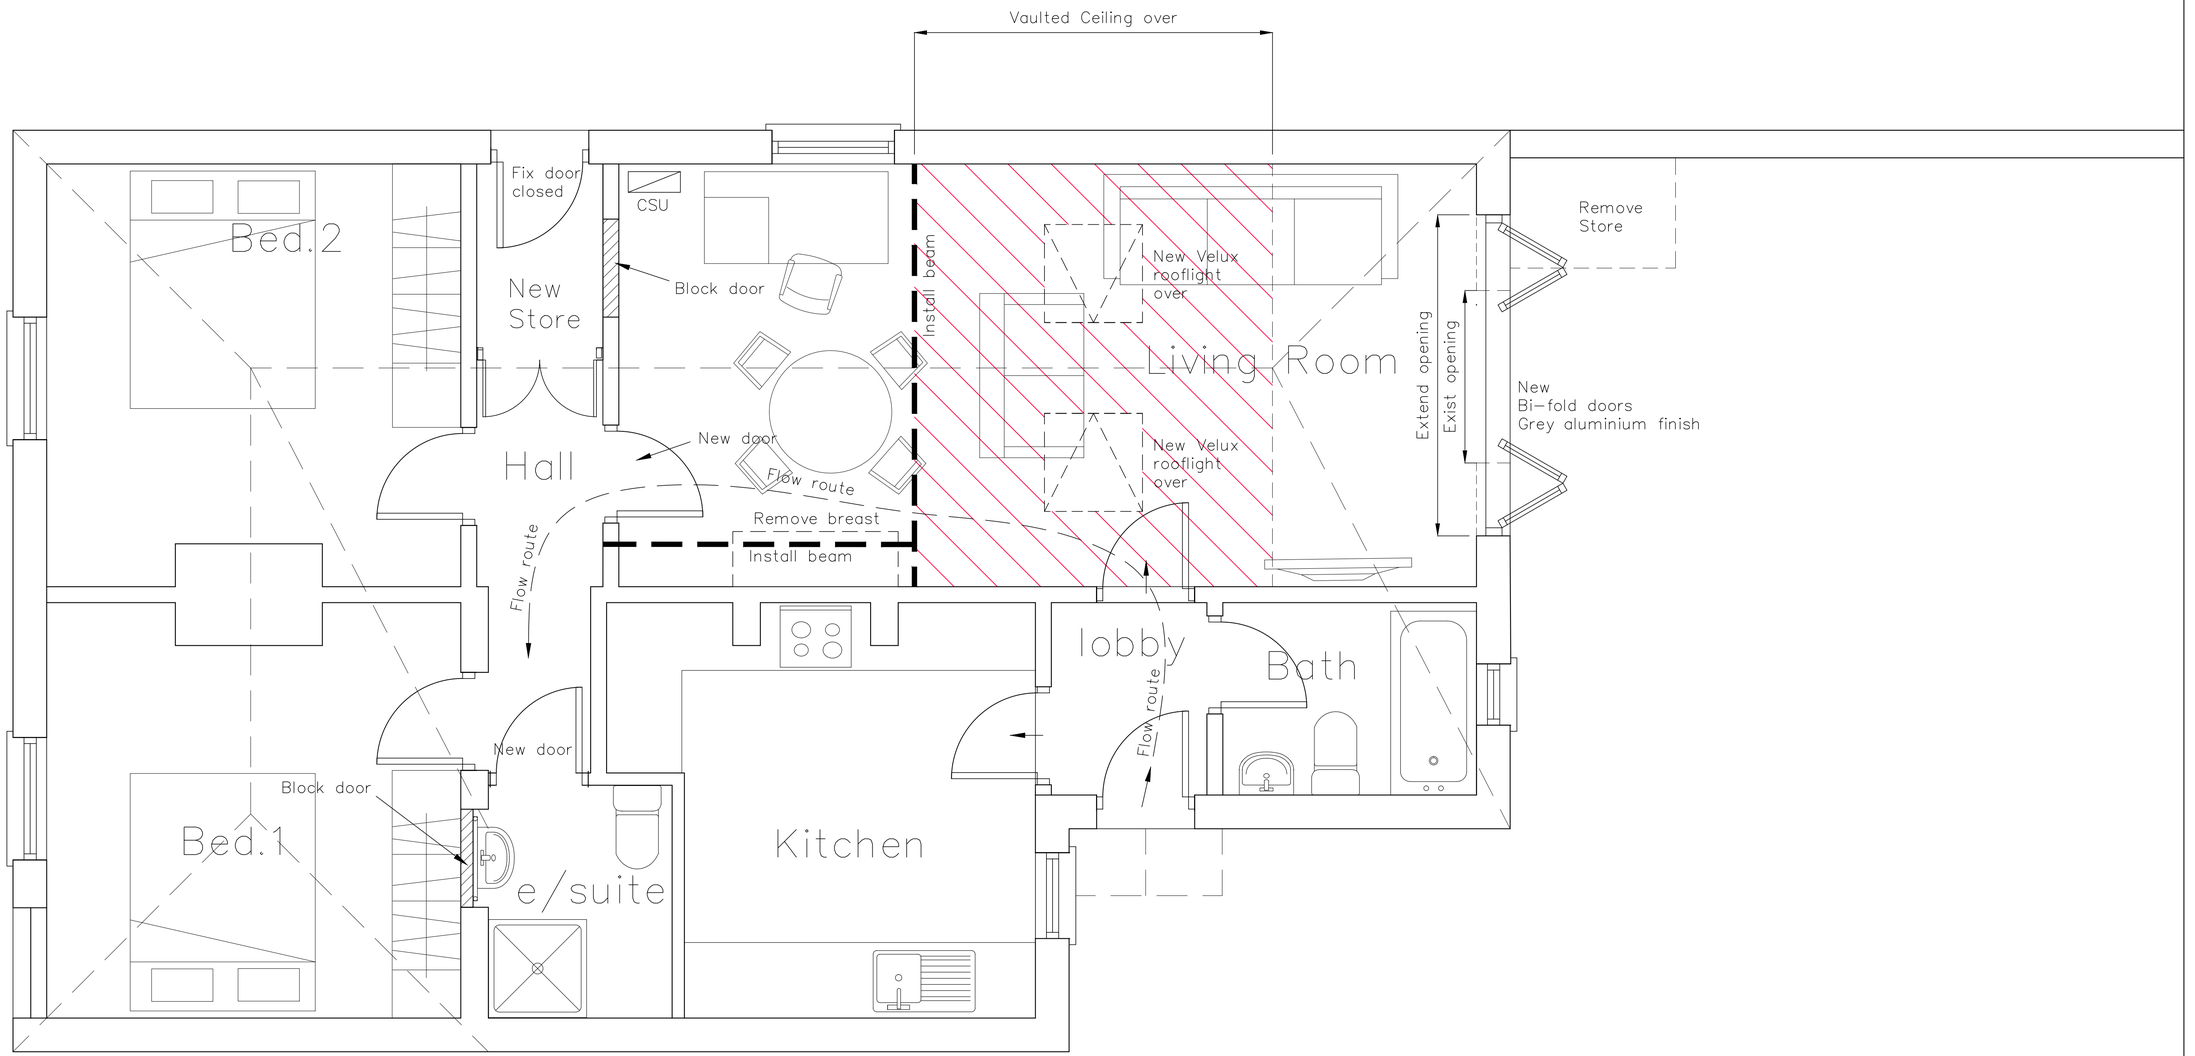

Flint lodge
2, Mill Lane
Havant
PO9 1RX

PROPOSAL PLAN

Revisions
a) Notation added. 05/07/22 MHC
b) Bi-fold doors added. 07/07/22 MHC
c)
d)

CAAD
Critchley Architecture And Design
Contact: 02392 474 919 | info@caad.online
The Old Brewery,15E South Street, Havant, PO9 1BU

Scale A3 = 1:50
Drawn SM/ MHC
Date 20/04/22

22035-401 B

5m 10m 15m 20m