



PROPOSED SINGLE STOREY REAR ADDITION. 9, HAWTHORNE GROVE, HAYLING IS, HANTS. FOR MR & MRS S. LAWRENCE.

NOTE CHECK ALL MEASUREMENTS ON SITE PRIOR TO THE COMMENCEMENT OF WORK.

WALLS TO BE FULLY BONDED TO THE EXISTING CAVITIES AND DAMP-PROOF COURSES TO BE MAINTAINED CONTINUOUS CLOSE ALL REVEALS WITH INSULATED CAVITY CLOSERS.

PLANS TO BE READ IN CONJUNCTION WITH THE ENGINEER'S CALCULATIONS AND DETAILS FOR NEW TRIMMER AND SPREADER SIZES /PADSTONES ETC.

THE OWNER/BUILDER IS RESPONSIBLE FOR OBTAINING A PARTY WALL AGREEMENT IN WRITING WITH THE ADJOINING OWNERS FOR THE EXCAVATION OF FOUNDATIONS WITHIN 3M NOTE THIS IS TO BE IN PLACE PRIOR TO ANY COMMENCEMENT OF WORK ON SITE.

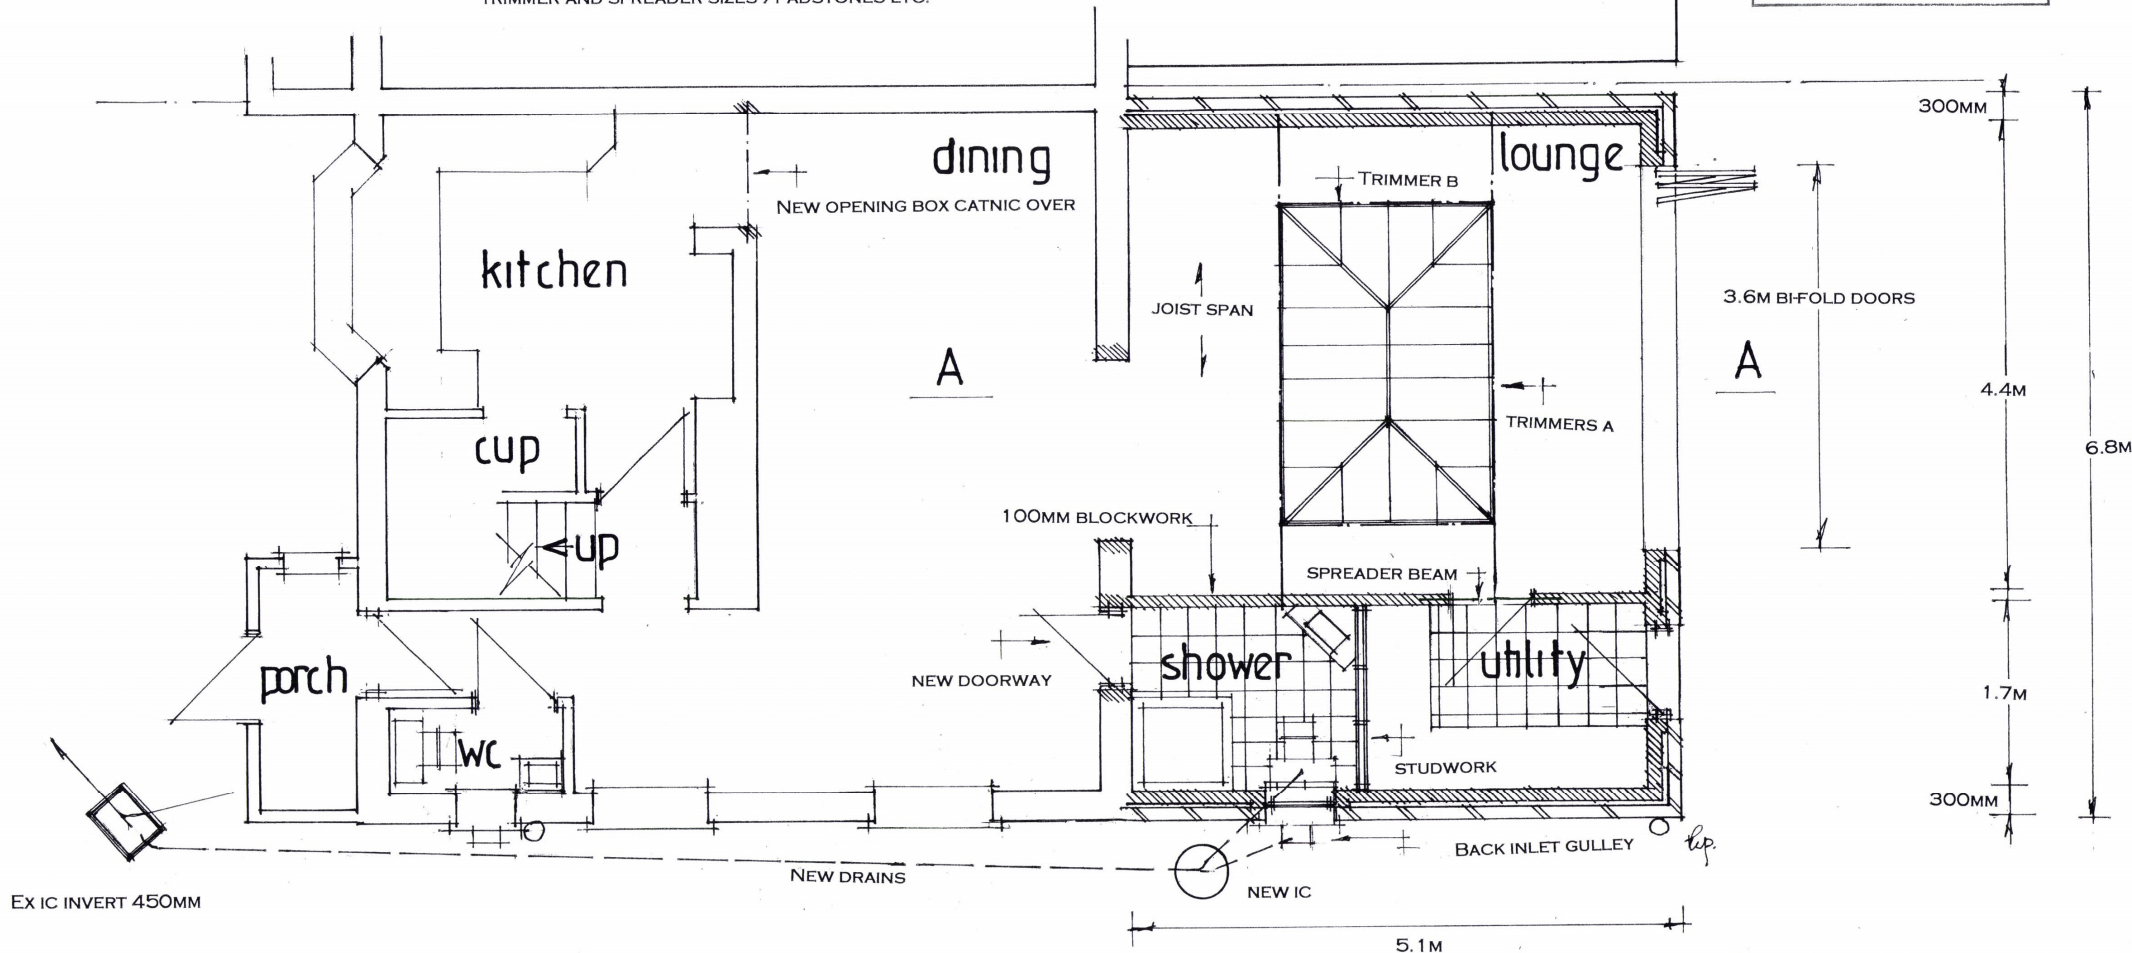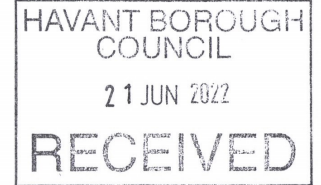

Ex IC INVERT 450MM

PROVIDE SMOKE DETECTOR TO HALLWAY MAINS OPERATED WITH BATTERY BACKUP.

FIT NEW RADIATORS WITH TRV VALVES

NOTE THE 100MM BLOCKWORK WALL BETWEEN THE LOUNGE AND THE UTILITY AND SHOWER ROOMS IS TO HAVE A FOUNDATION AS PER THE MAIN SPECIFICATION.

date june 22
scale 1:50

PROPOSED GROUND FLOOR

PETER J. WALKER
ISLAND DESIGN
182 SEAFRONT, HAYLING ISLAND, HANTS
PO11 9AN
TEL: 02392467571