
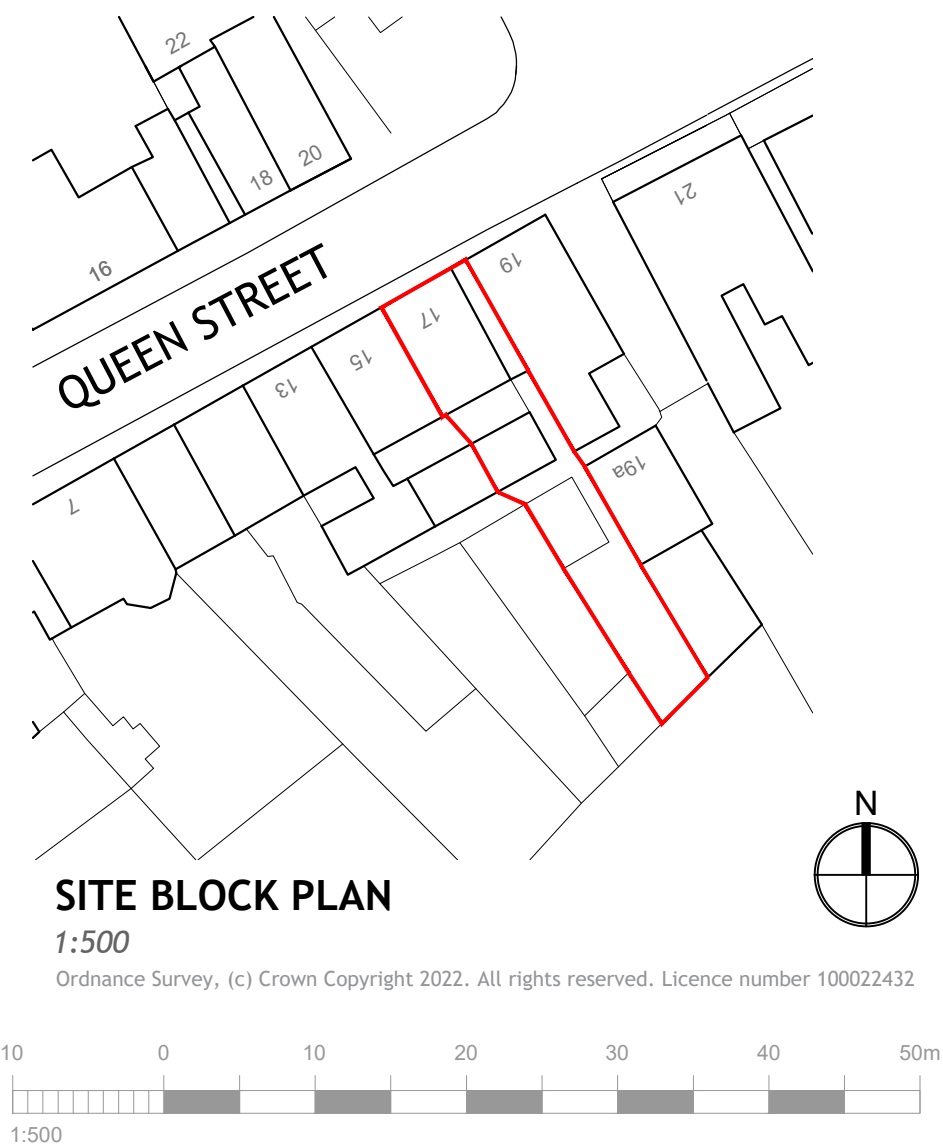
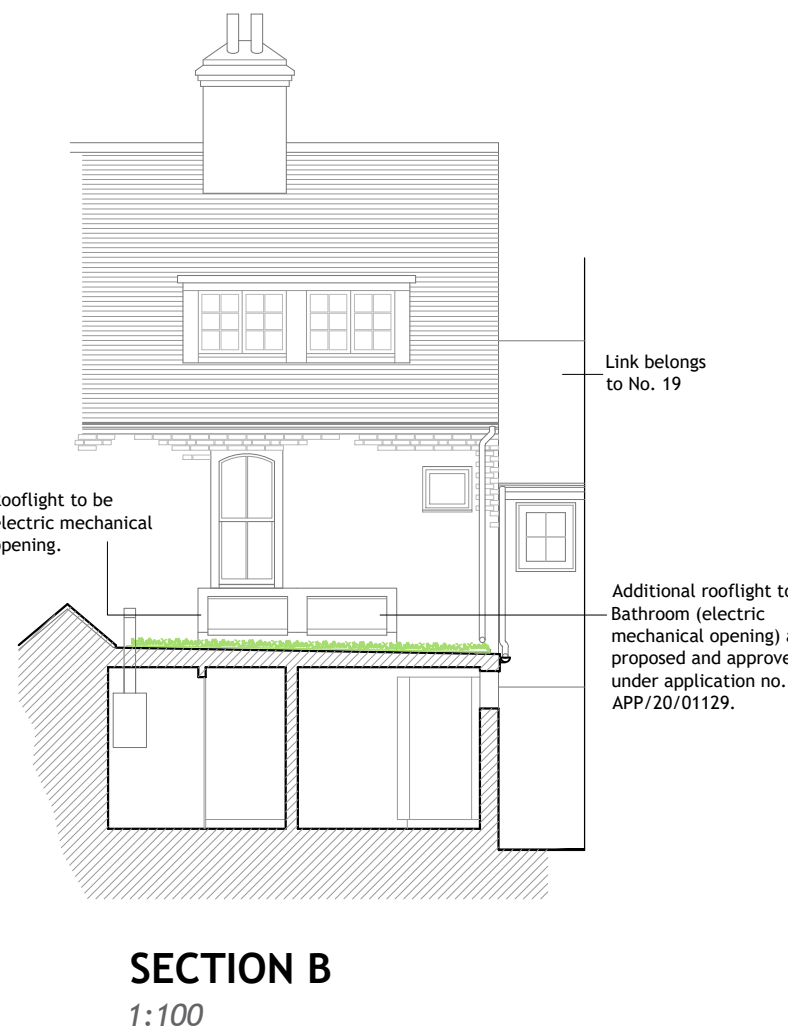
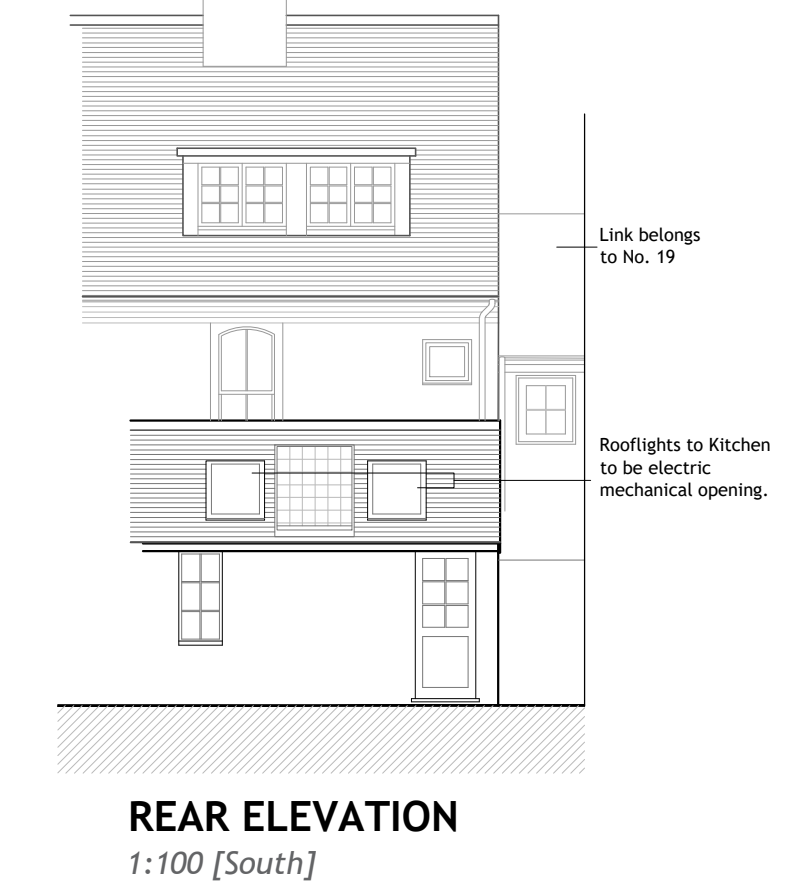
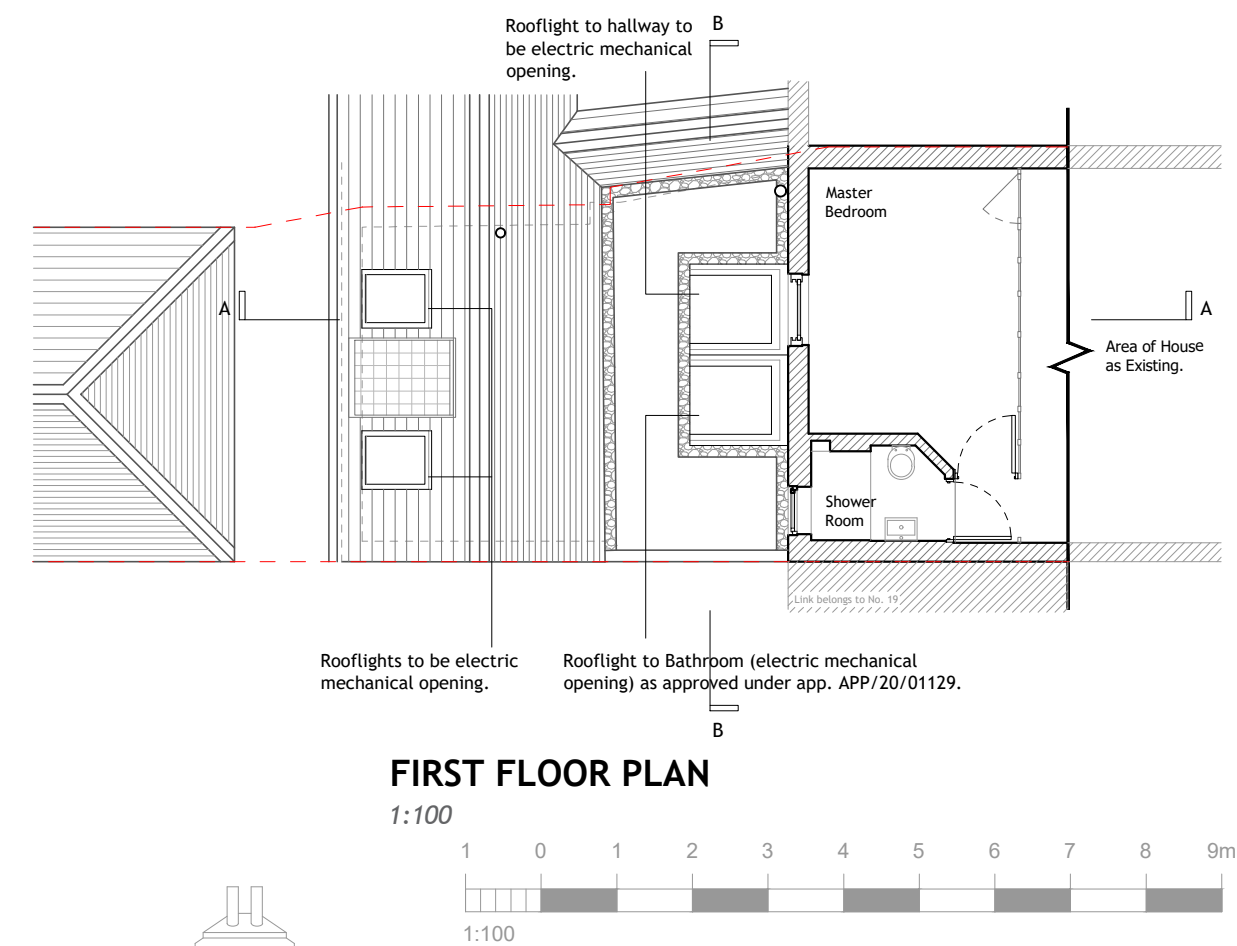
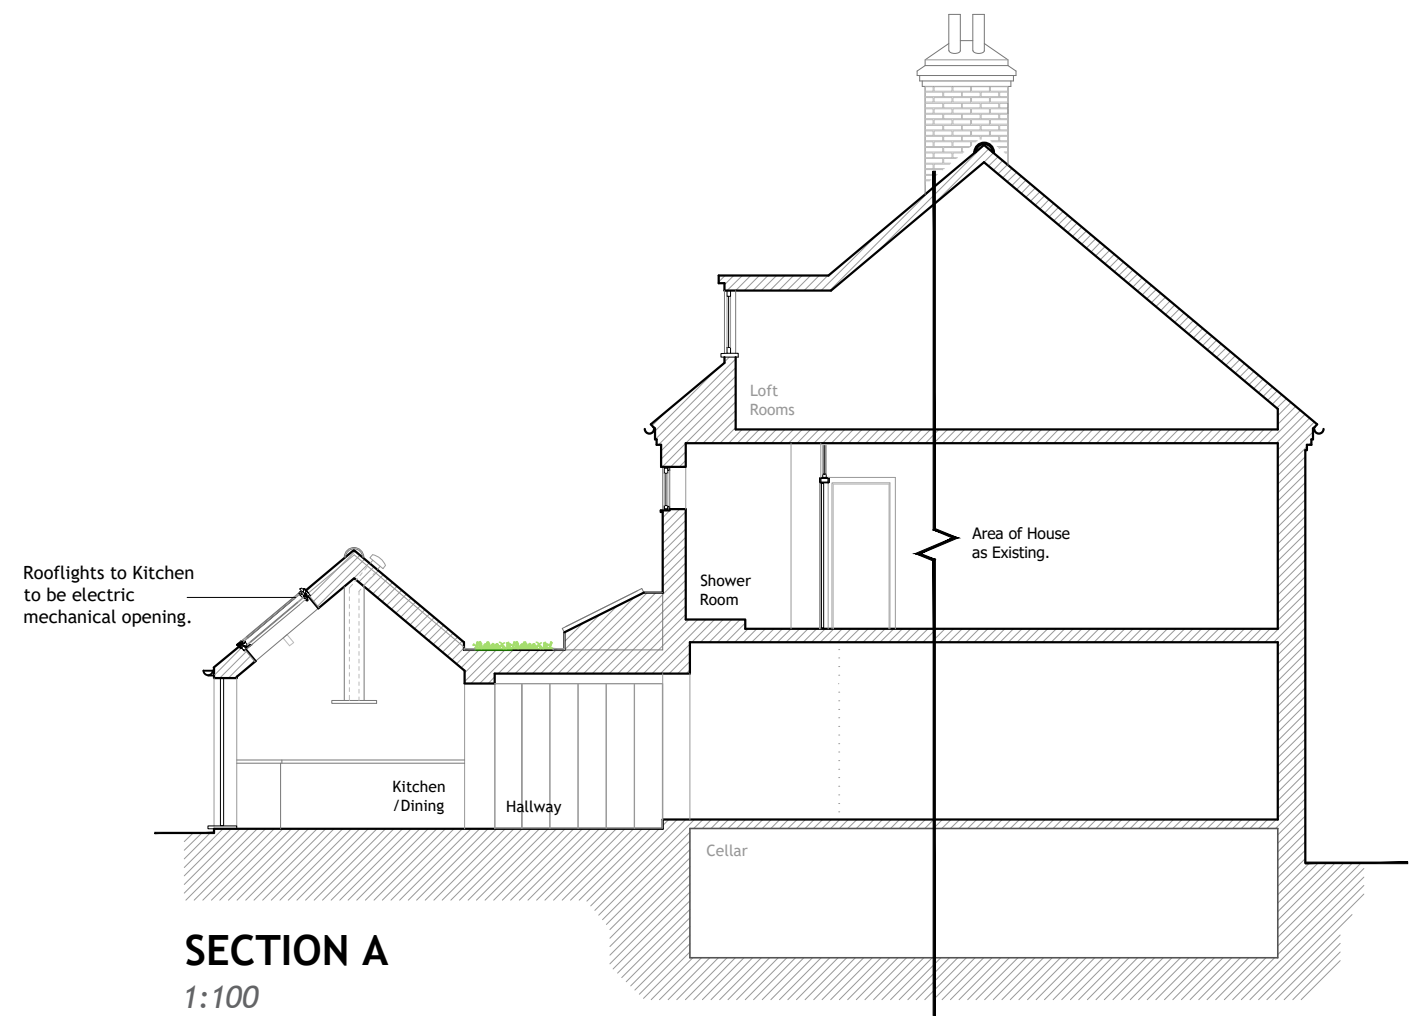


17 Queen Street

PROPOSED - Alterations to the Rooflights (as approved under application no. APP/20/01129).

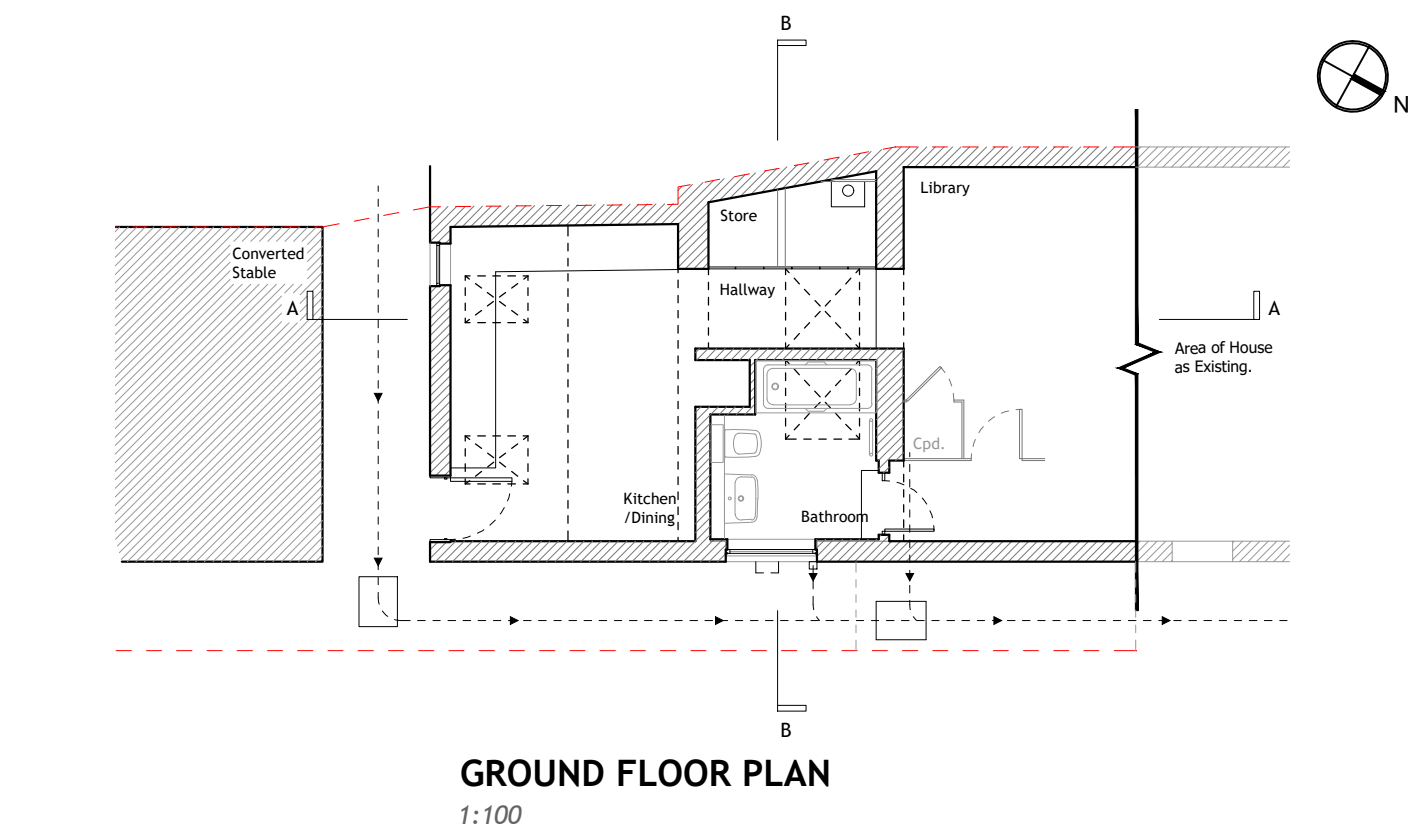

NOTES:

Dimensions to be checked on site before commencing work. Any discrepancies shall be reported to the architect immediately.

Do not scale from these drawings except for planning purposes.

Use figured dimensions only.

Where applicable this drawing is to be read in conjunction with other consultants' drawings.

All drawings to be read in conjunction with specification and all other drawings including structural engineer and mechanical and electrical drawings / specification

REV	DATE	AMENDMENT	DRAWN

Helyer Davies Architects Ltd
1 The Old Flour Mill,
Emsworth, PO10 7BT
01243 370 715

www.hdarchitects.co.uk mail@hdarchitects.co.uk

PROJECT

17 Queen Street
Emsworth
PO10 7BJ

DRAWING

Proposed Plans, Elevations & Sections

SCALE

as noted @ A1

DATE	February 2022	DRAWN	EK
DRAWING NUMBER	21235-02	REVISION	*