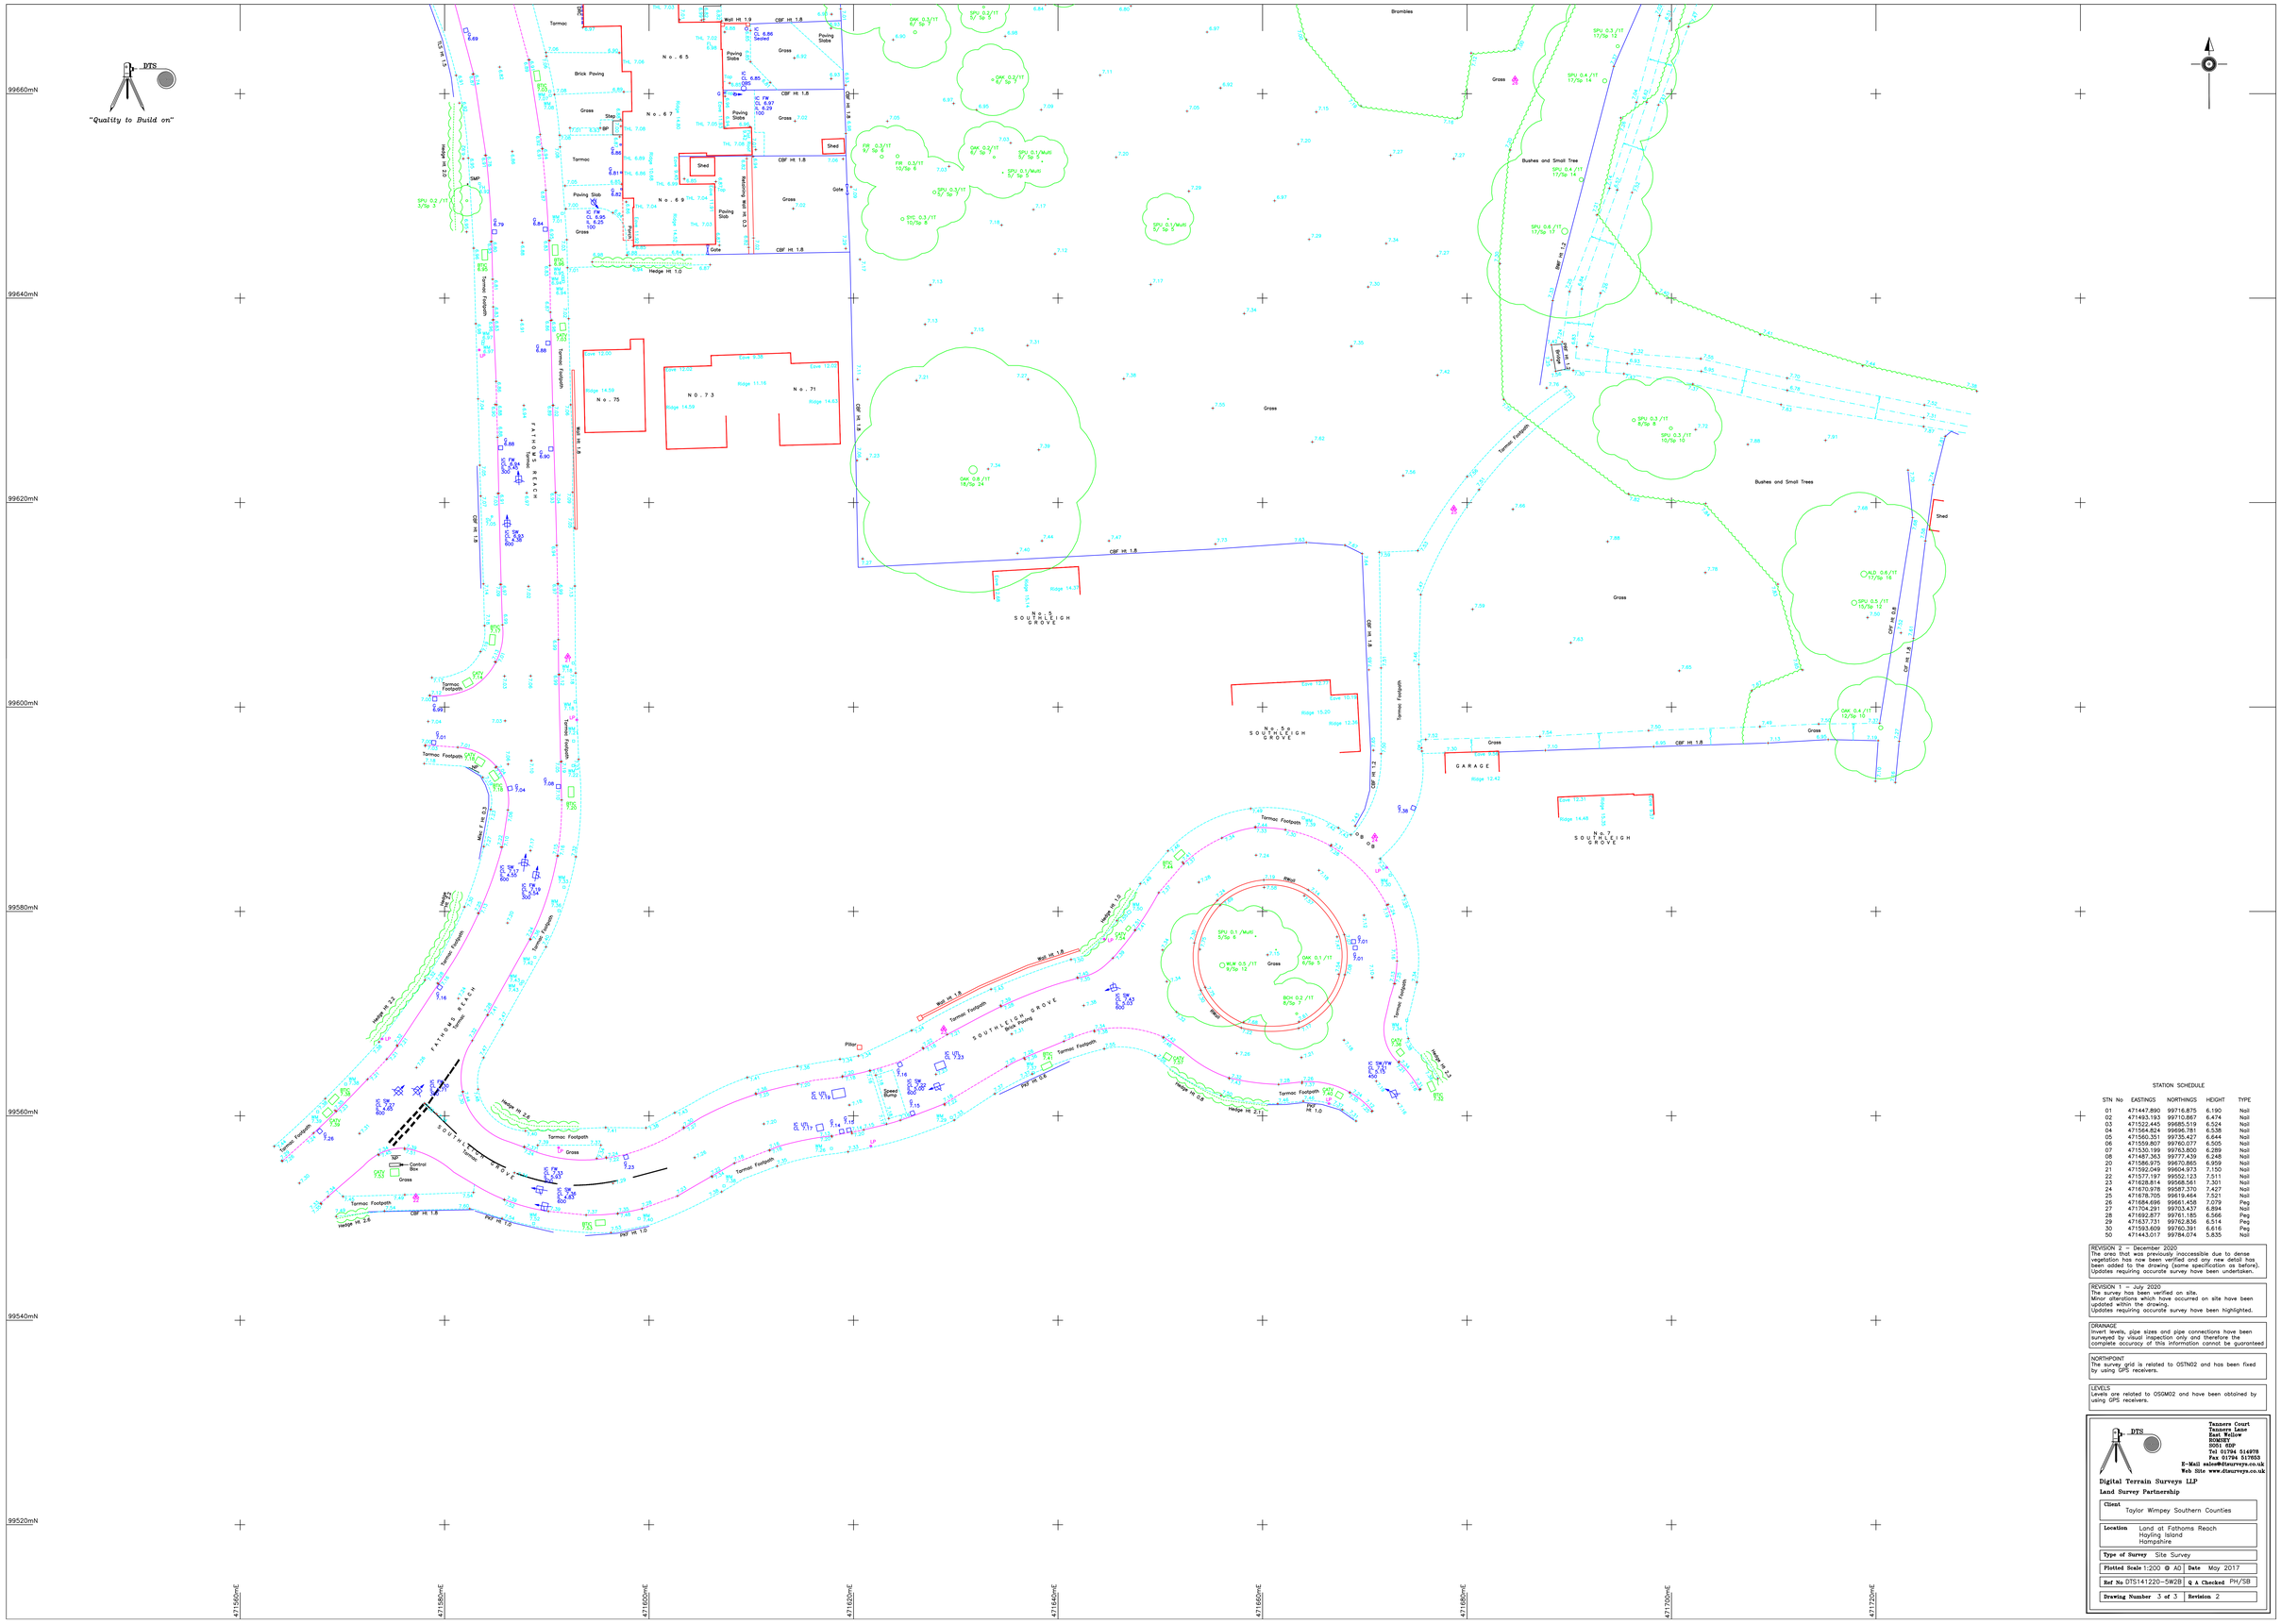

STATION SCHEDULE

STN No	EASTINGS	NORTHINGS	HEIGHT	TYPE
01	471447.890	99716.875	6.190	Nail
02	471493.193	99710.867	6.474	Nail
03	471522.445	99685.519	6.524	Nail
04	471564.824	99696.781	6.538	Nail
05	471560.351	99735.427	6.644	Nail
06	471559.807	99760.077	6.505	Nail
07	471530.199	99763.800	6.289	Nail
08	471487.363	99777.439	6.248	Nail
20	471586.975	99670.865	6.959	Nail
21	471592.049	99604.973	7.150	Nail
22	471577.197	99552.123	7.511	Nail
23	471628.814	99568.561	7.301	Nail
24	471670.978	99587.370	7.427	Nail
25	471678.705	99619.464	7.521	Nail
26	471684.696	99661.458	7.079	Peg
27	471704.291	99703.437	6.894	Nail
28	471692.877	99761.185	6.566	Peg
29	471637.731	99762.836	6.514	Peg
30	471593.609	99760.391	6.616	Peg
50	471443.017	99784.074	5.835	Nail

REVISION 2 – December 2020
The area that was previously inaccessible due to dense vegetation has now been verified and any new detail has been added to the drawing (same specification as before). Updates requiring accurate survey have been undertaken.

REVISION 1 – July 2020
The survey has been verified on site.
Minor alterations which have occurred on site have been updated within the drawing.
Updates requiring accurate survey have been highlighted.

DRAINAGE
Invert levels, pipe sizes and pipe connections have been surveyed by visual inspection only and therefore the complete accuracy of this information cannot be guaranteed

NORTHPOINT
The survey grid is related to OSTN02 and has been fixed by using GPS receivers.

LEVELS
Levels are related to OSGM02 and have been obtained by using GPS receivers.

DTS
Tanners Court
Tanners Lane
East Wellow
ROMSEY
SO51 6DP
Tel 01794 514978
Fax 01794 517053
E-Mail sales@dtsurveys.co.uk
Web Site www.dtsurveys.co.uk
Digital Terrain Surveys LLP
Land Survey Partnership

Client	Taylor Wimpey Southern Counties
Location	Land at Fathoms Reach Hayling Island Hampshire
Type of Survey	Site Survey
Plotted Scale 1:200 @ A0	Date May 2017
Ref No DTS141220-5W2B	Q A Checked PH/SB
Drawing Number 3 of 3	Revision 2