




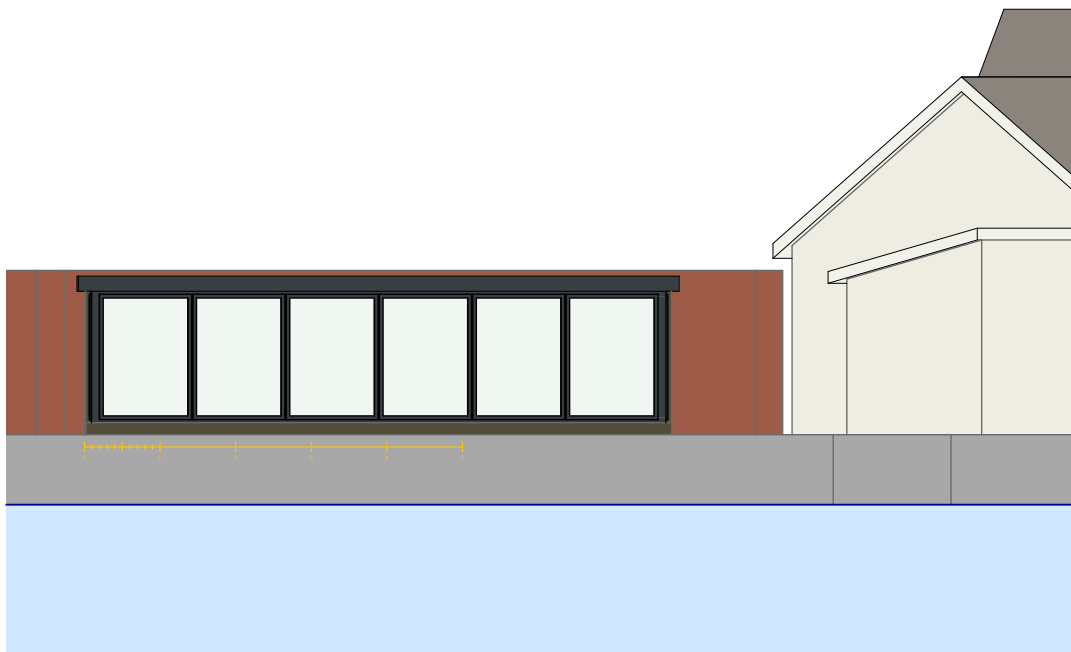


E-21                      E-21 North Elevation                      1:100

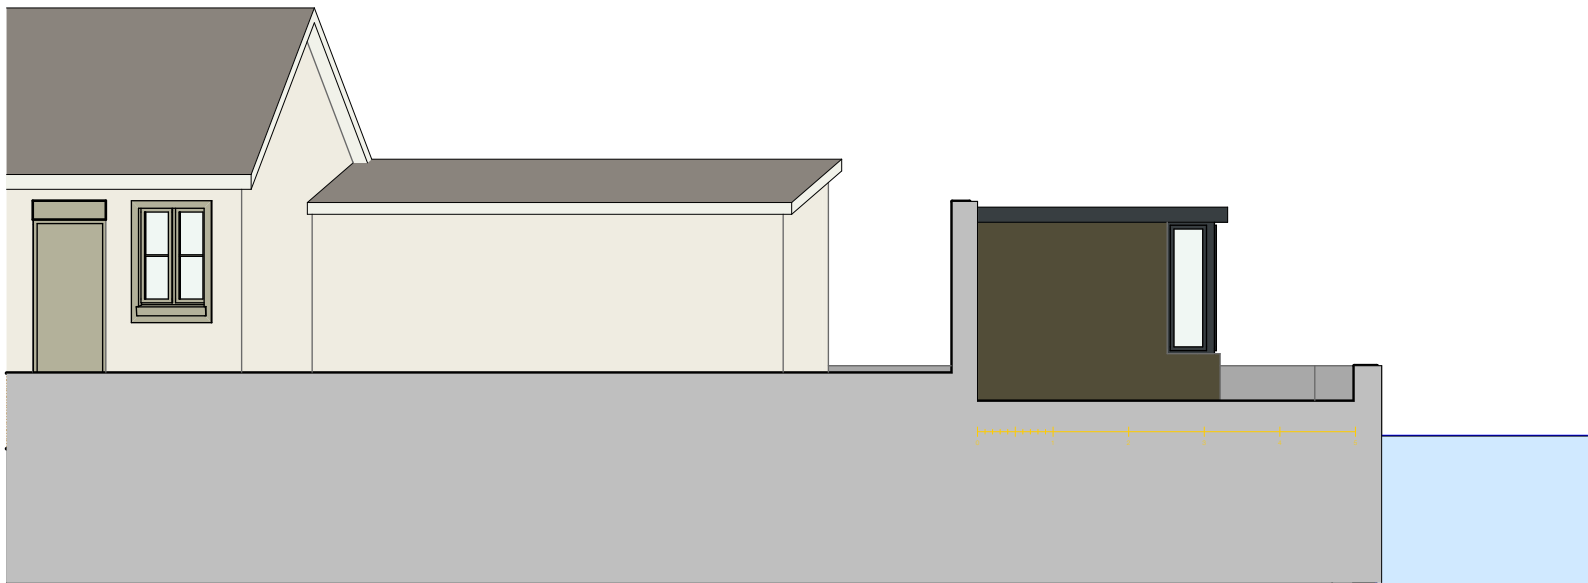

E-24                      E-24 East Elevation                      1:100

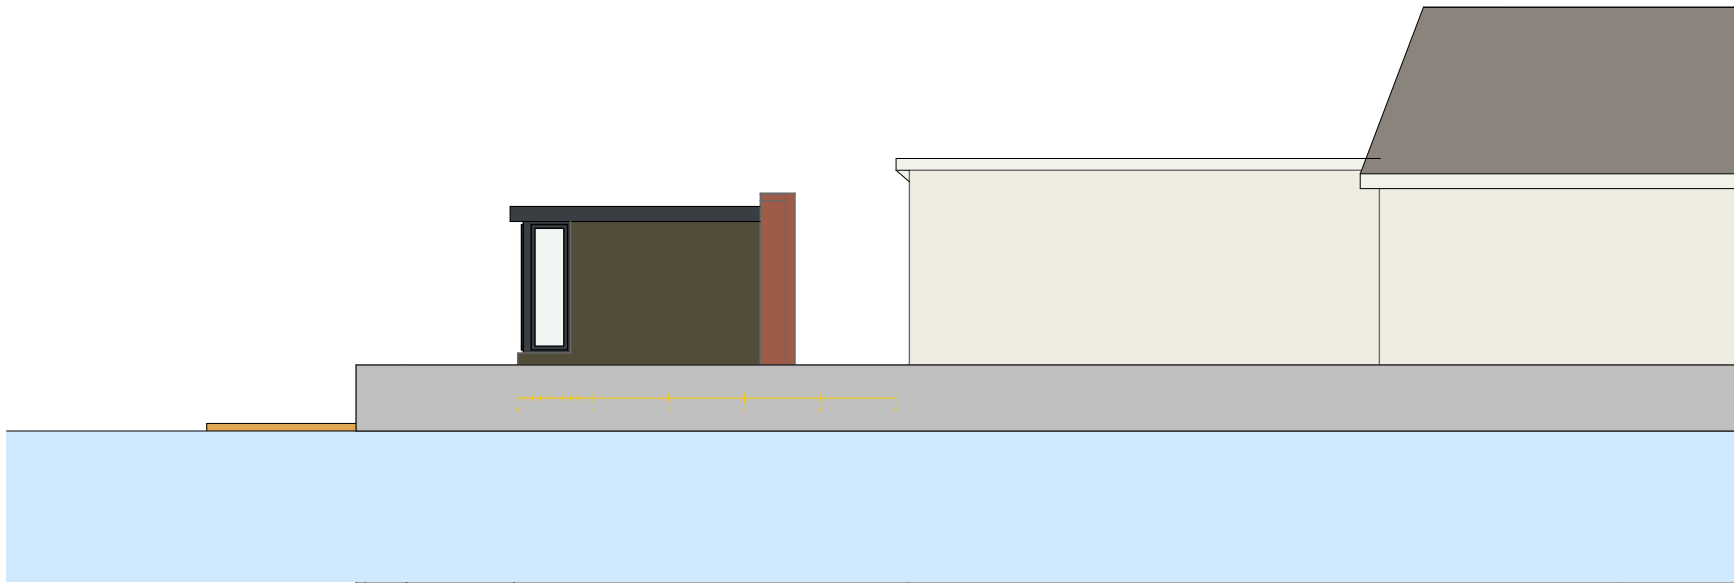

E-23                      E-23 West Elevation                      1:100

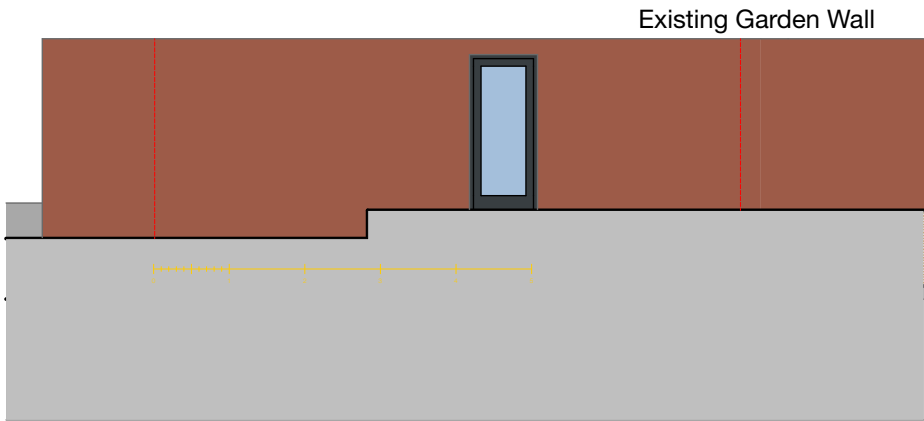

E-22                      E-22 South Elevation                      1:100