
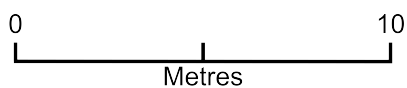


17 Harbour Way

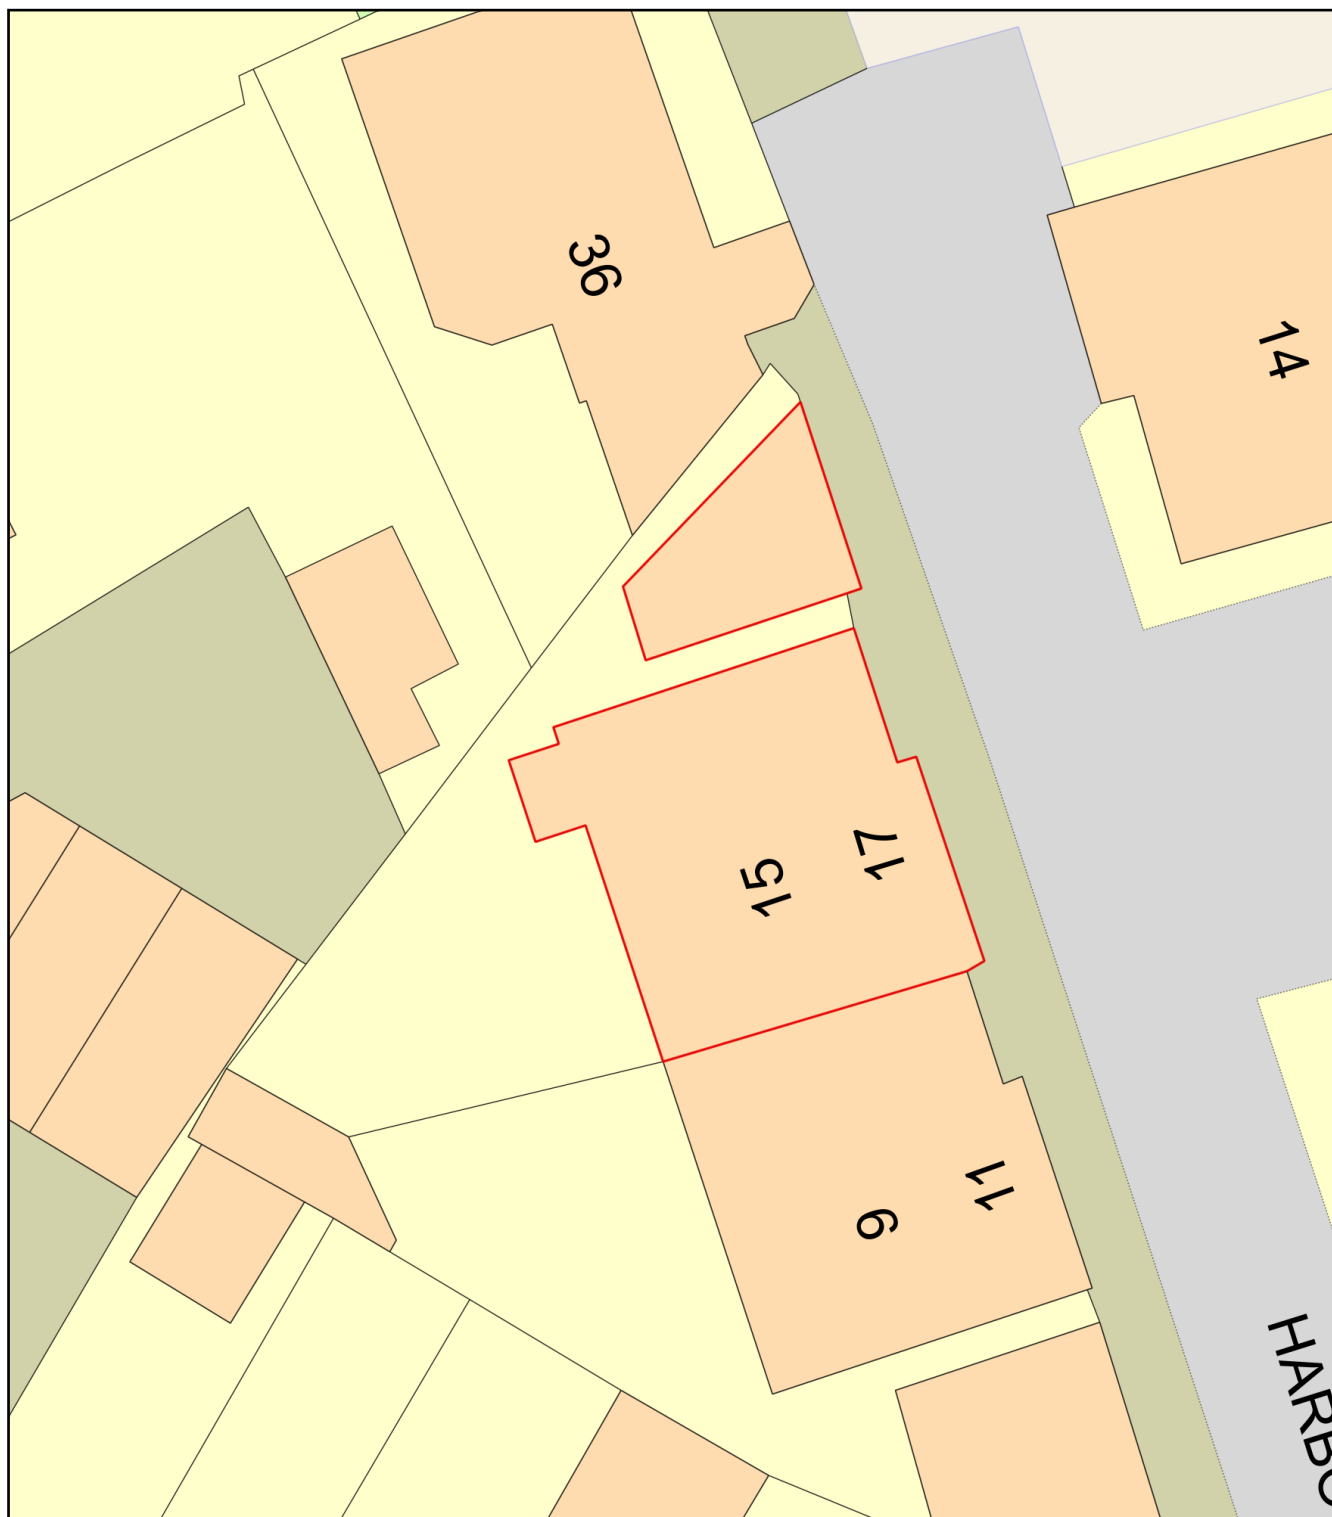

Plan Produced for: Graham Taplin

Date Produced: 15 Mar 2022

Plan Reference Number: TQRQM22074160026052

Scale: 1:200 @ A4