




CAD

Critchley Architecture And Design Ltd.
Contact: 02392 474 919 | info@caad.online

The Old Brewery, 15E South Street, Havant, PO9 1BU

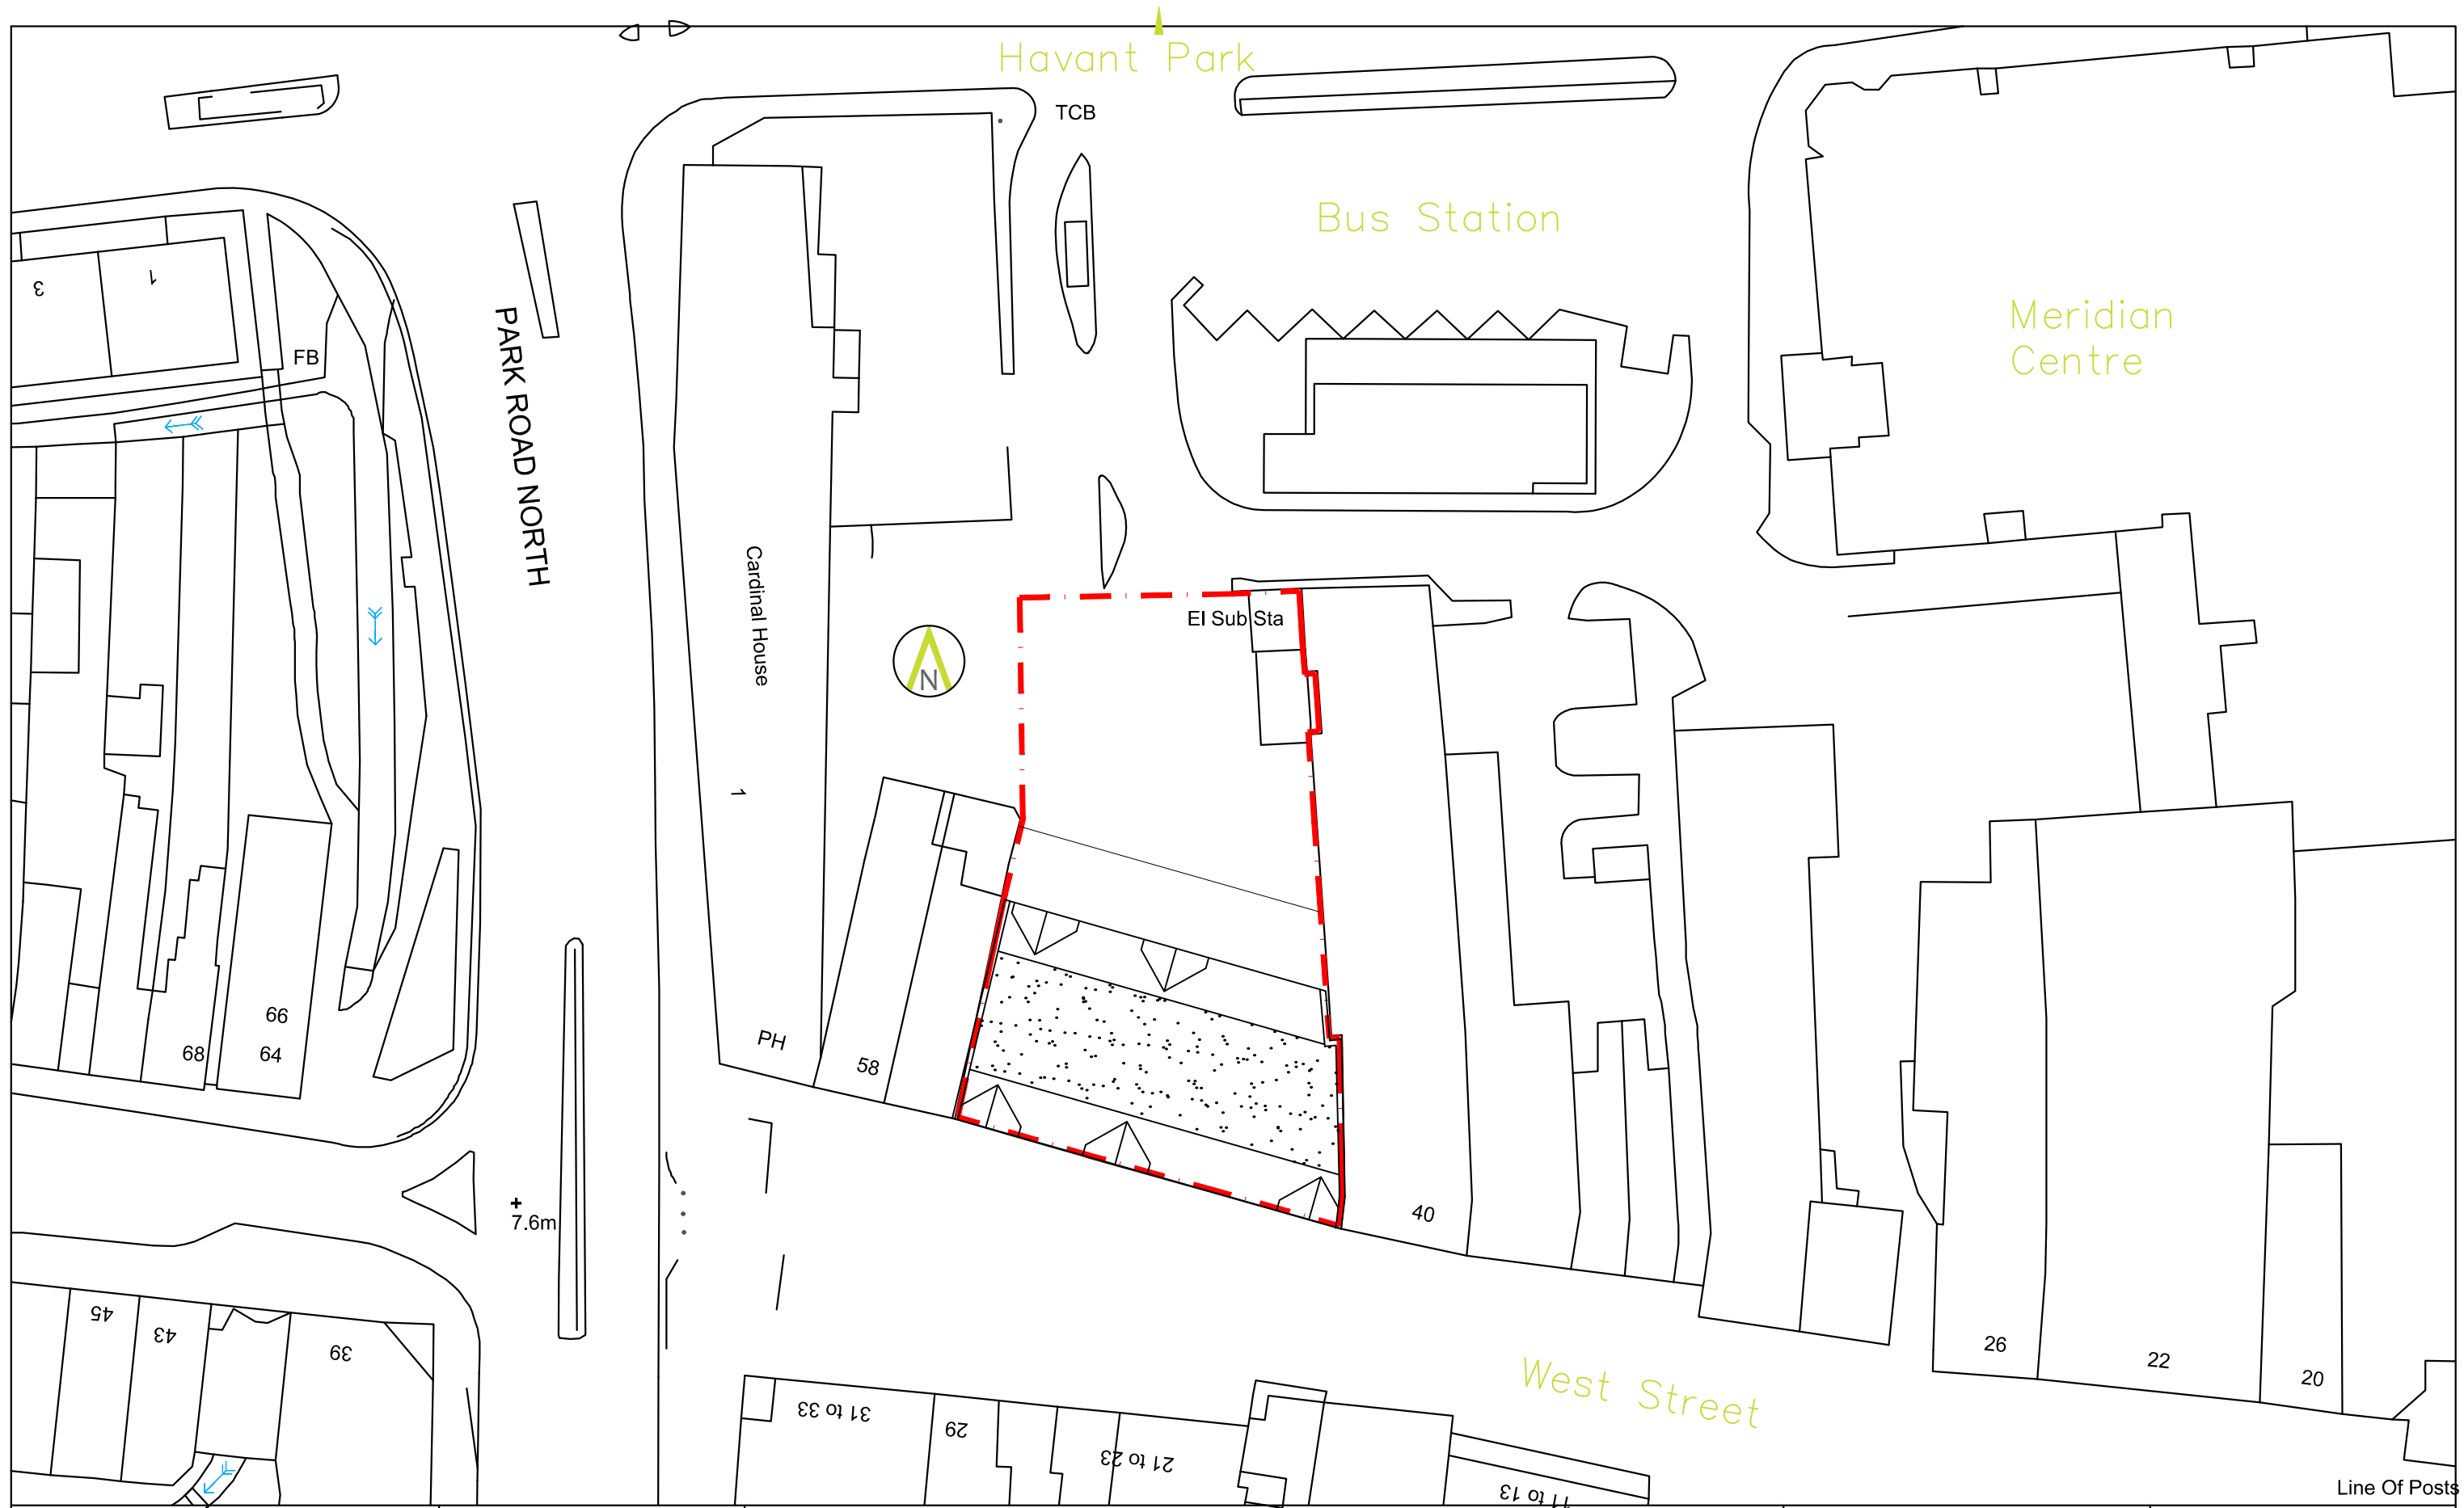

Block Plan

Revisions

- a) Note/Date/Initial
- b)
- c)
- d)

44-54 West Street,
Havant,
Hampshire,
PO9 1

Scale A3=1:500
Drawn OS
Date 04/01/2022

19055-151⁰

50m

100m

150m

200m