


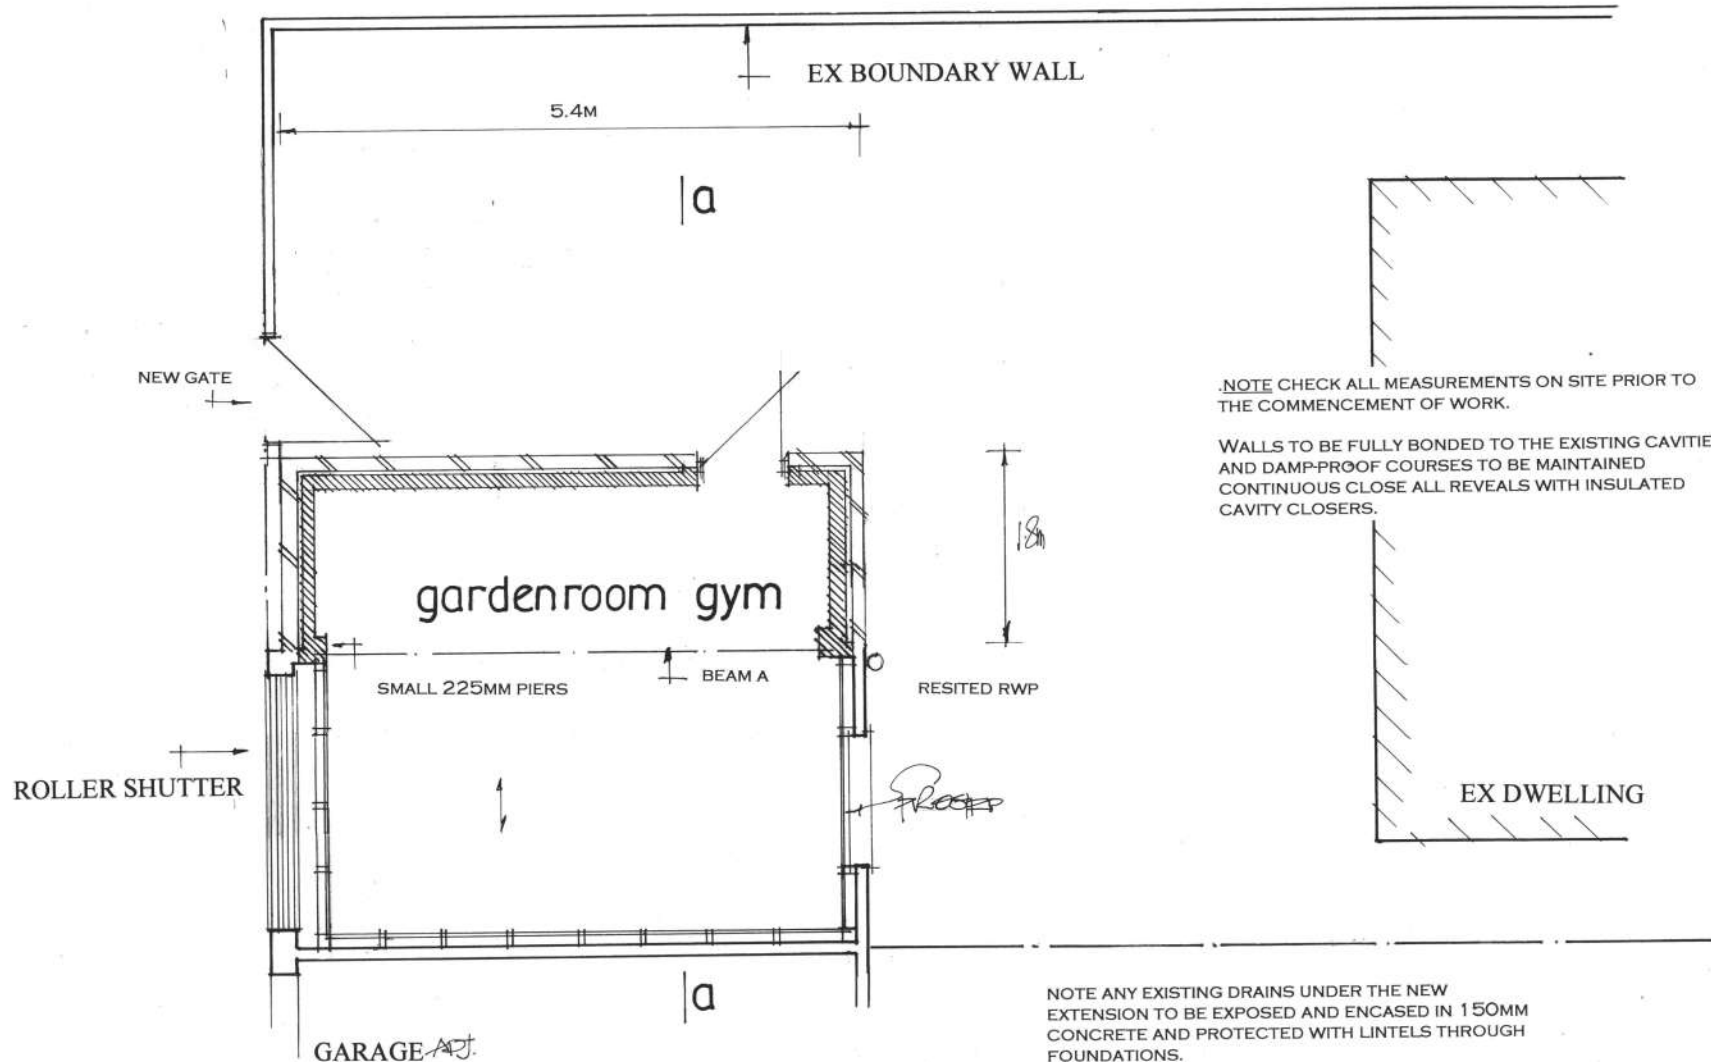

PLANS TO BE READ IN CONJUNCTION WITH THE ENGINEER'S CALCULATIONS AND DETAILS FOR NEW BEAM A SIZE/PADSTONES/FOUNDATIONS ETC. ENCASE STEEL IN 12.5MM FIRELINE BOARDING.

**ALTS & ADDS TO EX GARAGE TO FORM GARDEN ROOM/GYM  
36, OSPREY DRIVE, HAYLING ISLAND, HANTS.  
FOR MR & MRS S. HICKMAN.**

HAVANT BOROUGH COUNCIL  
06 JUN 2022  
RECEIVED

date feb 20  
scale 1:50

AMENDED 10/2/21

**PROPOSED LAYOUT**

PETER J. WALKER  
ISLAND DESIGN  
182 SEAFRONT, HAYLING ISLAND, HANTS  
PO11 9AN  
TEL 02392467571