


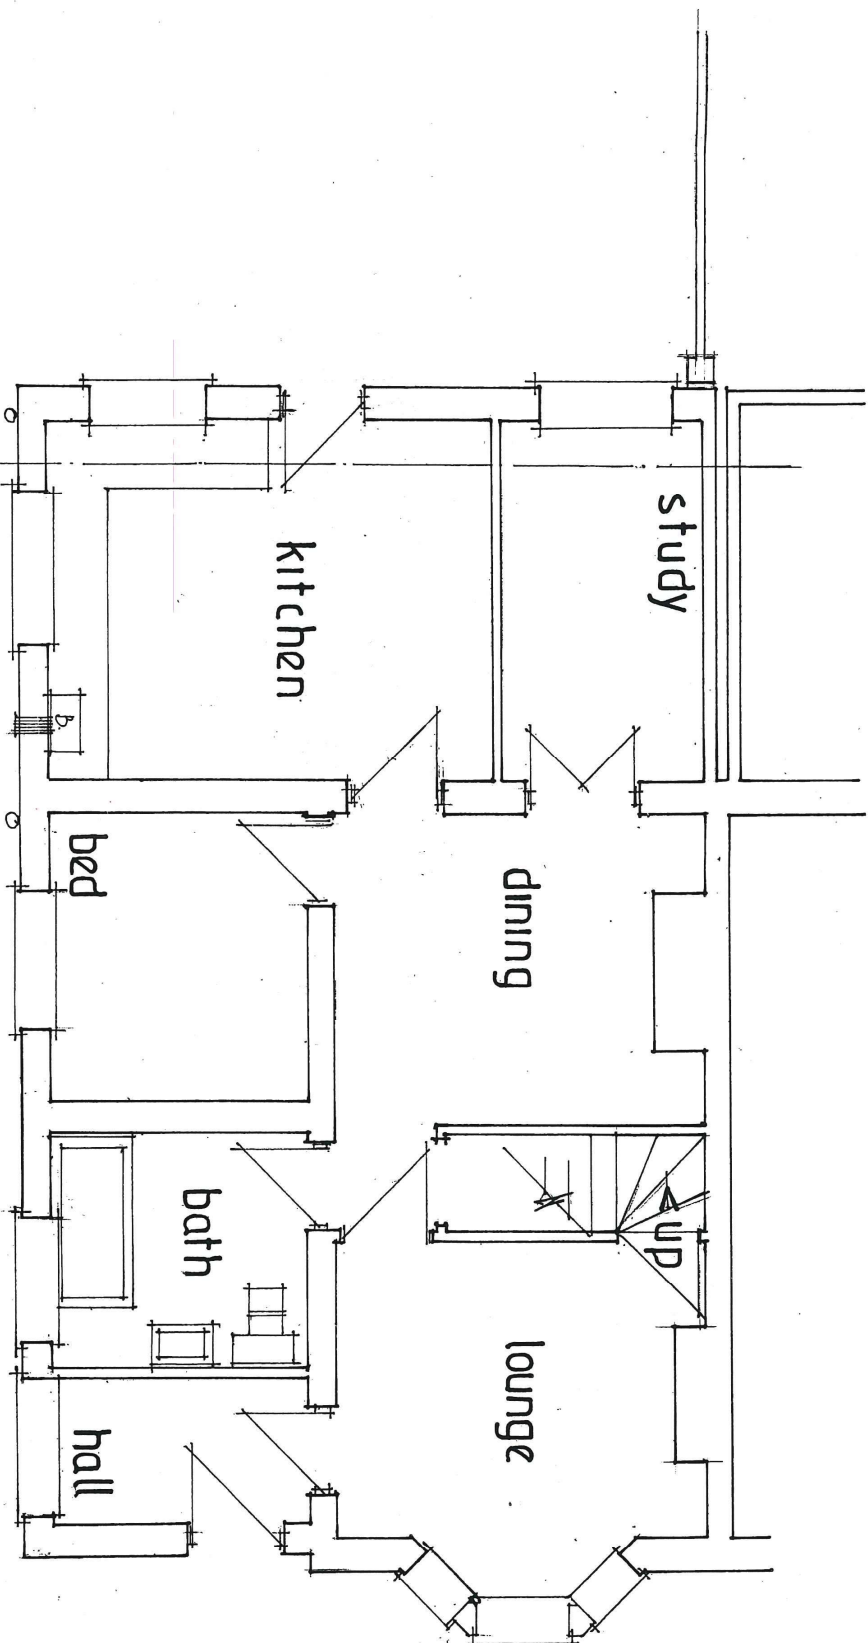

ex ic 700mm invert

existing drains

EXISTING GROUND FLOOR

HAVANT BOROUGH
COUNCIL
27 JUN 2022
RECEIVED

date June 22
scale 1:50

**PROPOSED SINGLE STOREY REAR ADDITION.
63, NEW LANE, HAVANT, HANTS.
FOR MR & MRS G. PYCROFT.**

PETER J. WALKER
ISLAND DESIGN
182 SEAFRONT, HAYLING ISLAND, HANTS
PO11 9AN
TEL: 02392467571