A3

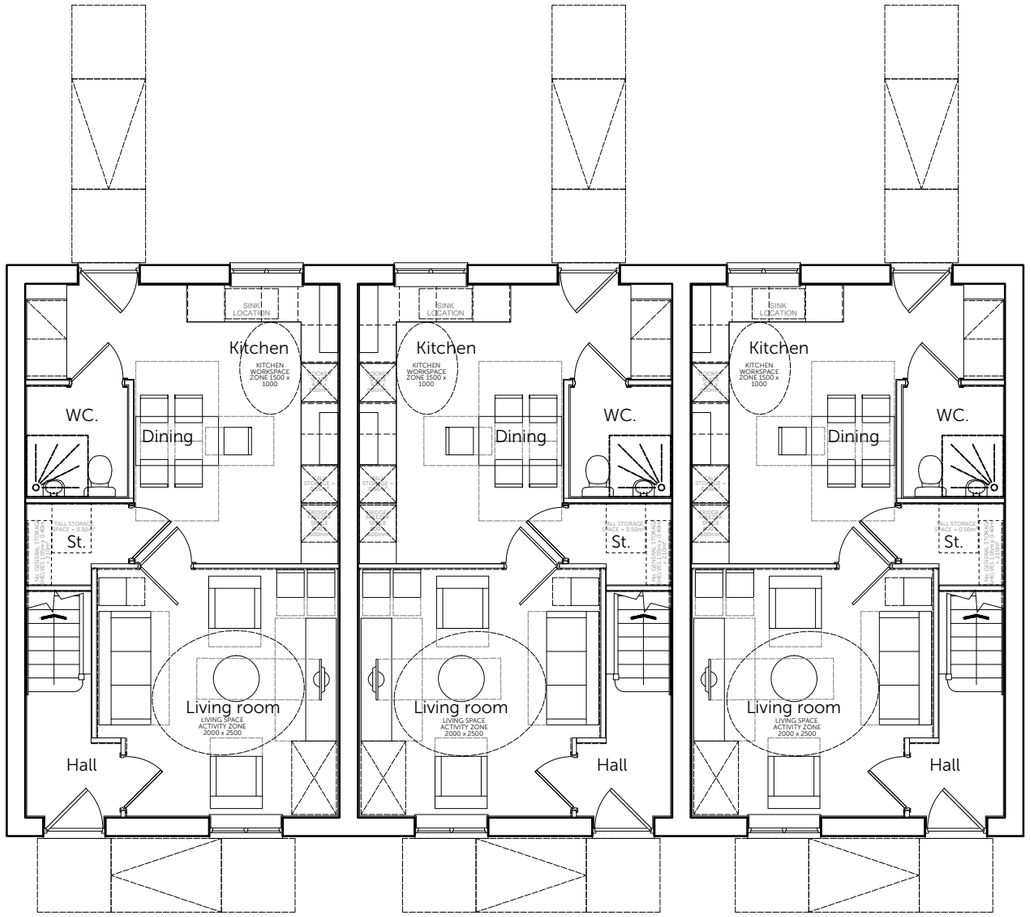

Ground Floor Plan

First Floor Plan

Housetype	SOU	Variation	Option
Bedrooms	3	Persons	5
Sq.ft	945	Sq.m	87.83

PLOT No.
As Drawn - 24-26, 66-68, 76-78

scale 1:100

0 2m 4m 6m

Romsey Office
Building 300, The Grange,
Romsey Road,
Michelmersh, Romsey,
Hampshire, SO51 0AE
T:01794 367703 F:01794 367276

Portishead Office
Unit 5, Middle Bridge Business Park,
Bristol Road,
Portishead
Bristol, BS20 6PN
T:01275 407000 F:01794 367276

www.thrivearchitects.co.uk

Rev	Description	Date	Au	Ch
A	Planning Issue.	27.10.21	MS	
B	Plot references updated	11.02.22	RT	

This drawing is the copyright of Thrive Architects Ltd ©. All rights reserved. Ordnance Survey Data © Crown Copyright. All rights reserved. Licence No. 100007359. DO NOT scale from this drawing. Contractors, Sub-Contractors and Suppliers are to check all relevant dimensions and levels of the site and building before commencing any shop drawings or building work. Any discrepancies should be recorded to the Architect. Where applicable this drawing is to be read in conjunction with the Consultants' drawings.

Project	Berewood Waterloovile Phase 3B-8		
Drawing	House Type Southey (3 Block) Floor Plans		
Client	Bloor Homes (Newbury)		
Job no.	BLOO190707	Date	August 2021
Dwg no.	HT.SOU(3Blk).p	Rev.	B
Author	MS	Checker	
Scale	1:100 at A3		
Status	PLANNING	Office	Romsey
Client ref.	M3B5P		

thrive. architects