



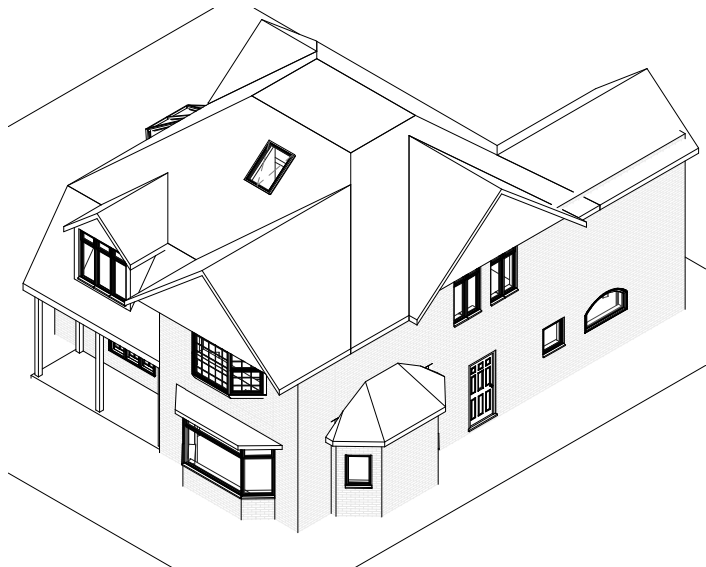

Existing 3D 2

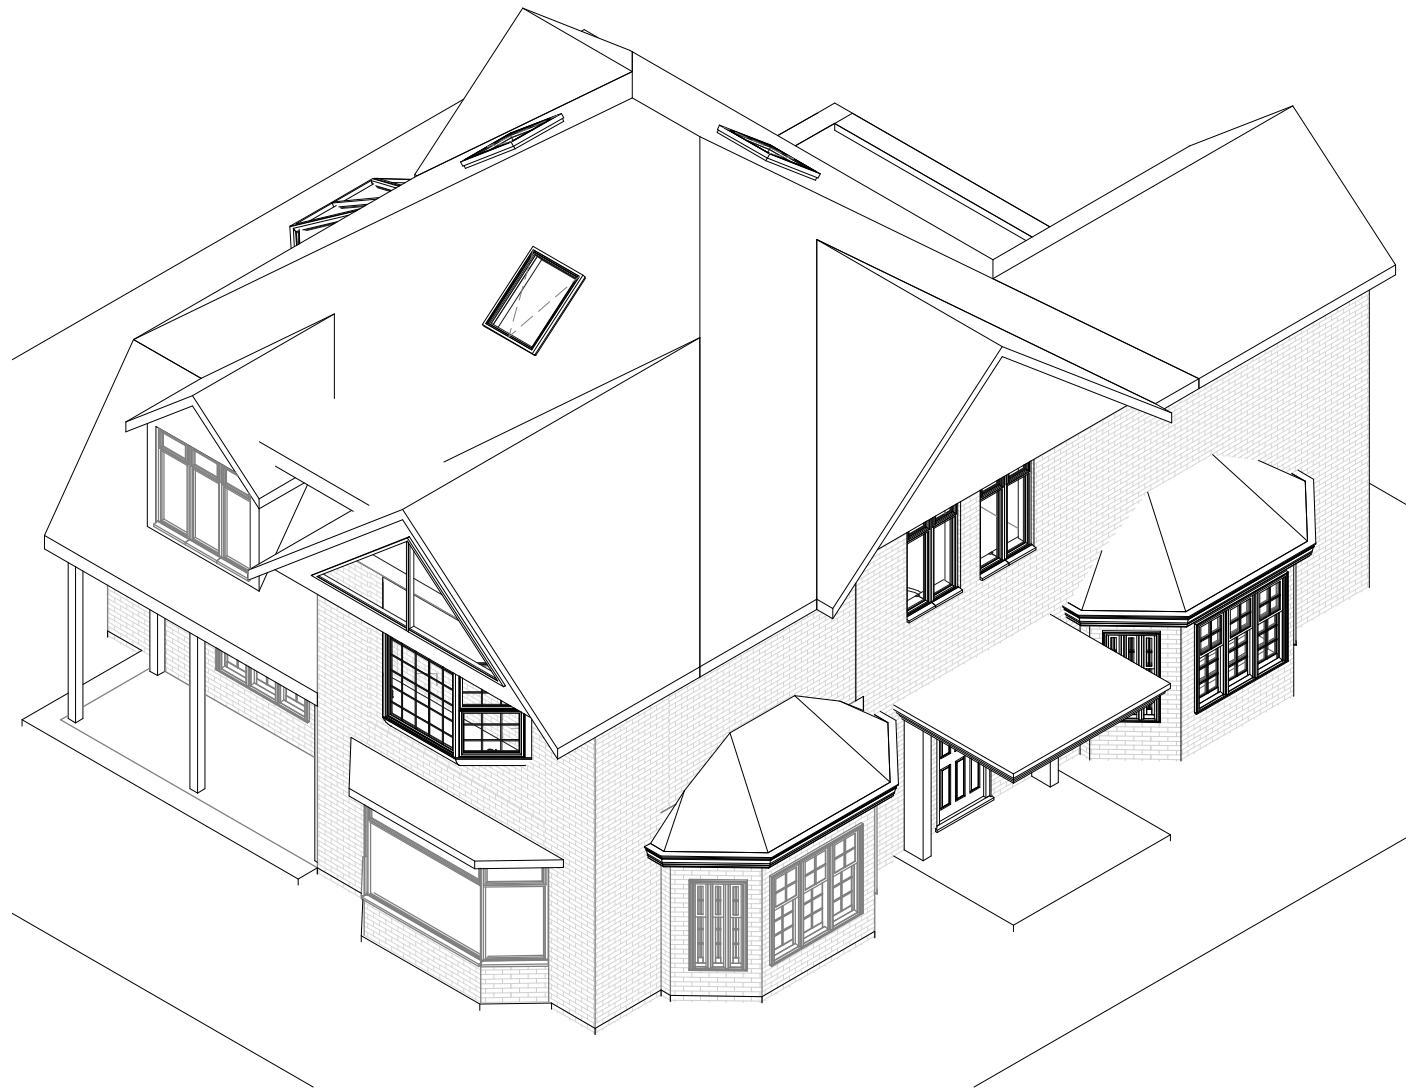

Proposed 3D 2

|       |  |    |
|-------|--|----|
| 1:500 |  | 50 |
| 1:200 |  | 20 |
| 1:100 |  | 10 |
| 1:50  |  | 5  |



parkers

executive

design

|   |         |                             |  |  |            |            |                |              |
|---|---------|-----------------------------|--|--|------------|------------|----------------|--------------|
| <div>All measurement to be checked on site prior to any commenment</div> <div>(C) Copyright of Parkers Design (Southern) Limited. Any reproduction of these drawings will require written authority from the copyright owner.</div> <div>Parkers Design Limited - The Studio @ 90, PO9 2PR</div> <div>www.pexd.co.uk - info@pexd.co.uk - 07776 008822</div> | PROJECT | 66 Staunton Avenue PO11 0EW |  |  | CLIENT     |            | Lane           |              |
|   | SHEET   | 3D 2                        |  |  | Date       | Issue Date |                | Scale (@ A3) |
|   |         |                             |  |  | Drawn by   | SW         | DRAWING NUMBER |              |
|   |         |                             |  |  | Checked by | SR         | P 6 v3         |              |
|   |         |                             |  |  |            |            |                | REV          |