


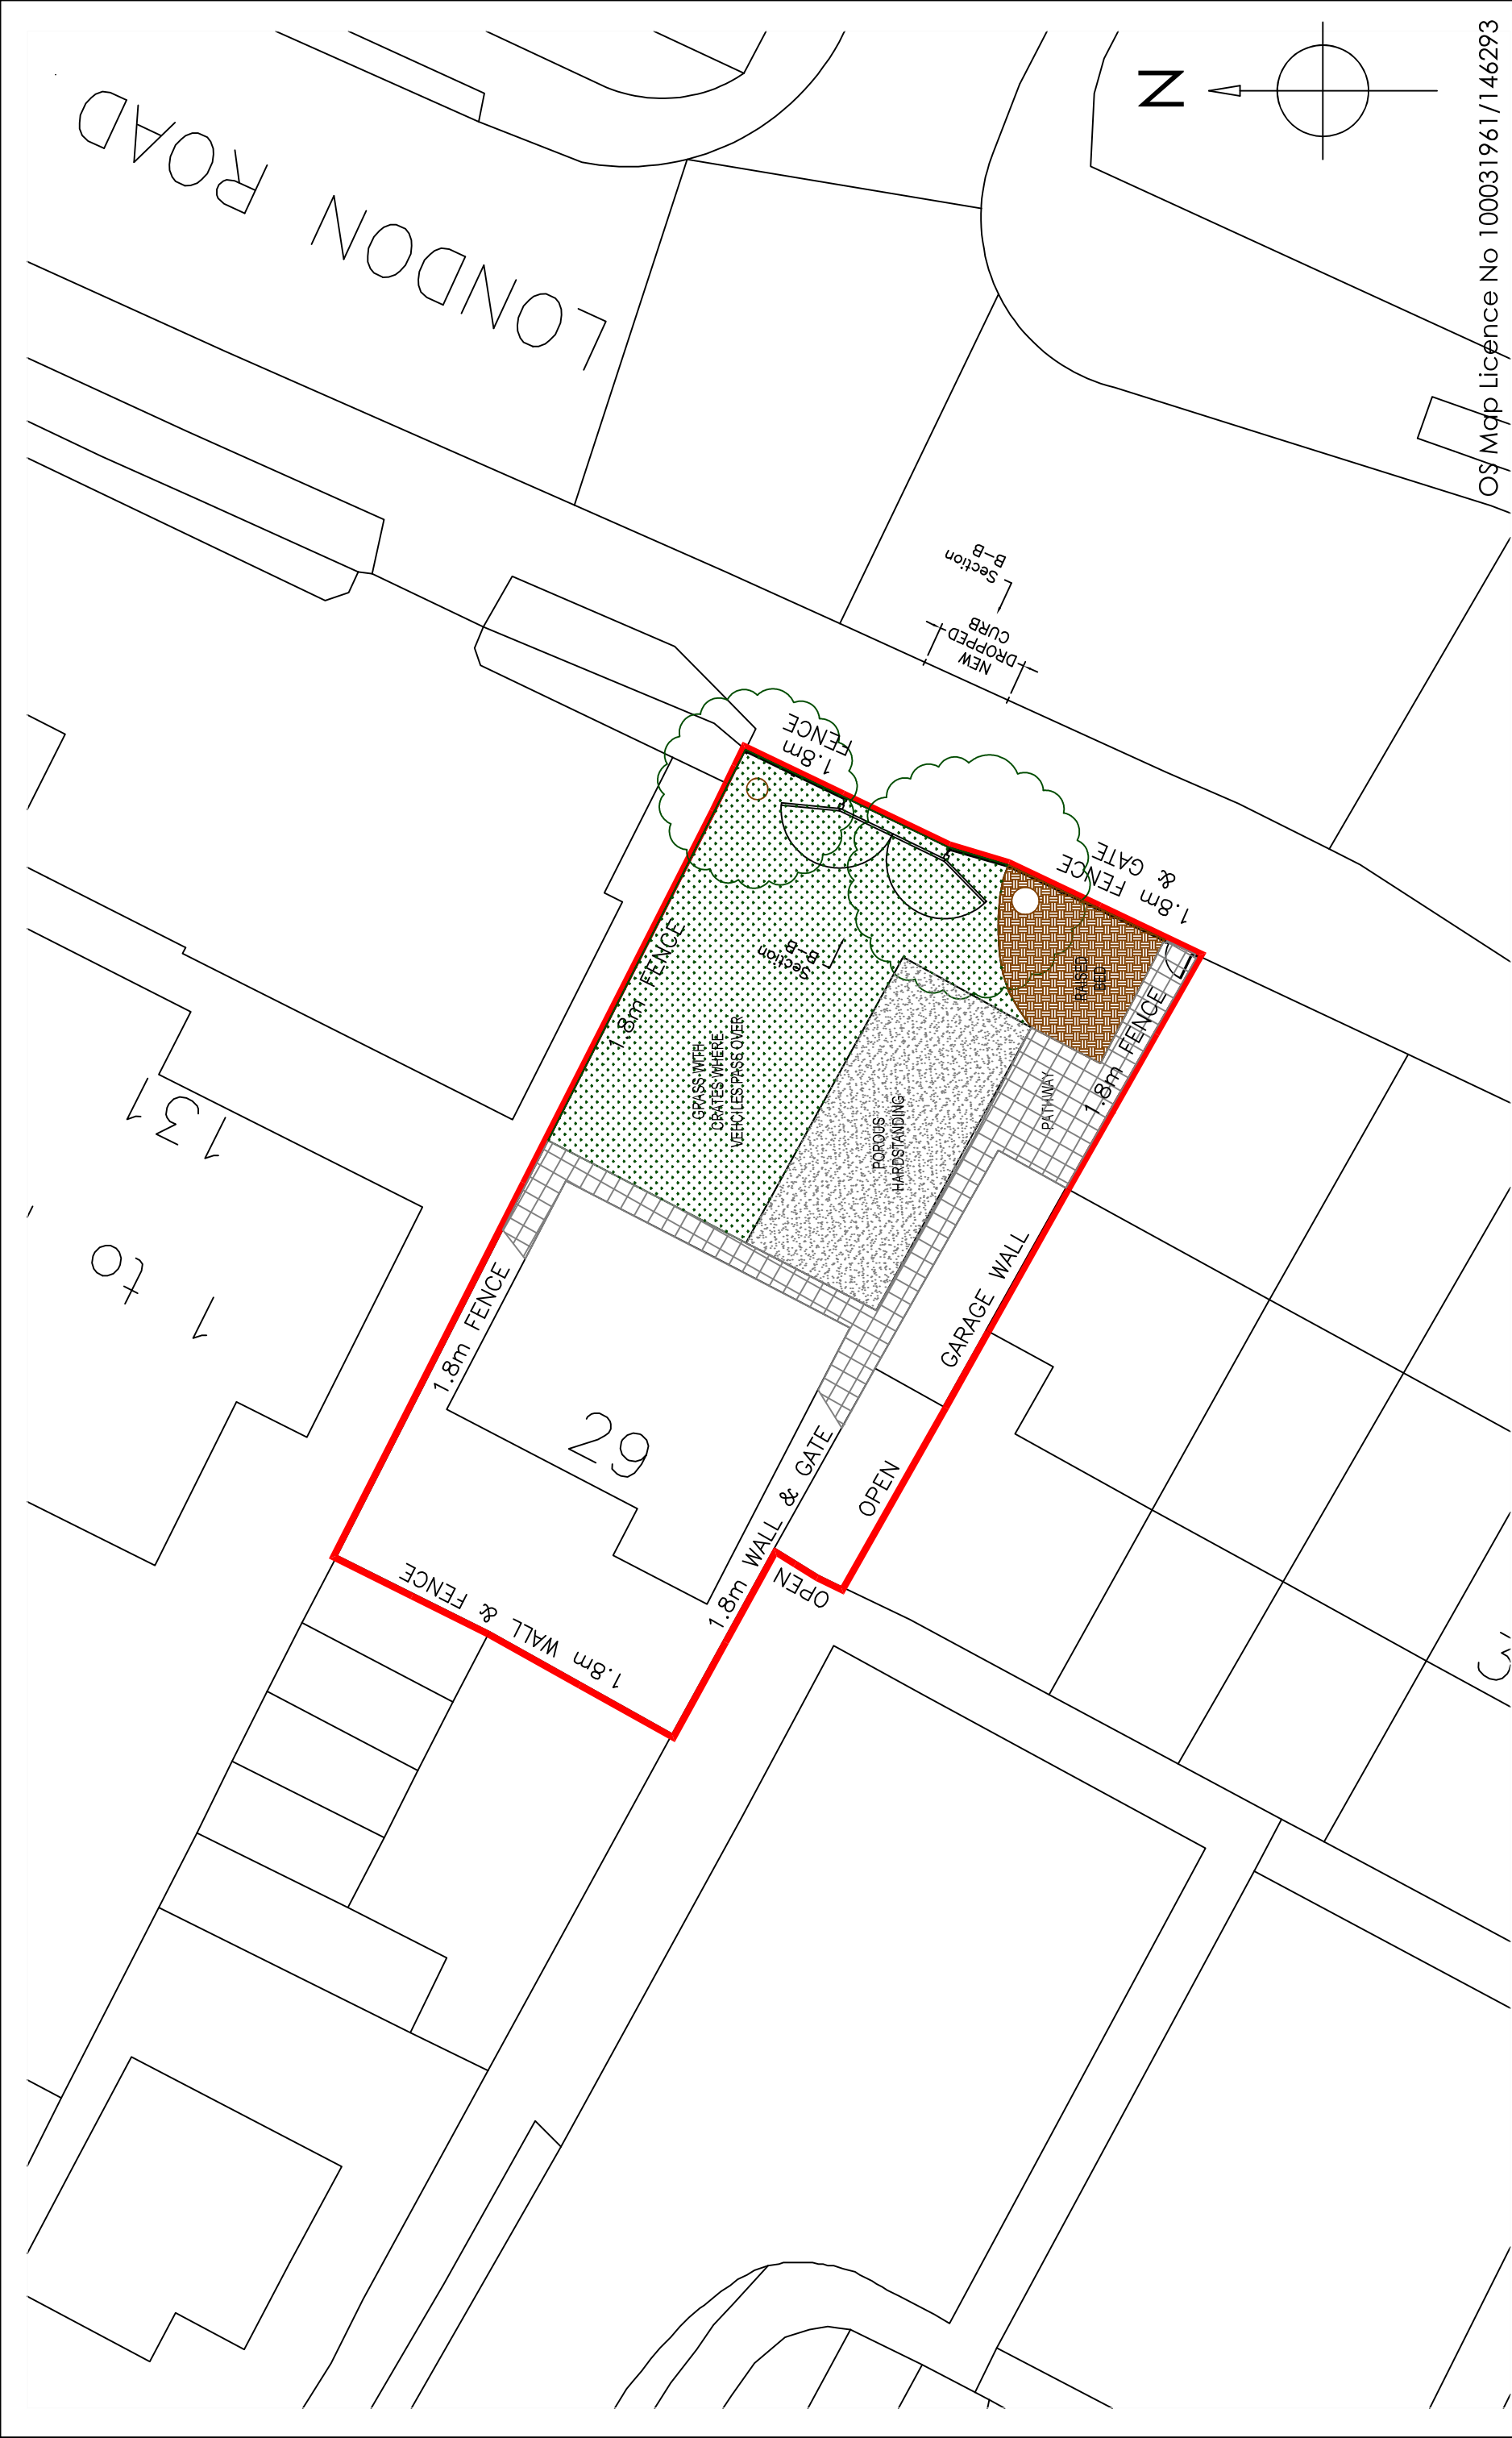

OS Map Licence No 100031961/146293

Copyright is reserved by GBS Designs and is issued on the condition that it is not copied or disclosed by or to any unauthorised persons without prior consent in writing from GBS Designs.
All dimensions to be checked on site
All structural elements to be specified by a suitably qualified structural engineer.

REV	DESCRIPTION	DRAWN	DATE
-	Initial design	GBS	23.05.22
A	Section B-B indicators added - see drawing 29 FRESHFIELD 12 for Section B-B details	GBS	03.08.22

Drawing Ref	Scale at A1	Scale at A3	Date	Drawn by
29 FRESHFIELD 04	N/A	1:200	23 MAY 2022	GBS

Drawing Title
29 Freshfield Gardens, Waterlooville, Hampshire, PO7 7TL.

CAD - ARCHITECTURE - DESIGN
6 Shillinglee Waterlooville
Hampshire PO7 5RW
Tel 023 9225 8315
www.gbsimages.co.uk