





North (front) elevation

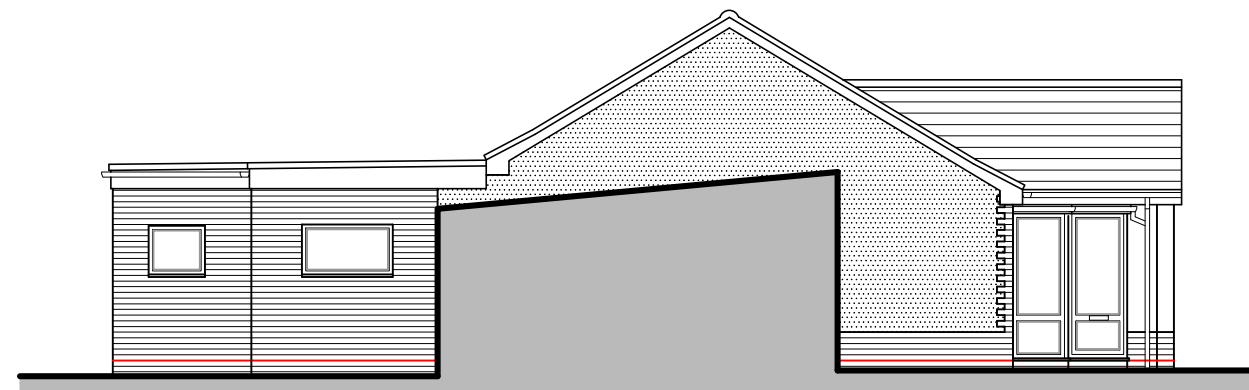

East (side) elevation



South (rear) elevation

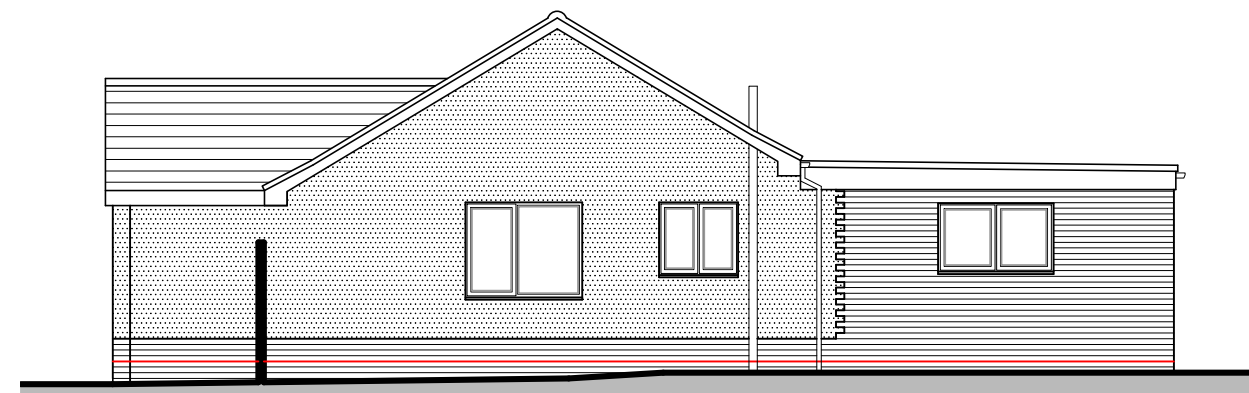

West (side) elevation

Existing elevations scale 1:100



For MR & MRS HOLLAND		Title EXISTING ELEVATIONS				Office Tel: 01243 933732	
Project PROPOSED EXTENSION 6 UNDERDOWN AVENUE, WIDLEY, PO7 5DH		Date JUNE 2022	Drawn JB	Scale 1:100 @ A3	Checked -	Email: admin@jb-architecturedesign.com	
		Job Number PL 608.22	Drawing Number -03	Revision A	Web: www.jb-architecturedesign.com		
							

