

EXISTING GROUND LEVEL

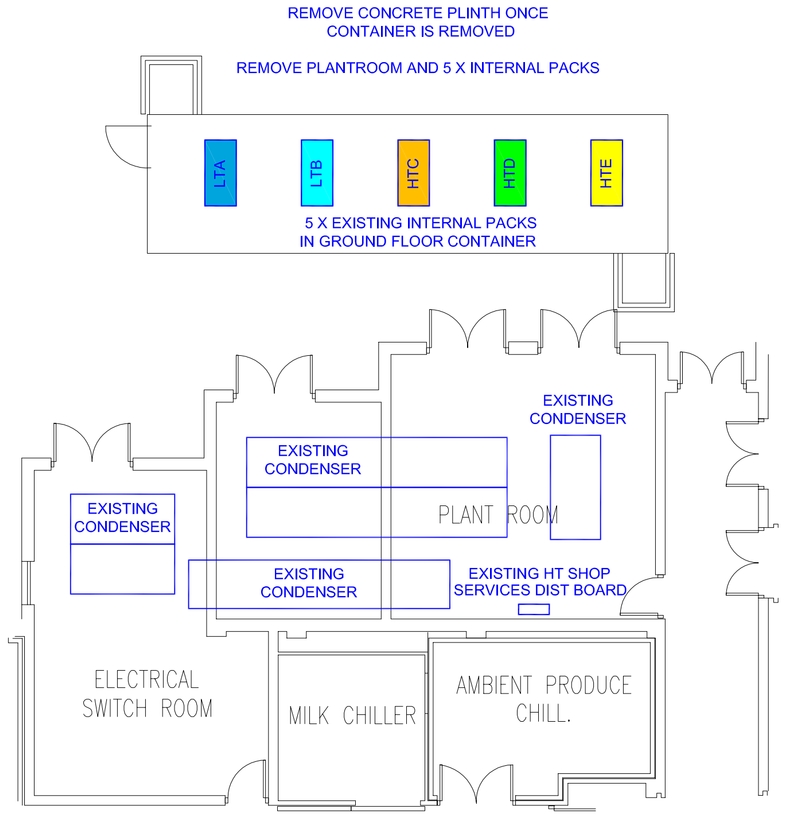

EXISTING ROOF LEVEL

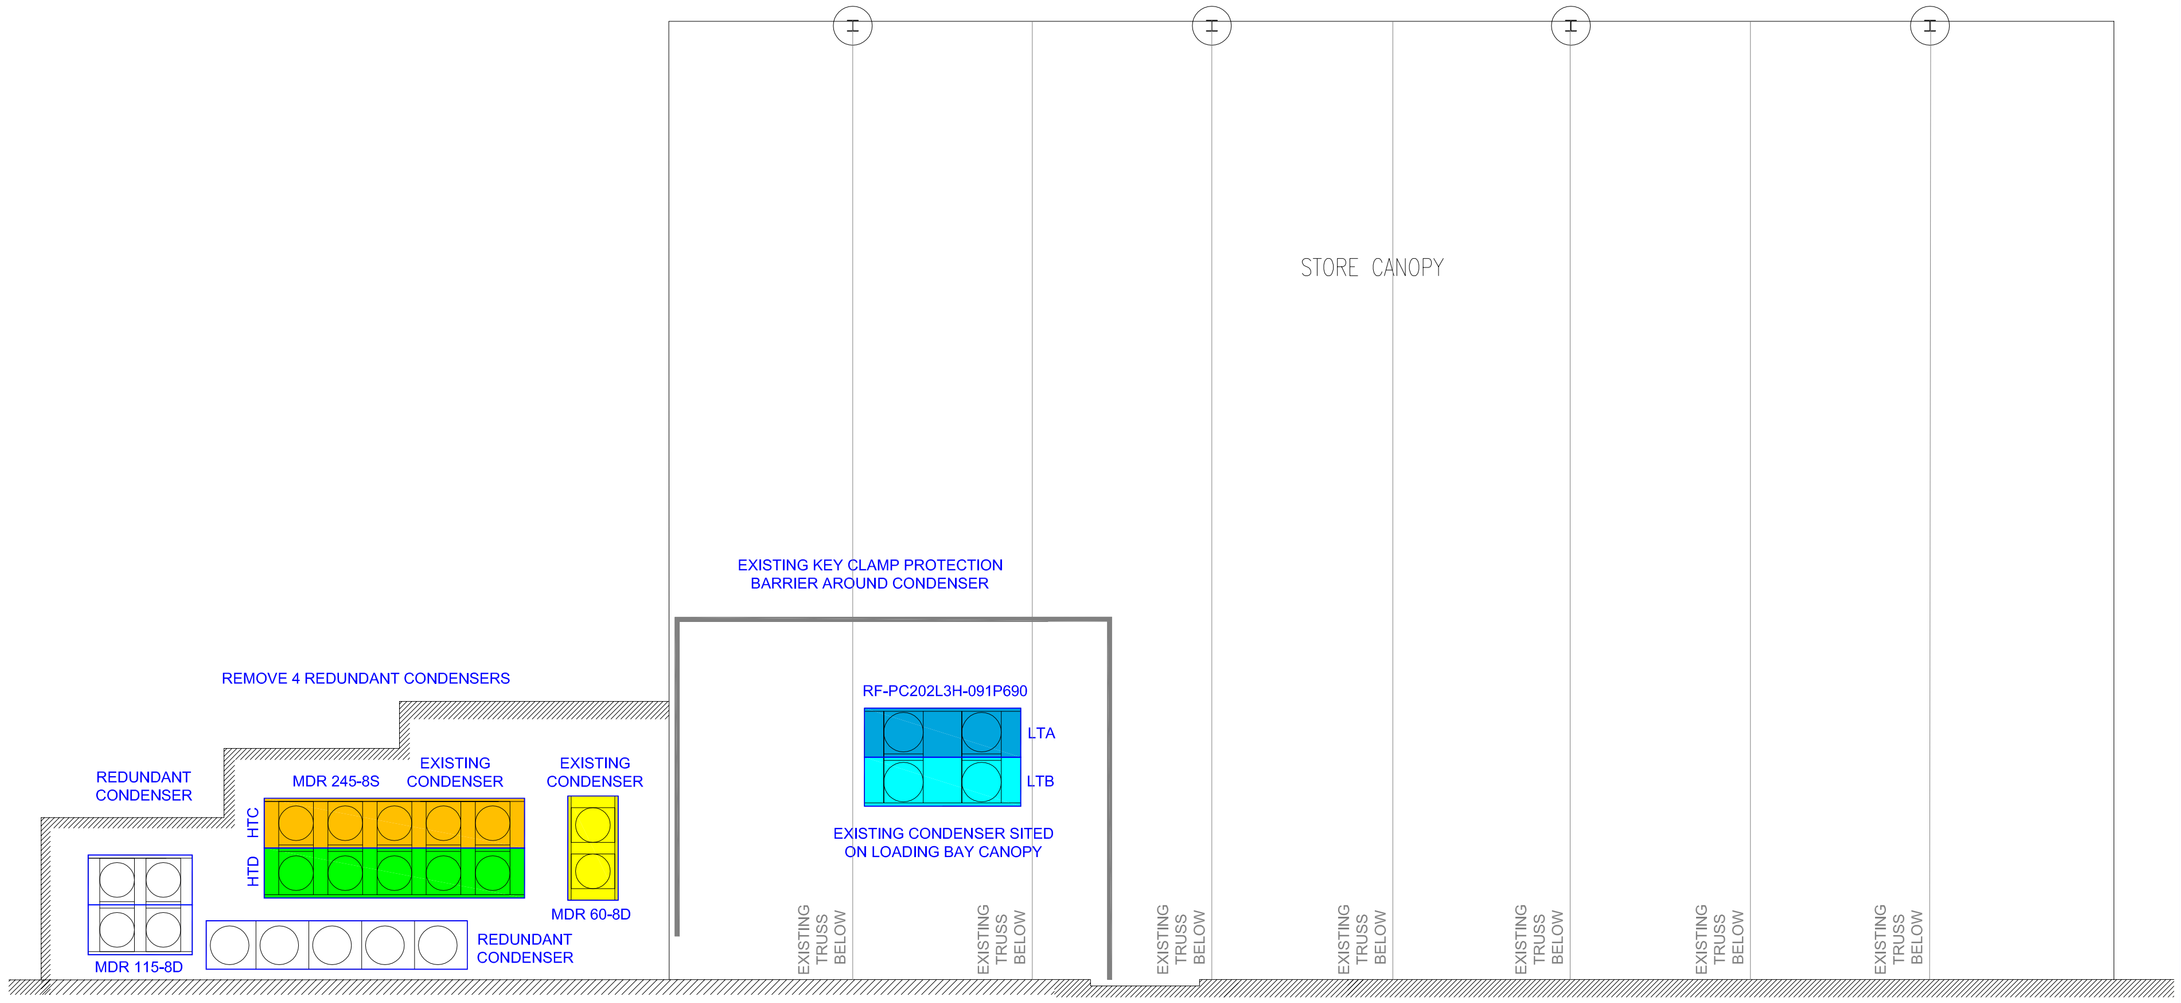

ALL DRAWINGS MUST BE CHECKED REGARDING DIMENSIONS & LAYOUT ANY DISCREPANCIES ARE TO BE REPORTED TO THE PROJECT MANAGER FOR REVIEW PRIOR TO COMMENCEMENT OF WORK ON SITE

DO NOT SCALE

THIS DRAWING IS THE PROPERTY OF C.B.E.S LTD
© COPYRIGHT


THIS DRAWING IS BASED ON : CBES AS FITTED

HIGH OR LOW TEMP
HD38.1
PACK ID
CASE OR EVAP ID


KEY - LEGEND

LTA LTB HTC HTD
HTE CU1 CU2 CU3
CU4 CU5 INTEGRALS
= EVAPORATOR UNITS
= COLDROOM PANEL
= DISTRIBUTION BOARDS
= DRAIN POINTS
= ROOF PENETRATIONS
= FLOOR PENETRATIONS
= SERVICE COLUMNS
= WALL PENETRATION
= SUMP PUMP
= AQUA MAT
MERCURY HUB
HUB
DATA MANAGER
MARK II ORBIT
SINGLE PHASE SOCKET OUTLET
COLDROOM LIGHTS
AISLE FAN
= ROOF LEVEL SERVICE TRAY
= HIGH LEVEL SERVICE TRAY
= LOW LEVEL SERVICE TRAY
= COLDROOM DRAINAGE
= SERVICE DUCT
= AREA OF CEILING TILE TO BE TEMPORARY REMOVED

PROPOSED GROUND LEVEL

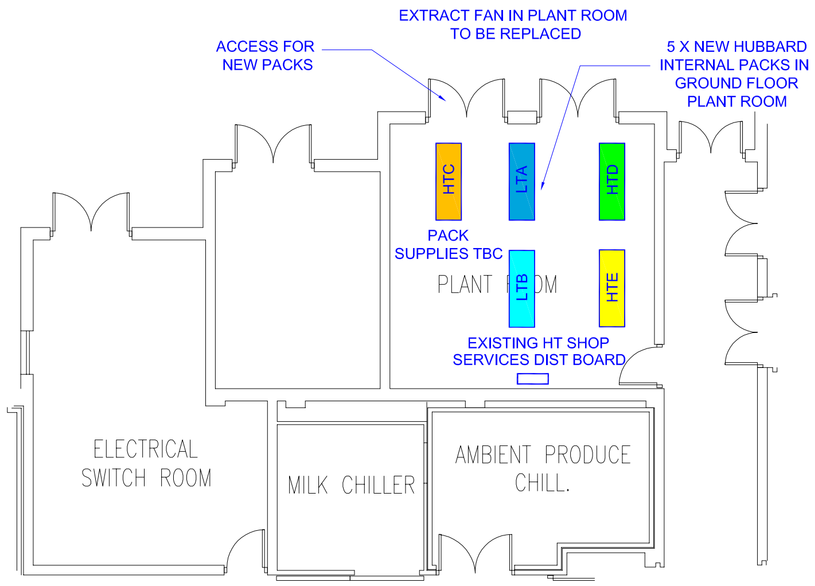

PROPOSED ROOF LEVEL

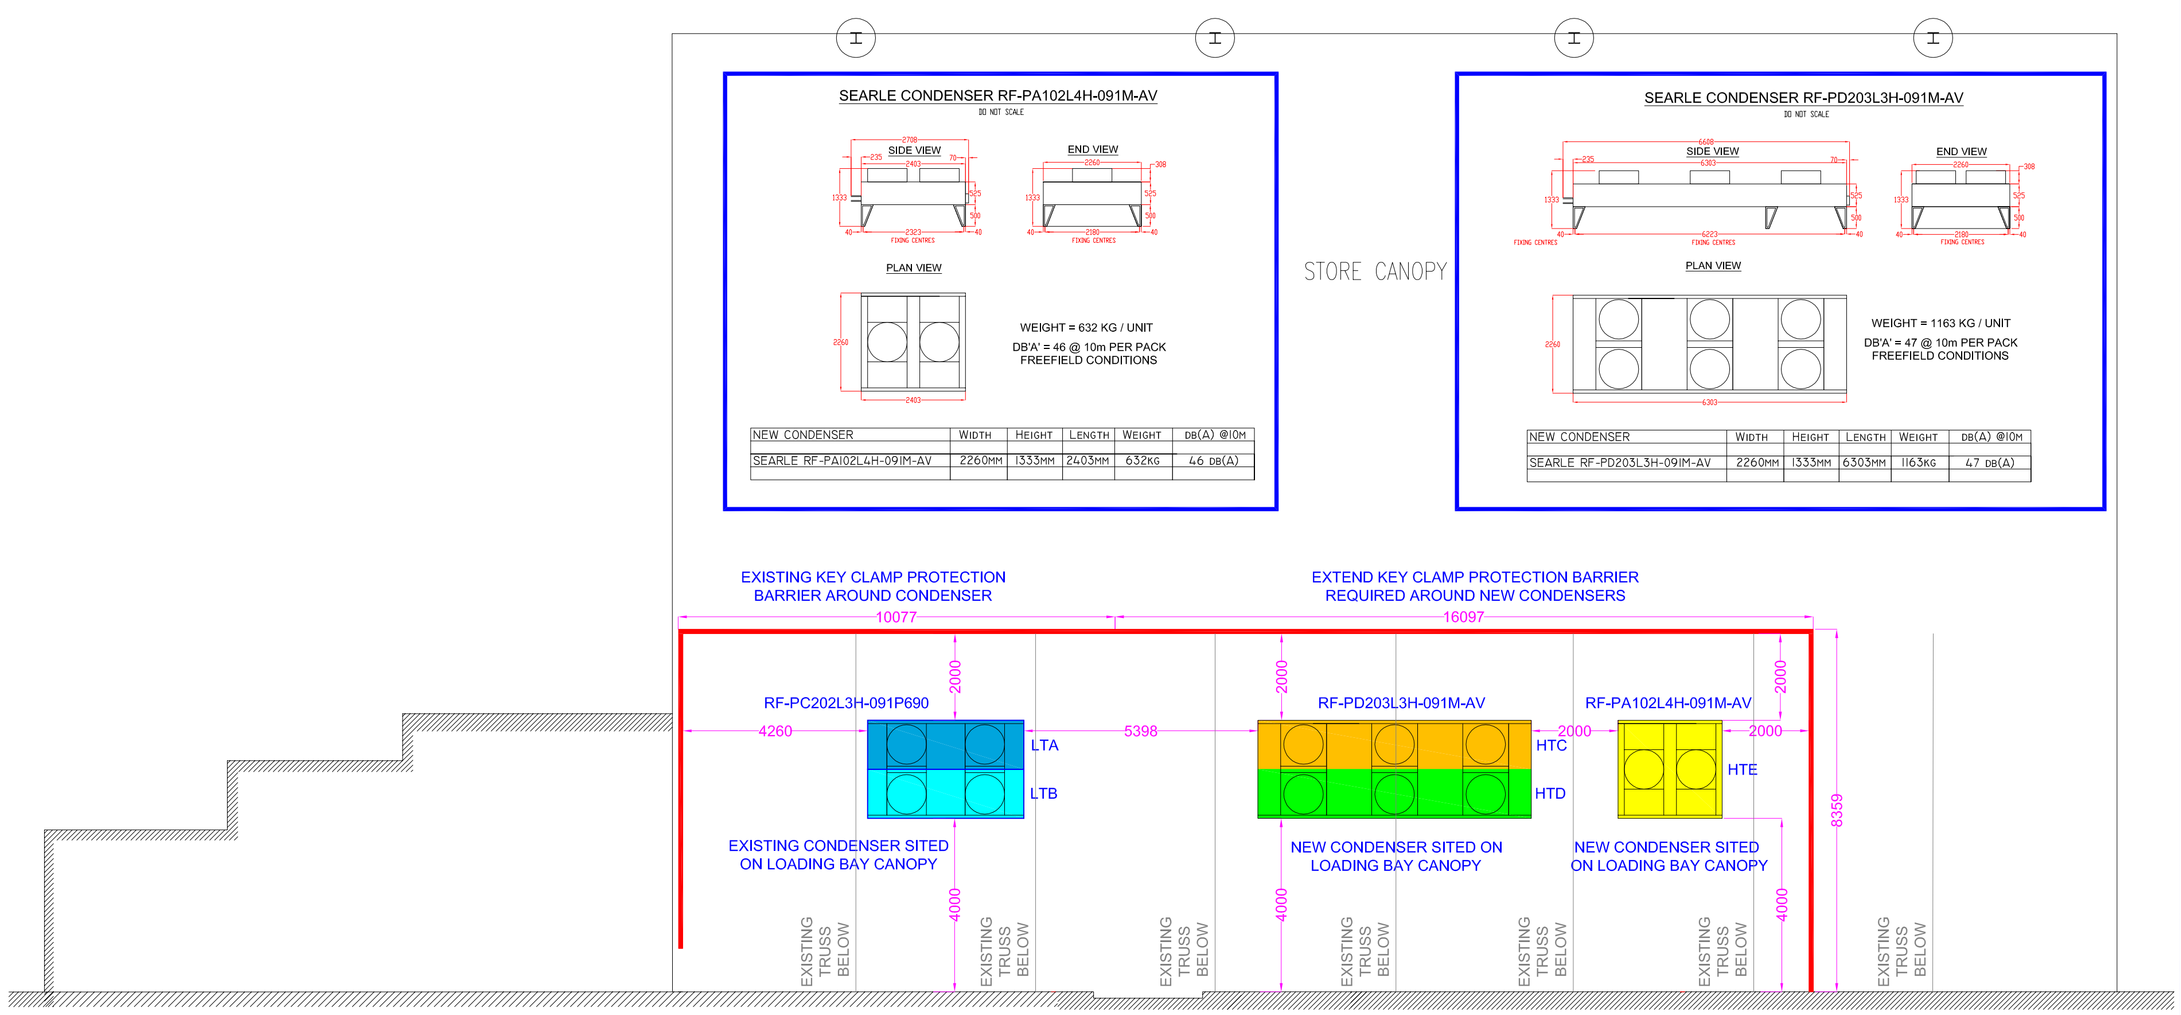

AS FITTED DRAWING DATE:	DATE?
DESIGN DRAWING SIGNED OFF BY:	PROJECT MANAGER?

DESIGN DRAWING DATE:	9-12-15
DESIGN DRAWING TYPE:	S3
DESIGN DRAWING SIGNED OFF BY:	S.BRUNYEE

REV	DESCRIPTION	DATE
C	NEW CONDENSERS MODELS SELECTED. RELOCATED TO SUIT.	9-12-15
B	NEW CONDENSERS RELOCATED BASED ON STRUCTURAL DRAWING	7-12-15
A	NEW CONDENSERS SELECTED	25-11-15

DRAWN BY DAREN WHITE

CBES LTD
UNIT 32
LAVENHAM ROAD
BEECHES INDUSTRIAL ESTATE
YATE
BRISTOL
BS37 5QX
TELEPHONE:01454 333050
FACSIMILE:01454 333099

SITE: ASDA WATERLOOVILLE ASSET

TITLE: REFRIGERATION BUILDERS WORKS

SCALE	DATE
1:100	5-10-15
DRG SIZE	PROJECT NO
A1	A44741
DRAWING	REV.
A44741-R5501	C