

Planting Schedule sheet 4

No.	Species Name	Common Name	Girth	Height	Density	Specification
1No	Carpinus betulus	Common Hornbeam	14-16cm	4.25-6.00cm	Counted	Extra Heavy Standard : Clear Stem min. 200 : RB
17No	Crataegus monogyna	Common Hawthorn	60-80cm	2/m ²	Bushy : BR	
17No	Euonymus europaeus	Common Spindle Tree	60-80cm	2/m ²	Bushy : BR	
8No	Ilex aquifolium	Common Holly	40-60cm	2/m ²	Bushy : BR	
5No	Malus 'Evereste'		14-16cm	4.25-6.00cm	Counted	Extra Heavy Standard : Clear Stem min. 200 : RB
2No	Prunus avium	Wild Cherry	14-16cm	4.25-6.00cm	Counted	Extra Heavy Standard : Clear Stem min. 200 : RB
1No	Quercus robur	Common Oak	14-16cm	4.25-6.00cm	Counted	Extra Heavy Standard : Clear Stem min. 200 : RB
3No	Sorbus aucuparia	Rowan	14-16cm	4.25-6.00cm	Counted	Extra Heavy Standard : Clear Stem min. 200 : RB
Total : 54No						

No.	Species Name	Common Name	Height	Pot Size	Specification	Density
10No	Acer campestre	Common Maple	80-100cm	BR	Whip : BR	0.5ctr Triple Staggered at 0.5m offset
10No	Corylus avellana	Common Hazel	60-80cm	BR	Whip : BR	0.5ctr Triple Staggered at 0.5m offset
108No	Crataegus monogyna	Common Hawthorn	80-100cm	Whip : BR	0.5ctr Triple Staggered at 0.5m offset	
179No	Escallonia rubra 'Crimson Spire'		60-80cm	10L	Bushy : 6 brks	0.5ctr Double Staggered at 0.3m offset
10No	Ilex aquifolium	Common Holly	60-80cm	BR	Branches	0.5ctr Triple Staggered at 0.5m offset
143No	Pittosporum tenuifol. 'Irene Patterson'	Lawnhedge	60-80cm	10L	Bushy : BR	0.5ctr Double Staggered at 0.3m offset
54No	Prunus spinosa	Blackthorn	60-80cm	Bushy : BR	0.5ctr Triple Staggered at 0.5m offset	
10No	Rhamnus cathartica	Common Buckthorn	60-80cm	Bushy : BR	0.5ctr Triple Staggered at 0.5m offset	
10No	Viburnum opulus	Guelder Rose	60-80cm	BR	0.5ctr Triple Staggered at 0.5m offset	
Total : 534No						

No.	Species Name	Common Name	Height	Pot Size	Specification	Density
20No	Abelia x grandiflora 'Kaleidoscope'		40-60cm	5-7.5L	Bushy	4/m ²
7No	Berberis thun. f. atropurpurea		40-60cm	5L	Branches	4/m ²
17No	Berberis thunbergii 'Harlequin'		40-60cm	10L	Bushy	4/m ²
15No	Ceanothus 'Blue Mound'	Californian Lilac 'Blue Mound'	40-60cm	5-7.5L	Bushy	4/m ²
19No	Choisya ternata 'Sundance'	Mexican Orange Blossom 'Sundance'	60-80cm	10L	Bushy	3/m ²
8No	Cornus sanguinea	Common Dogwood	40-60cm	Branches	BR	2/m ²
17No	Corylus avellana	Hazel	40-60cm	Bushy : BR		2/m ²
10No	Cotoneaster x suecicus 'Coral Beauty'		40-60cm	5L-7.5L	Bushy	4/m ²
36No	Daphne odora var. rubra	Red Winter Daphne	40-60cm	5L	Bushy	4/m ²
34No	Deutzia gracilis 'Nikko'		40-60cm	5L	Bushy	4/m ²
15No	Escallonia 'Apple Blossom'		60-80cm	5-7.5L	Bushy	4/m ²
23No	Euonymus fortunei 'Emerald Gaiety'		30-40cm	5-7.5L	Bushy	4/m ²
42No	Fuchsia 'Margret'		30-40cm	3L	Bushy	4/m ²
4No	Hydrangea macrophylla 'Blue Wave'	Lacecap Hydrangea 'Blue Wave'	60-80cm	15L	Bushy	Counted
4No	Leucothoe walteri		40-60cm	5L-7.5L	Bushy	4/m ²
27No	Lonicera nitida 'Lemon Beauty'	Box Honeysuckle 'Lemon Beauty'	40-60cm	10L	Bushy	4/m ²
19No	Lonicera nitida 'Lemon Beauty'	Box Honeysuckle 'Lemon Beauty'	40-60cm	5-7.5L	Bushy	4/m ²
8No	Phormium tenax 'Variegatum'	Variegated New Zealand Flax	80-100cm	15L	Triple Crown	Counted
26No	Photinia fraseri 'Little Red Robin'		60-80cm	10L	Bushy	3/m ²
16No	Pittosporum tenuifolium 'Sunburst'		60-80cm	10L	Bushy	3/m ²
11No	Salvia microphylla 'Pink Blush'		30-40cm	3L	Bushy	6/m ²
13No	Salvia officinalis 'Berggarten'	Sage 'Berggarten'	30-40cm	3L	Bushy	6/m ²
3No	Sarcococca humilis	Sweet Box	40-60cm	5-7.5L	Bushy : C	4/m ²
7No	Skimmia japonica reevesiana		40-60cm	5-7.5L	Bushy	4/m ²
8No	Viburnum burkwoodii 'Anne Russell'		40-60cm	5L	Bushy	4/m ²
9No	Viburnum davidii		40-60cm	5-7.5L	Bushy	4/m ²
17No	Viburnum opulus	Guelder Rose	40-60cm	Bushy : BR		2/m ²
4No	Weigela 'Mont-Blanc'		40-60cm	5L	Bushy	4/m ²
Total : 423No						

No.	Species Name	Common Name	Pot Size	Specification	Density
39No	Heuchera 'Firefly'		15-7.5L	Full Pot	6/m ²
Total : 39No					

No.	Species Name	Common Name	Specification	Density
131No	Crocus chrysanthus 'Snow Bunting'		topsize	20/m ²
196No	Galanthus nivalis		topsize	to be in the green when planted
131No	Hyacinthoides non scripta		9+ topsize	20/m ²
196No	Narcissus pseudonarcissus		topsize	20/m ²
Total : 54No				

Tree Planting Pit Detail within Soft Landscape


Root Root Metro tree pit irrigation system

Pressure impregnated softwood stakes driven into ground with a minimum of 400mm below ground

The tree should be positioned in the hole so that the top of the rootball is level with the surrounding ground level

Backfilled material to be either originally excavated soil or imported soil to BS5882:2007. Topsoil depth to be 300mm with subsoil depth 600mm within tree pit

To be backfilled in layers of 300mm, each layer to be lightly firmed in with heel, to exclude large voids

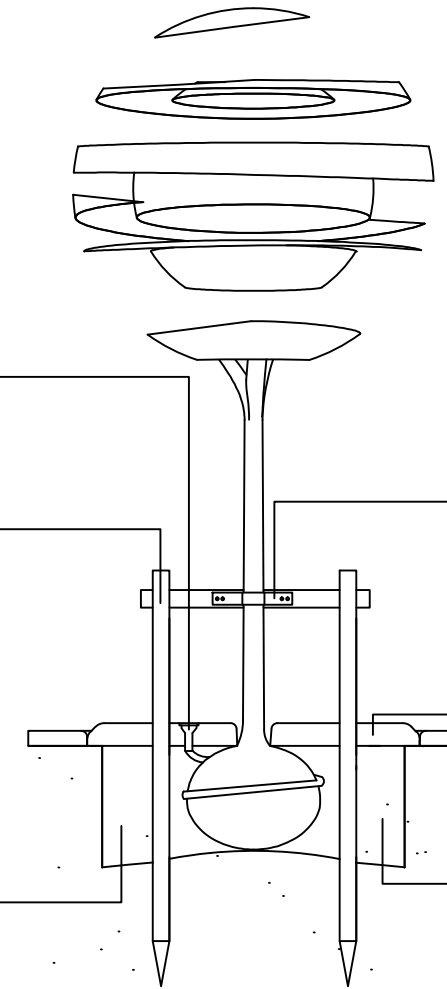

Wire cage to be left on, and folded back/cut away around stem, if rootballed.

Rubber belting and spacer block attached with galvanised nails with tie height 1/3 stem height

Good quality mulch to be applied to a minimum of 75mm depth, and no more than 150mm, leaving the stem base clear and mulch free

Tree pit to be no deeper than rootball, 600mm larger than rootball on all sides, and should be square

All components as supplied from GreenBlue Urban or similar and approved

SPECIFICATION
Forestry Commission Practice note 8.
All native species should be of local stock. Native trees and shrubs certified as British Native plant stock.
All planting stock should comply with the Horticultural Trade Association National Plant specification.
All planting preparation, handling, planting & maintenance should be in accordance with CPSE Code for Handling and Establishing plants.
All trees and shrubs to comply with BS 3936 Part 1 1992, planted to BS 4043:1989 and BS 4428:1989.
All works generally, to comply with the written Soft Landscape Specification.
Topsoil incorporated into planting beds to be gently mounded towards the centre of each bed to allow for settlement.
On completion of planting the whole area of the shrub bed shall be mulched with 75mm consolidated thickness of medium textured decorative grade natural pine bark having first been prepared in accordance with the specification.
Free standing hedges shall have a 3 strand galvanised wire and lanalised softwood timber post fence, to BS 1722 Part 2:2000, erected along a line between the two rows of hedge plants.
All existing trees and hedges to be protected in accordance with BS5837:2012 for the duration of the construction period.

NOTE: DO NOT SCALE FROM DRAWING

- Legend**
- Existing trees and vegetation to be retained and protected during construction. Refer to tree survey. See detail on sheet.
 - Proposed tree planting within soft landscape. See detail on sheet.
 - Proposed specimen shrub planting to receive short angular staking on half standards with expandable tree ties.
 - Proposed climbing plants to be trained up adjacent wall/ fence with galvanised wires and hook set 250mm apart with support canes removed prior to planting.
 - Proposed hedge planting to be planted in a double staggered row 300mm apart and at 500mm centres in each row. Hedge to be maintained at 1.2m height.
 - Proposed mixed native hedge planting to be planted in a double staggered row 500mm apart and at 500mm centres in each row. To be maintained at 1.8m height.
 - Proposed shrub planting to receive 75mm bark mulch. Mixes to be planted in groups of 5-7 species.
 - Proposed native shrub planting to receive 75mm bark mulch. Mixes to be planted in groups of 5-7 species.
 - Proposed spring bulb mix.
 - Proposed marginal planting.
 - Proposed narrow areas of angular chippings for top dressing. Laid over a weed proof membrane.
 - Proposed amenity grass areas to receive good quality amenity grass turves laid in line with good horticultural practices
 - Proposed wildflower areas to receive EMS (Mixture for Loamy Soils) seed mix supplied by Emorsgate Seeds or similar and approved
 - Proposed SUDS with EM8 (Mixture for wetlands) seed mix supplied by Emorsgate Seeds or similar and approved
 - Ecological area - refer to ecologists recommendations
 - Lighting columns
 - Cut lines

Rev	Date	Details	Comments	Drawn
29/10/15		Layout change + LA comments		AE

ACD
Ecology
Archaeology
Arboriculture
Landscape Architecture

ACD Landscape Architect & ACD Ecology & ACD Archaeology
Rodbourne Rail Business Centre, Grange Lane,
Malmesbury, SN16 0ES
Tel: 01666 625646

ACD Arboriculture
Courtyard House, Mill Lane, Godalming, GU7 1EY
Tel: 01483 425714

ACD (Landscape Architects) Southampton
12 Southgate Street, Winchester, SO23 9EF
Tel: 01965 855604

www.acdlandscape.co.uk



scheme: Land at Station Road
Hayling Island
client: Barratt Homes
drawing: Landscape Proposals
date: August 2015
scale: 1:200@A1
drawing no: BDWS20001 11 sheet 4 of 5
drawn: AE checked: DKM

Copyright of ACD Landscape Architects Ltd. All rights described in Chapter IV of the Copyright, Designs and Patents Act 1988 have been generally asserted: 2011. Copyright of this plan remains with ACD until all fees have been paid in full.