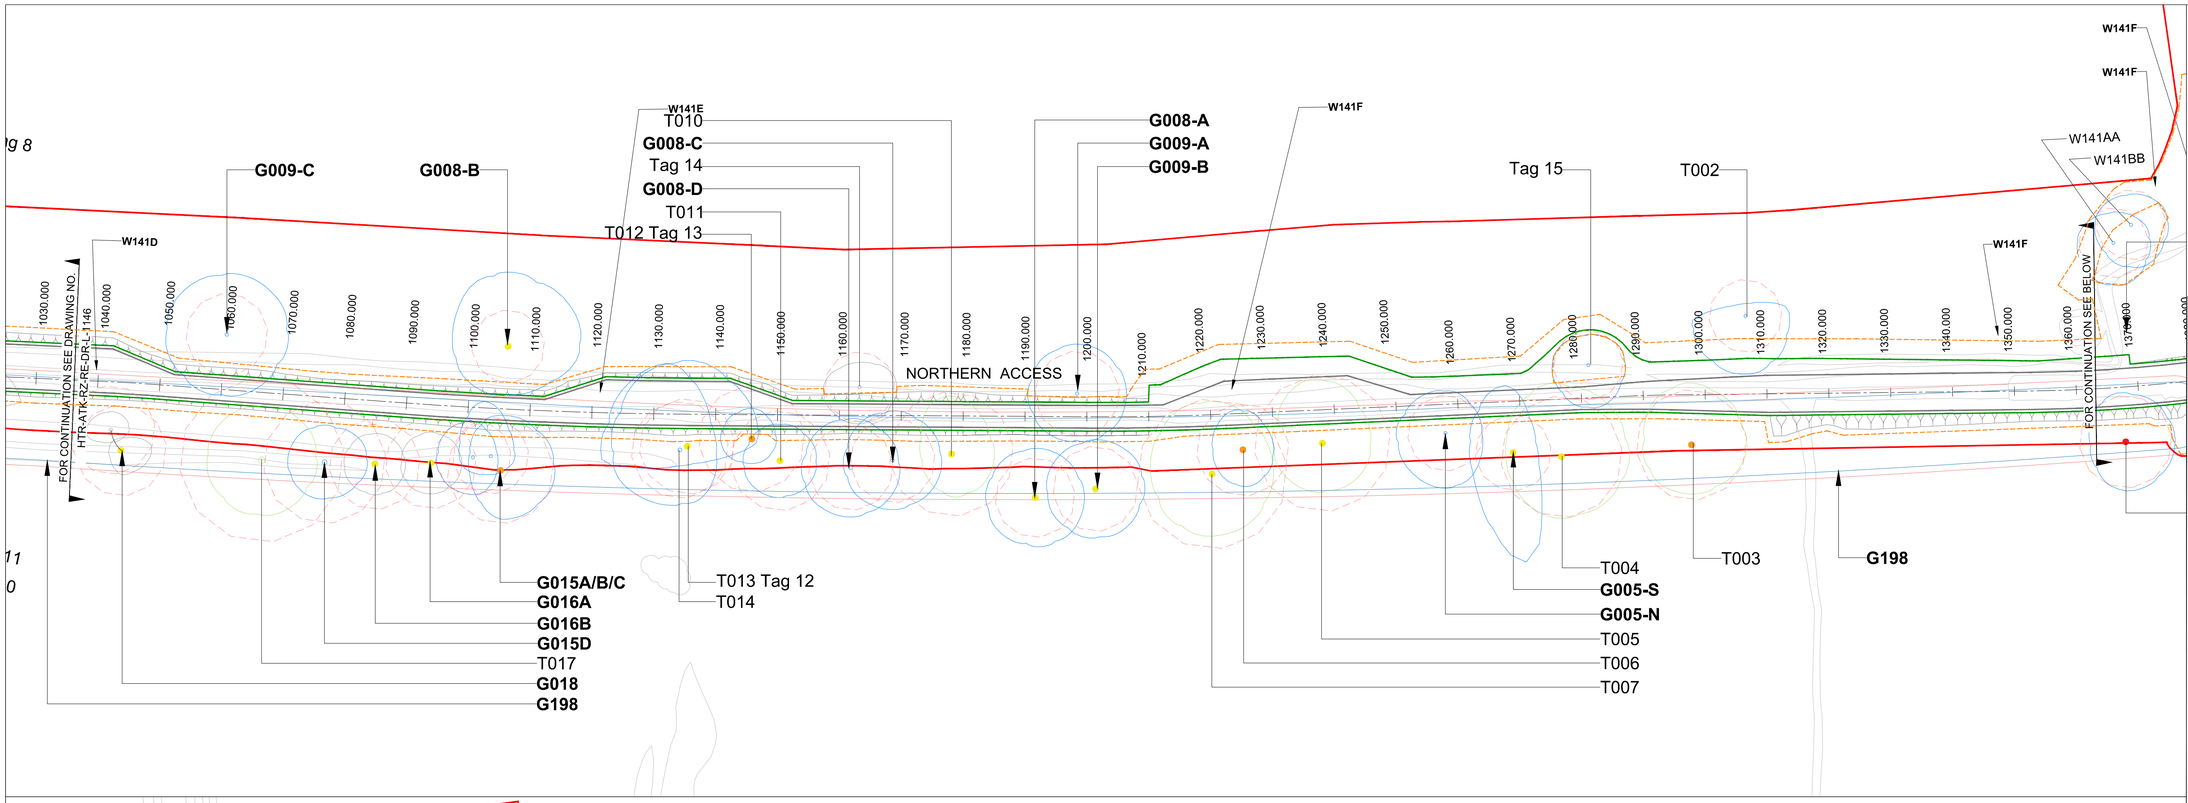

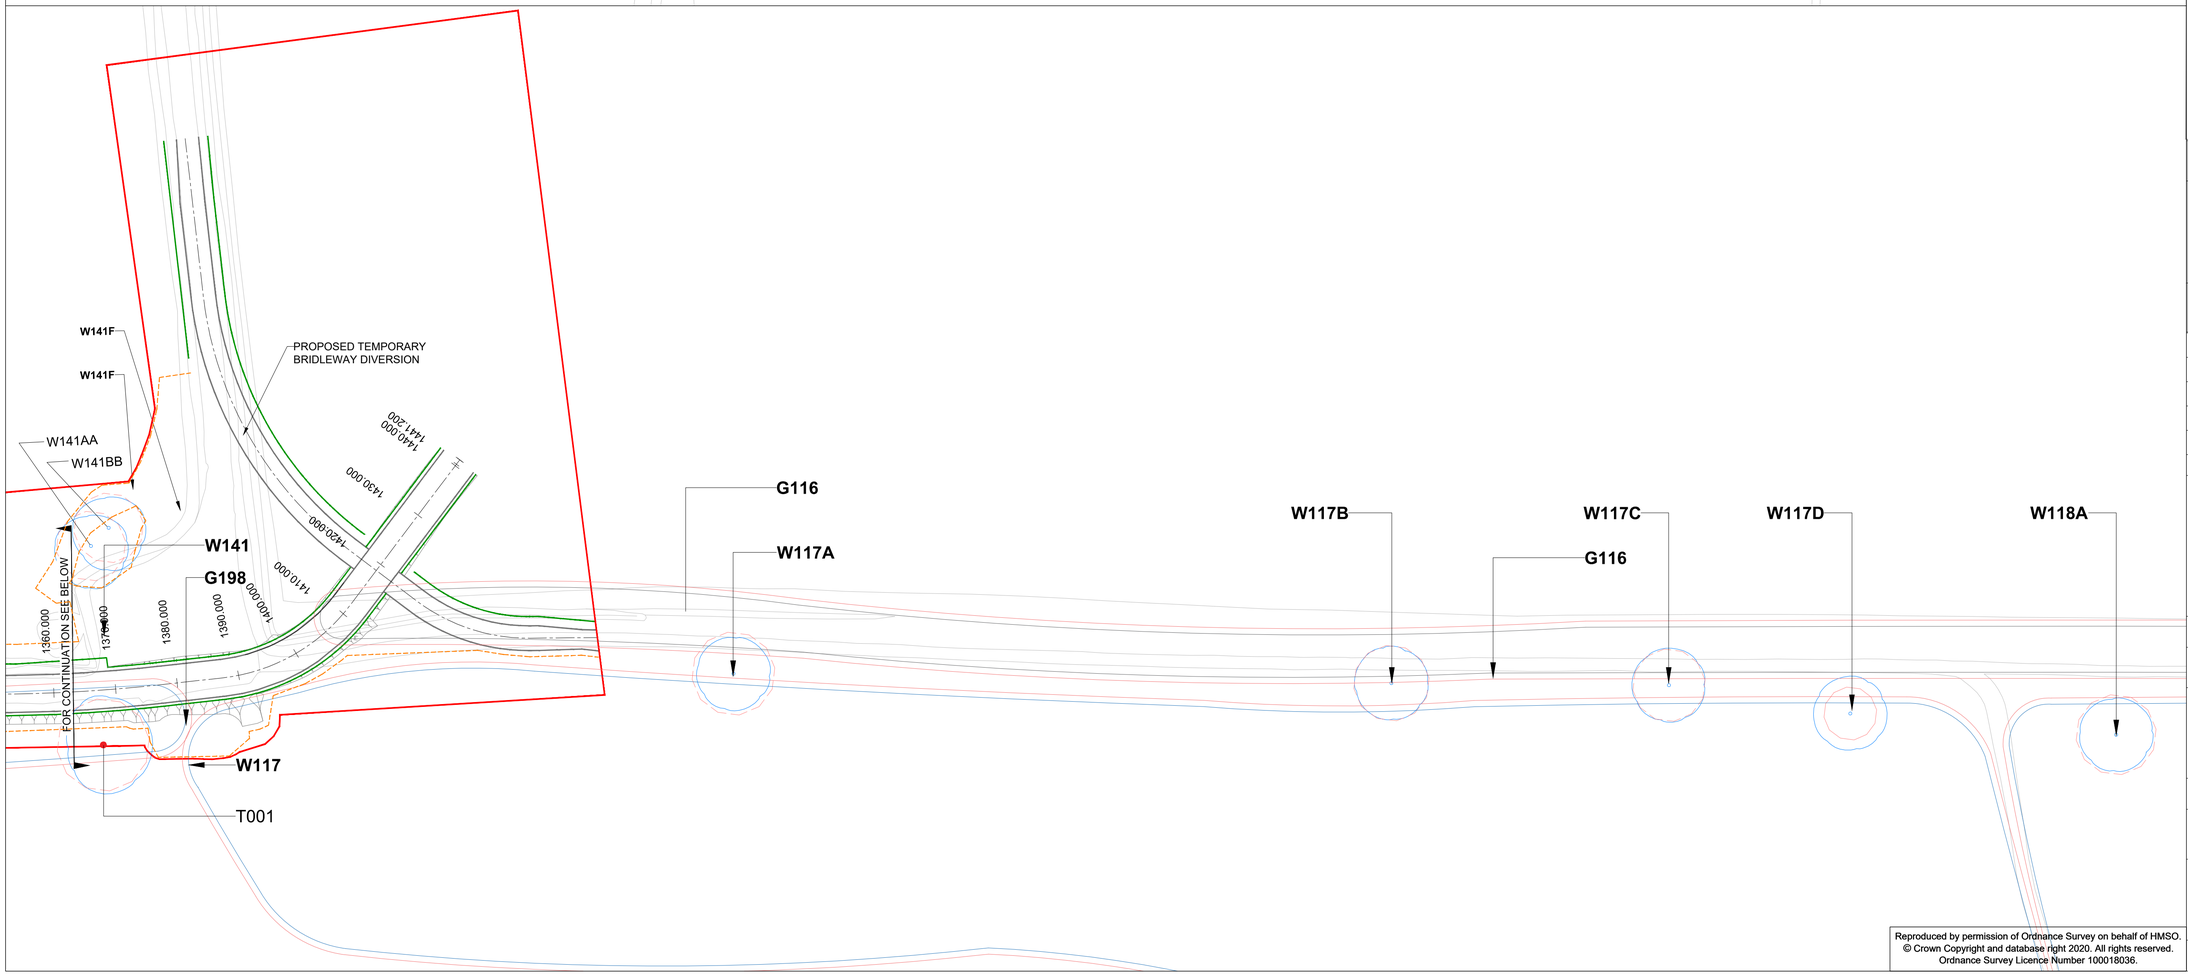

NOTES:

1. ALL DIMENSIONS ARE IN METRES UNLESS OTHERWISE STATED.
2. TREE PROTECTIVE BARRIER LOCATIONS TO BE CONFIRMED ON SITE PRIOR TO CONSTRUCTION.
3. TREE PROTECTIVE BARRIERS TO BE 2m TALL WELDED MESH PANELS ON RUBBER OR CONCRETE FEET IN LINE WITH BS5837:2012 SPECIFICATIONS UNLESS OTHERWISE AGREED ON SITE WITH THE SUPERVISING ARBORICULTURIST.
4. GROUND PROTECTION MEASURES WITHIN RPAS TO BE CONFIRMED ON SITE WITH SUPERVISING ARBORICULTURIST. ANY TEMPORARY GROUND PROTECTION SHALL BE CAPABLE OF SUPPORTING TRAFFIC ENTERING OR USING THE SITE WITHOUT BEING DISTORTED OR CAUSING COMPACTION TO THE UNDERLYING SOILS.
5. TO BE READ IN CONJUNCTION WITH THE ARBORICULTURAL IMPACT ASSESSMENT ADDENDUM AND ARBORICULTURAL METHOD STATEMENT HTR-ATK-ZZ-ZZ-RP-Z-0167

KEY

GENERAL

- S278 BOUNDARY
- PHASE 1 APPLICATION RED LINE BOUNDARY
- VISIBILITY SPLAY
- BOUNDARY BETWEEN NORTHERN ACCESS JUNCTION AND NORTHERN ACCESS ROUTE

EXISTING TO BE RETAINED AND PROTECTED

- TREE WITH LOW BAT POTENTIAL
- TREE WITH MODERATE BAT POTENTIAL
- TREE WITH HIGH BAT POTENTIAL
- CATEGORY A TREE
- CATEGORY B TREE
- CATEGORY C TREE
- CATEGORY U TREE
- ROOT PROTECTION AREA (RPA)
- T/G/H001 — TREE/GROUP/HEDGE REFERENCE NUMBER
- TREE GROUP OR HEDGE COLOUR ACCORDING TO BS CATEGORY

PROPOSED

- PROPOSED VERGE EDGE
- PROPOSED EARTHWORK
- PROPOSED TREE PROTECTION FENCING

SAFETY, HEALTH AND ENVIRONMENTAL INFORMATION

In addition to the hazards/ risks normally associated with the types of work detailed on this drawing, all significant residual risks (moderate to very high) are indicated on the drawing with warning triangles. the risk register, in its entirety, is available on drawings HTR-ATK-ZZ-ZZ-DR-HS-0001 to 0007. The reference numbers shown against each triangle will correlate to risks shown on these schedules.

Environmental Risks are not shown on the drawings and reference should be made to the following Document – HTR-ATK-XX-XX-RP-Z-0069 Outline Environmental

Rev. Status	Drn By	Ckd By	Rev By	Auth By	Description	Date
C01 A1	RV	JM	AIH	BJ	First Issue	30/06/22

ATKINS
Member of the SNC-Lavalin Group
Aztec West
500 Park Avenue
Almondsbury
Bristol
BS32 4RZ
Tel: +44 (0)1454 662000
Fax: +44 (0)1454 663333
www.atkinsglobal.com

Copyright © Atkins Limited (2020)

Drawing Suitability:	Status:
Initial non-contractual code	A1

Contractors Drawing Number:

Project	Originator	Volume	Location	Type	Role	Number
HTR	ATK	RZ	RE	DR	L	1147

Telephone: Havant (023) 9249 9888
Fax: Havant (023) 9245 3632
Website: www.portsmouthwater.co.uk
Registered Office: PO Box 8 West Street
Havant Hampshire PO9 1LG
REGISTERED IN ENGLAND No. 2536455

Portsmouth Water

Project Ref. No:	Sheet:	Scale:	Sheet Size:
HTR	3 of 3	1:500	A1

Project Title:

HAVANT THICKET RESERVOIR

Drawing Title:

NORTHERN ACCESS TREE PROTECTION PLANS

Portsmouth Water Drawing Number:	Rev:
	C01

Reproduced by permission of Ordnance Survey on behalf of HMSO. © Crown Copyright and database right 2020. All rights reserved. Ordnance Survey Licence Number 100018036.