

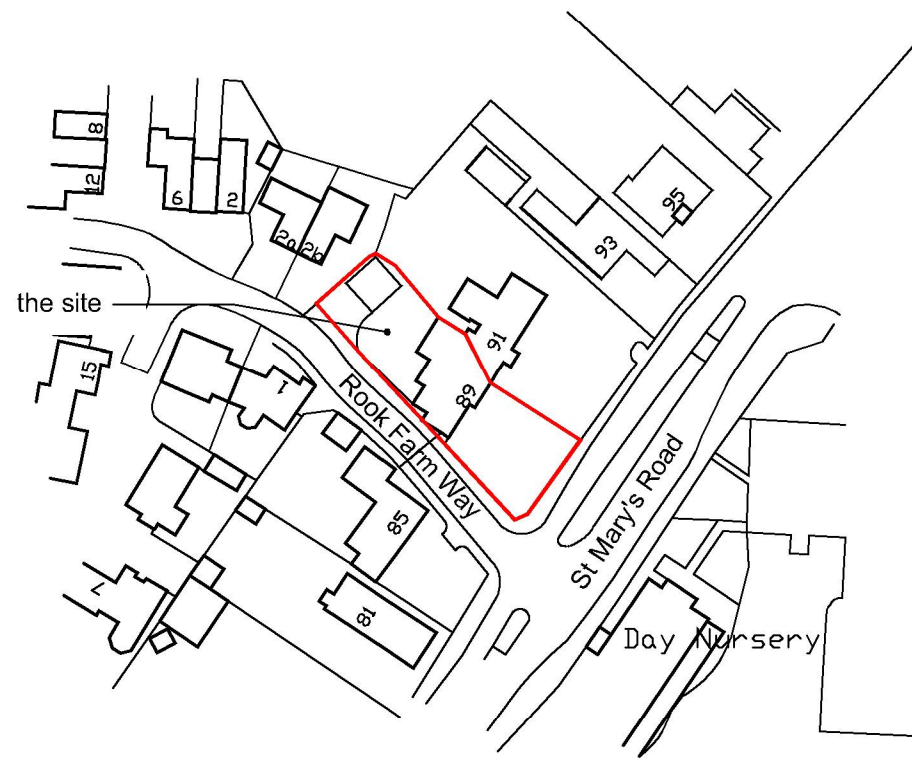


Note:
Do not Scale from this Drawing (except for planning approval).
All dimensions are in millimetres and to be checked on site.
All Dimensions relating to subcontractors or suppliers work
must be checked and agreed between the main contractor and
the sub-contractors and suppliers.

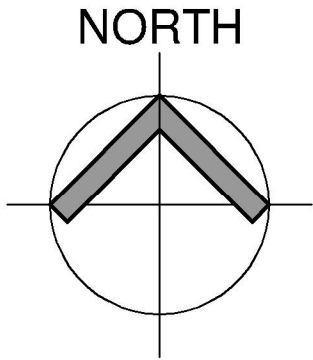


LOCATION PLAN
SCALE 1:1250

Ordnance Survey © Crown Copyright 2022. All rights reserved.
Licence Number 100022432

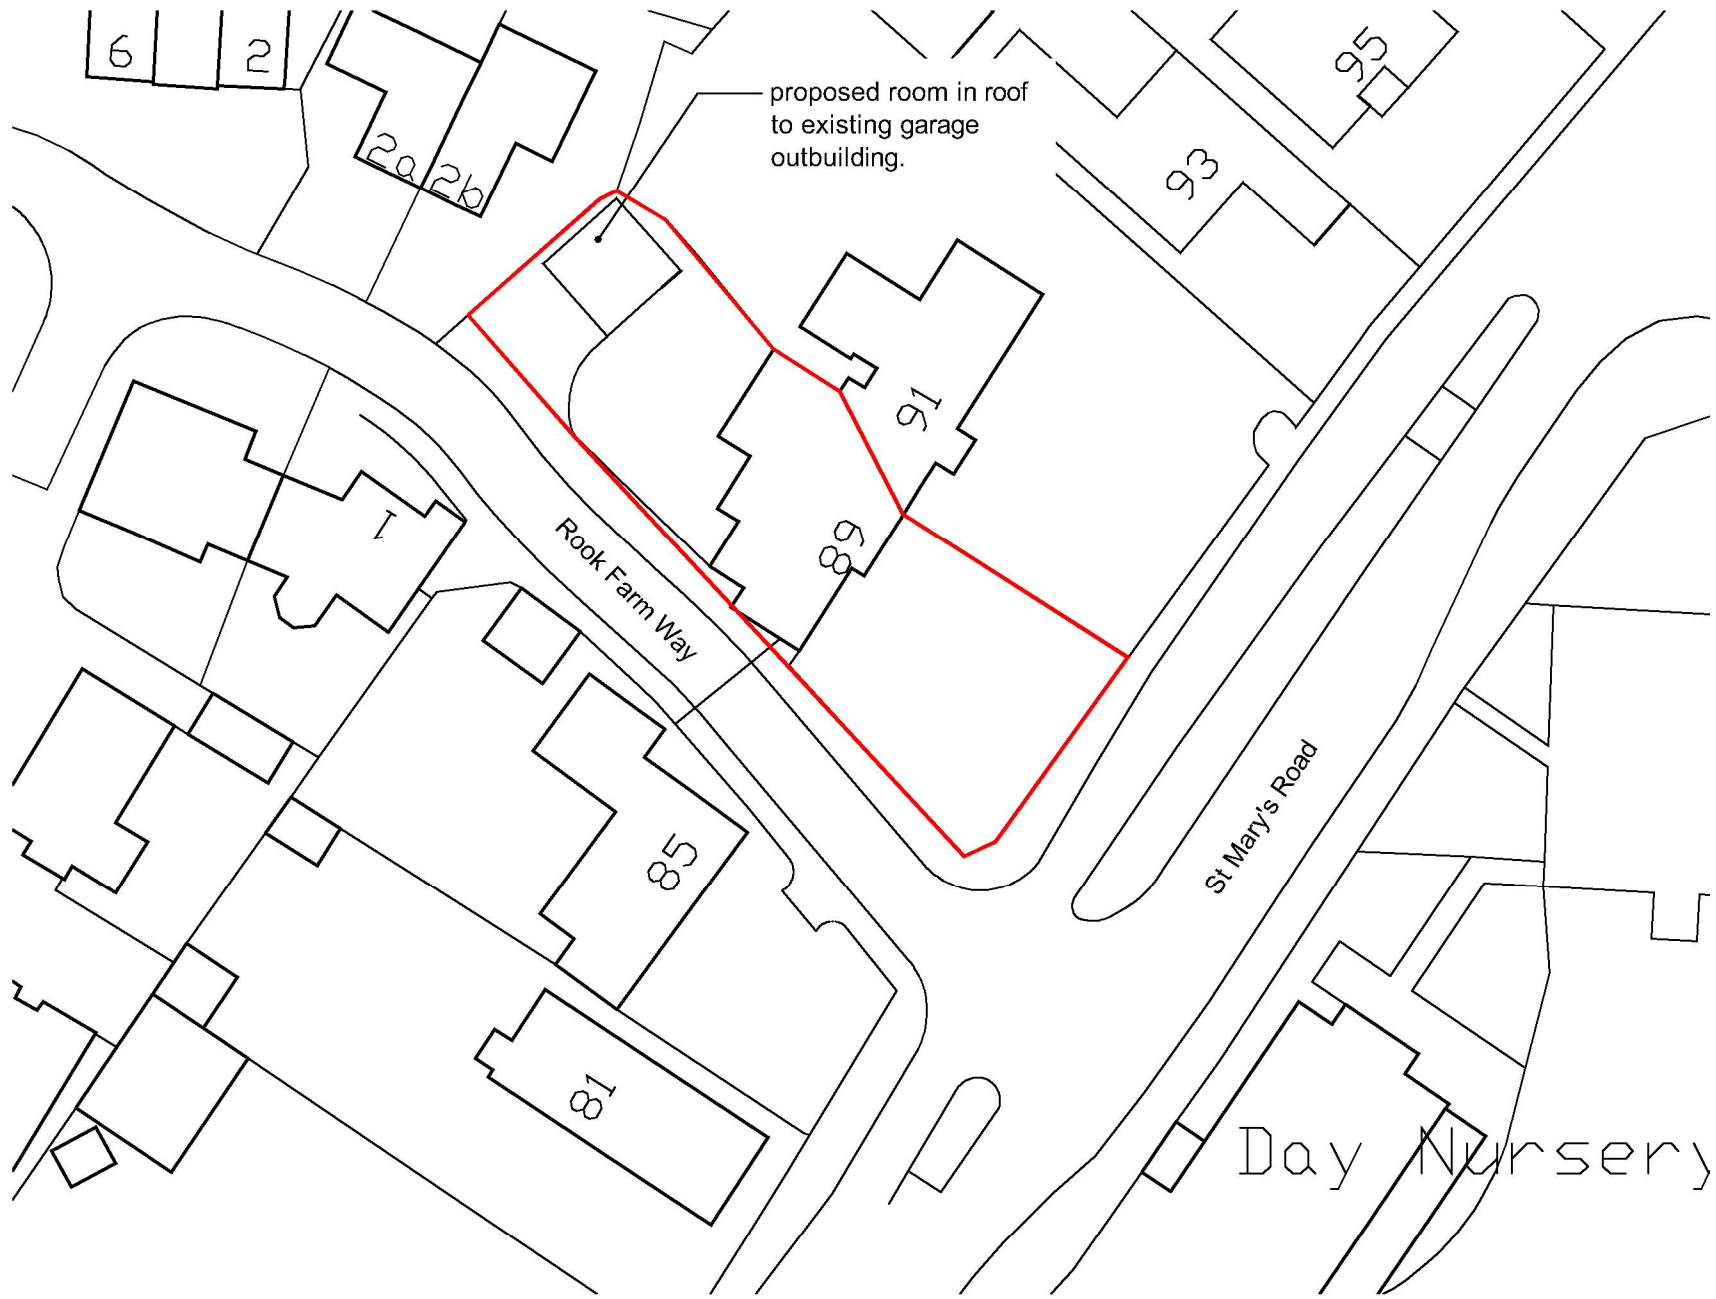

PROPOSED BLOCK PLAN
SCALE 1:500

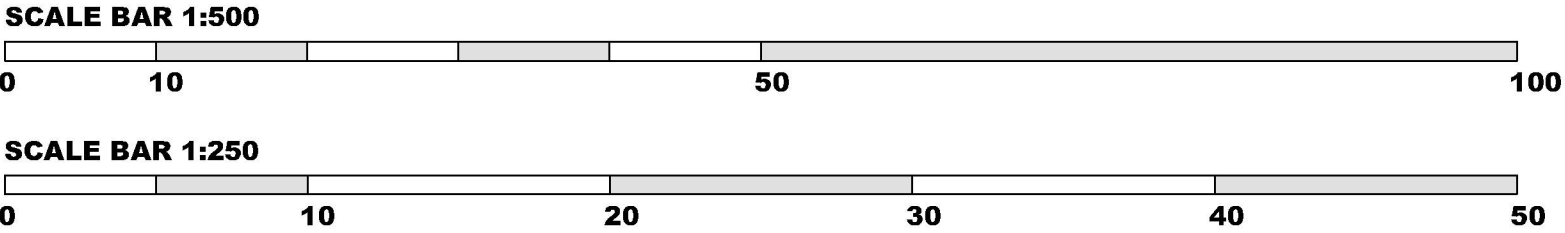

DRAWING TITLE - PLANNING APPLICATION - LOCATION & BLOCK PLAN		DATE - May 2022		SCALE - 1:1250 @ A3	
CLIENT - Mr & Mrs Clift, 89 St Marys Road, Hayling Island, Hants.		DRN - gp	CHK - -	DRAWING REF - 22202 PL302	Rev -

grp architectural design
t. 07747 011252 e. gavin.page77@gmail.com