


MARSHALL HOUSE, 7, MARSHALL ROAD, HAYLING ISLAND, PO11 9NH

Supplied by: www.ukmapcentre.com

Serial No: 237980

Centre coordinates: 473238,98734

Production Date: 11/04/2022 10:23:46

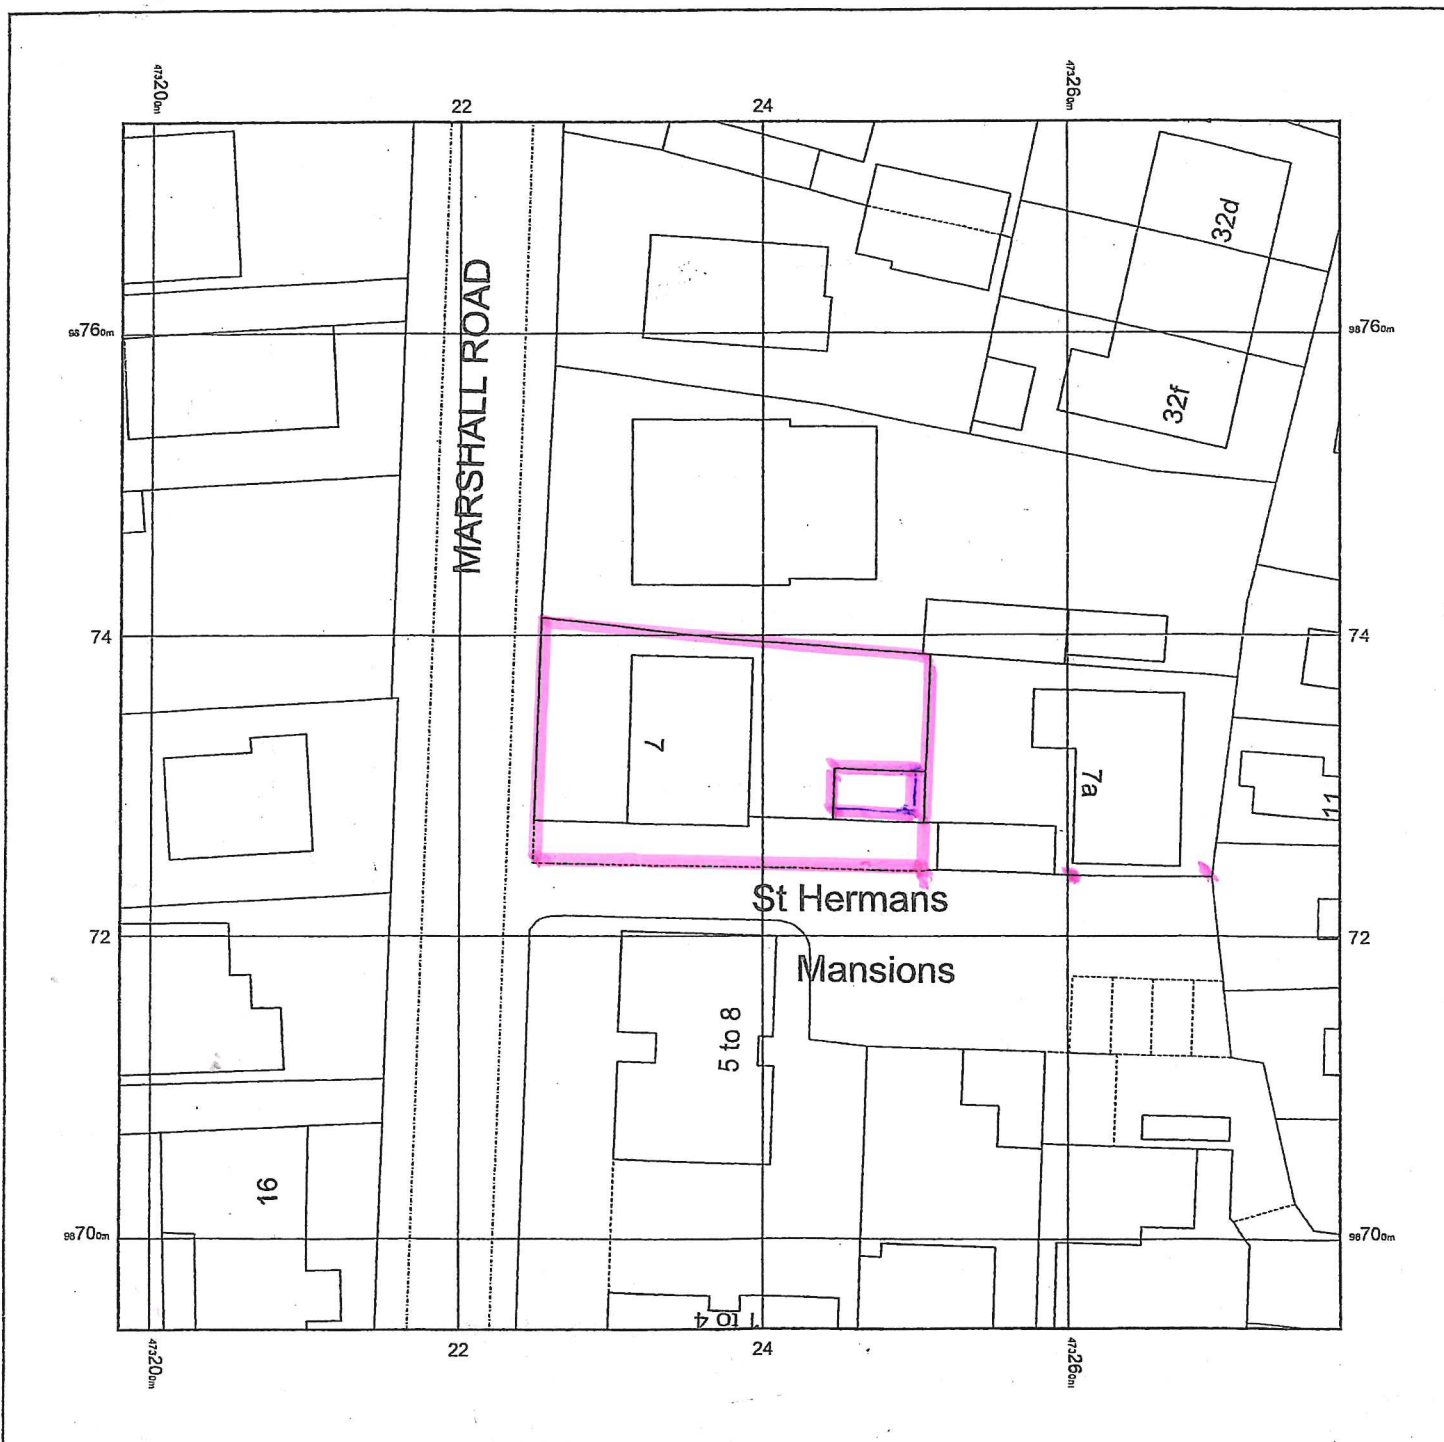

© Crown copyright and database rights 2022 Ordnance Survey 100048957. The representation of road, track or path is no evidence of a boundary or right of way. The representation of features as lines is no evidence of a property boundary.

0m 1cm = 5m 25m

Scale 1:500

HAVANT BOROUGH
COUNCIL
27 JUN 2022
RECEIVED

