


Parkers Design

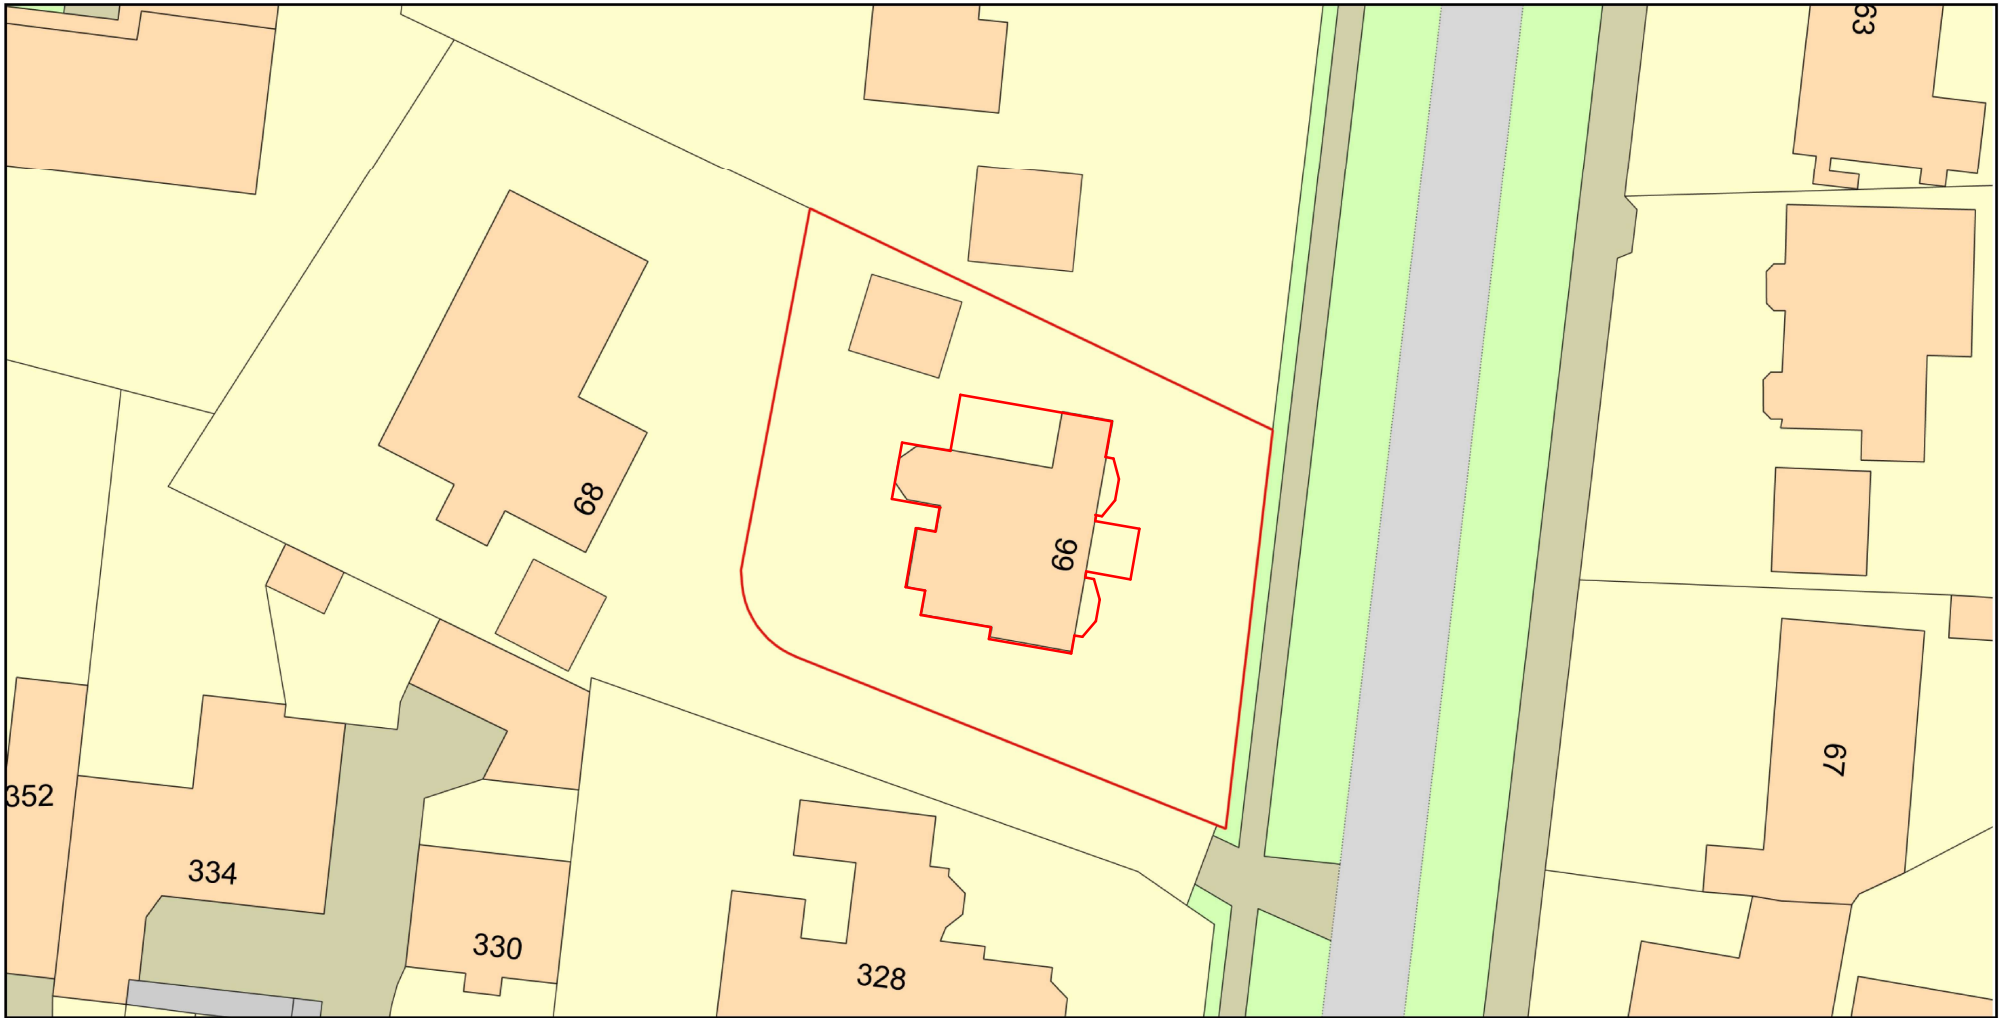

Plan Produced for: Sarah and Simon Lane
Date Produced: 10 Aug 2021
Plan Reference Number: TQRQM21222202157323
Scale: 1:500 @ A4
© Crown copyright and database rights 2021 OS 100042766

1:500		50
1:200		20
1:100		10
1:50		5



All measurement to be checked on site prior to any comment
(C) Copyright of Parkers Design (Southern) Limited. Any reproduction of these drawings will require written authority from the copyright owner.

Parkers Design Limited - The Studio @ 90, PO9 2PR
www.pexd.co.uk - info@pexd.co.uk - 07776 008822

PROJECT	66 Staunton Avenue PO11 0EW			
	CLIENT Lane			
	Date	Issue Date	Scale (@ A3)	
	Drawn by	SW	DRAWING NUMBER	REV
SHEET	Block			
	Checked by	SR	P 10 v2	