


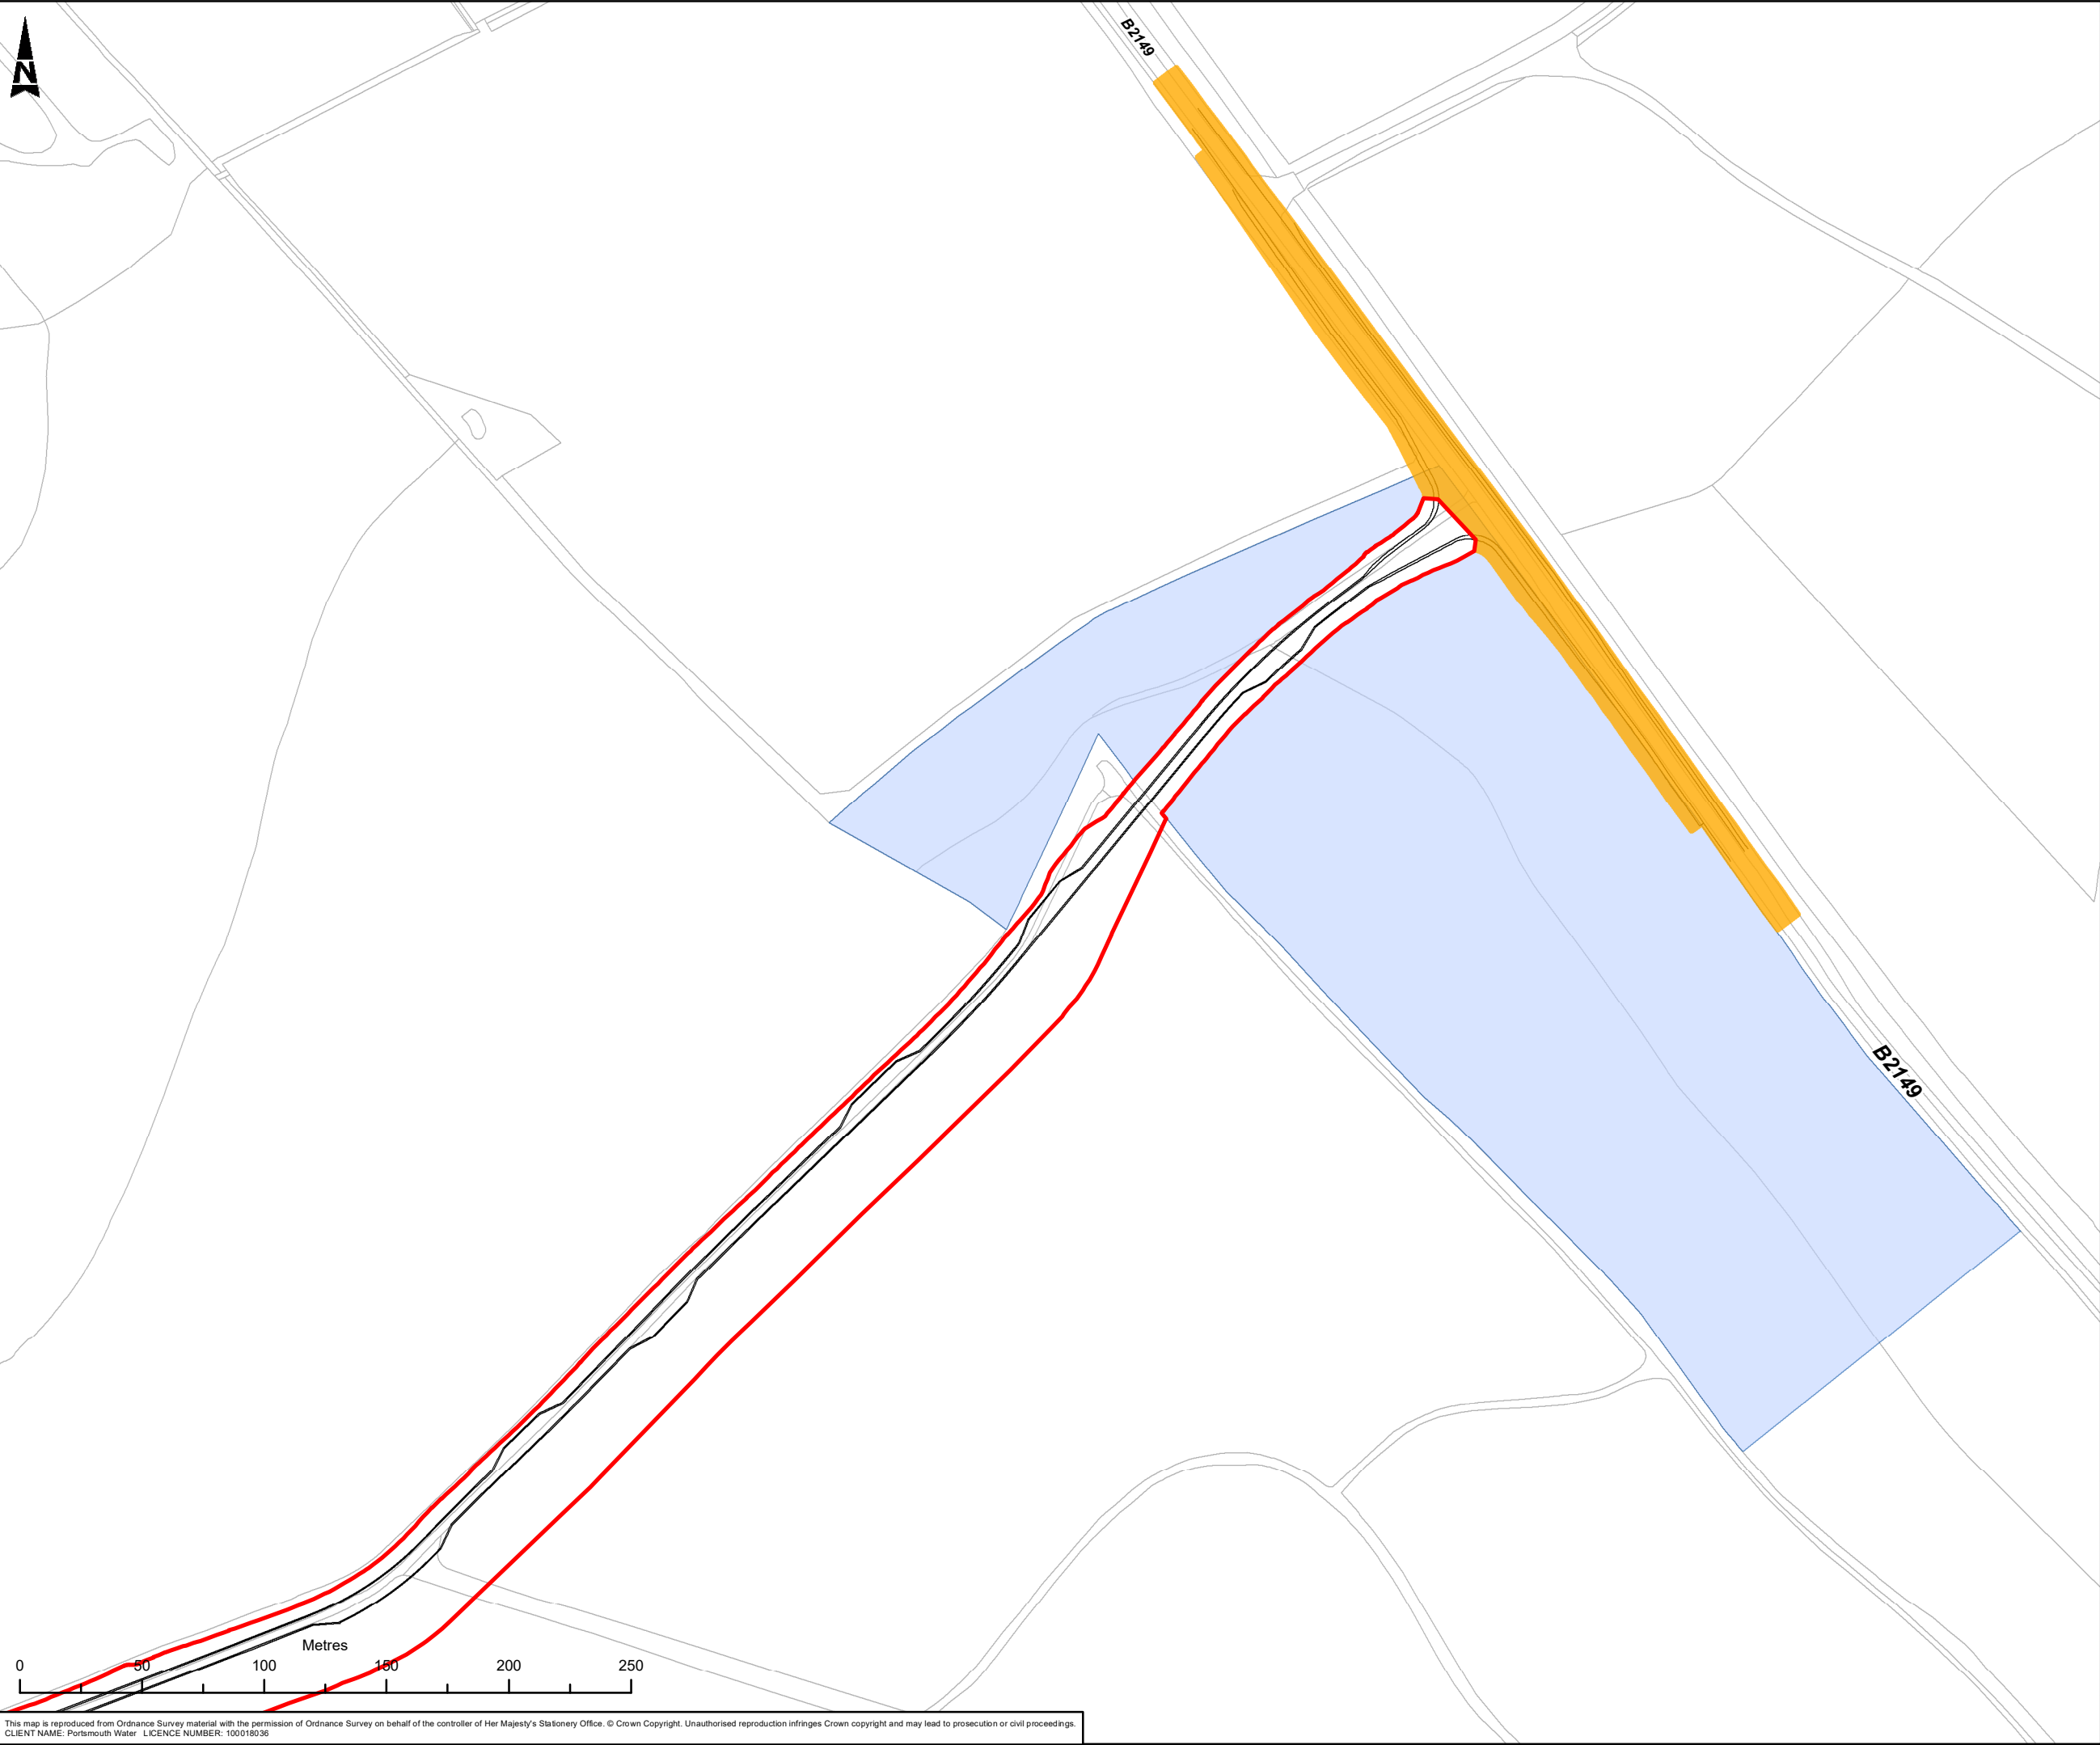

Phase 1 Application Red Line Boundary

Phase 1 Scheme

S278 Boundary

Other land owned by Portsmouth Water

P01	FM	SD	JF	SMcP	FOR PLANNING	30/06/2022
P00	FD	LC	JF	JF	WORK IN PROGRESS	01/04/2022
Rev.	Dm By	Ckd By	Rev By	Auth By	Description	Date

ATKINS
Member of the SNC-Lavalin Group

Aztec West
500 Park Avenue
Almondsbury
Bristol
BS32 4RZ

Tel: +44 (0) 1454 6620000
Fax: +44 (0) 1454 663333
www.atkinsglobal.com

Copyright © Atkins Limited (2022)

Drawing Suitability

FOR PLANNING

Status

S0

Contractors Drawing Number:

HTR - ATK - AR - RE - GS - Z - XXXX

Project | Originator | Volume | Location | Type | Role | Number

Telephone: Havant (023) 9249 9888
Fax: Havant (023) 9245 3632
Website: www.portsmouthwater.co.uk
Registered Office: PO Box 8 West Street
Havant Hampshire PO9 1LG
REGISTERED IN ENGLAND No. 2536455



Project Ref. No

5169117

Sheet

1 of 1

Scale

1:2,500

Sheet Size

A3

Project Title

HAVANT THICKET RESERVOIR

Drawing Title

PHASE 1 APPLICATION
SITE LOCATION PLAN
PAGE 1 OF 2

Portsmouth Water Drawing Number

P01

This map is reproduced from Ordnance Survey material with the permission of Ordnance Survey on behalf of the controller of Her Majesty's Stationery Office. © Crown Copyright. Unauthorised reproduction infringes Crown copyright and may lead to prosecution or civil proceedings.
CLIENT NAME: Portsmouth Water LICENCE NUMBER: 100018036



Phase 1 Application Red Line Boundary

Phase 1 Scheme

S278 Boundary

Other land owned by Portsmouth Water

P01	FM	SD	JF	SMcP	FOR PLANNING	30/06/2022
P00	FD	LC	JF	JF	WORK IN PROGRESS	01/04/2022
Rev.	Dm By	Ckd By	Rev By	Auth By	Description	Date

ATKINS
Member of the SNC-Lavalin Group

Aztec West
500 Park Avenue
Almondsbury
Bristol
BS32 4RZ

Tel: +44 (0) 1454 6620000
Fax: +44 (0) 1454 663333
www.atkinsglobal.com

Copyright © Atkins Limited (2022)

Drawing Suitability					Status
FOR PLANNING					S0

Contractors Drawing Number:
HTR - ATK - AR - RE - GS - Z - XXXX
Project | Originator | Volume | Location | Type | Role | Number

Telephone: Havant (023) 9249 9888
Fax: Havant (023) 9245 3632
Website: www.portsmouthwater.co.uk
Registered Office: PO Box 8 West Street
Havant Hampshire PO9 1LG
REGISTERED IN ENGLAND No. 2536455

Project Ref. No	Sheet	Scale	Sheet Size
5169117	1 of 1	1:2,500	A3

Project Title
HAVANT THICKET RESERVOIR

Drawing Title
**PHASE 1 APPLICATION
SITE LOCATION PLAN
PAGE 2 OF 2**

Portsmouth Water Drawing Number	Rev
	P01