


Proposed Ground Floor

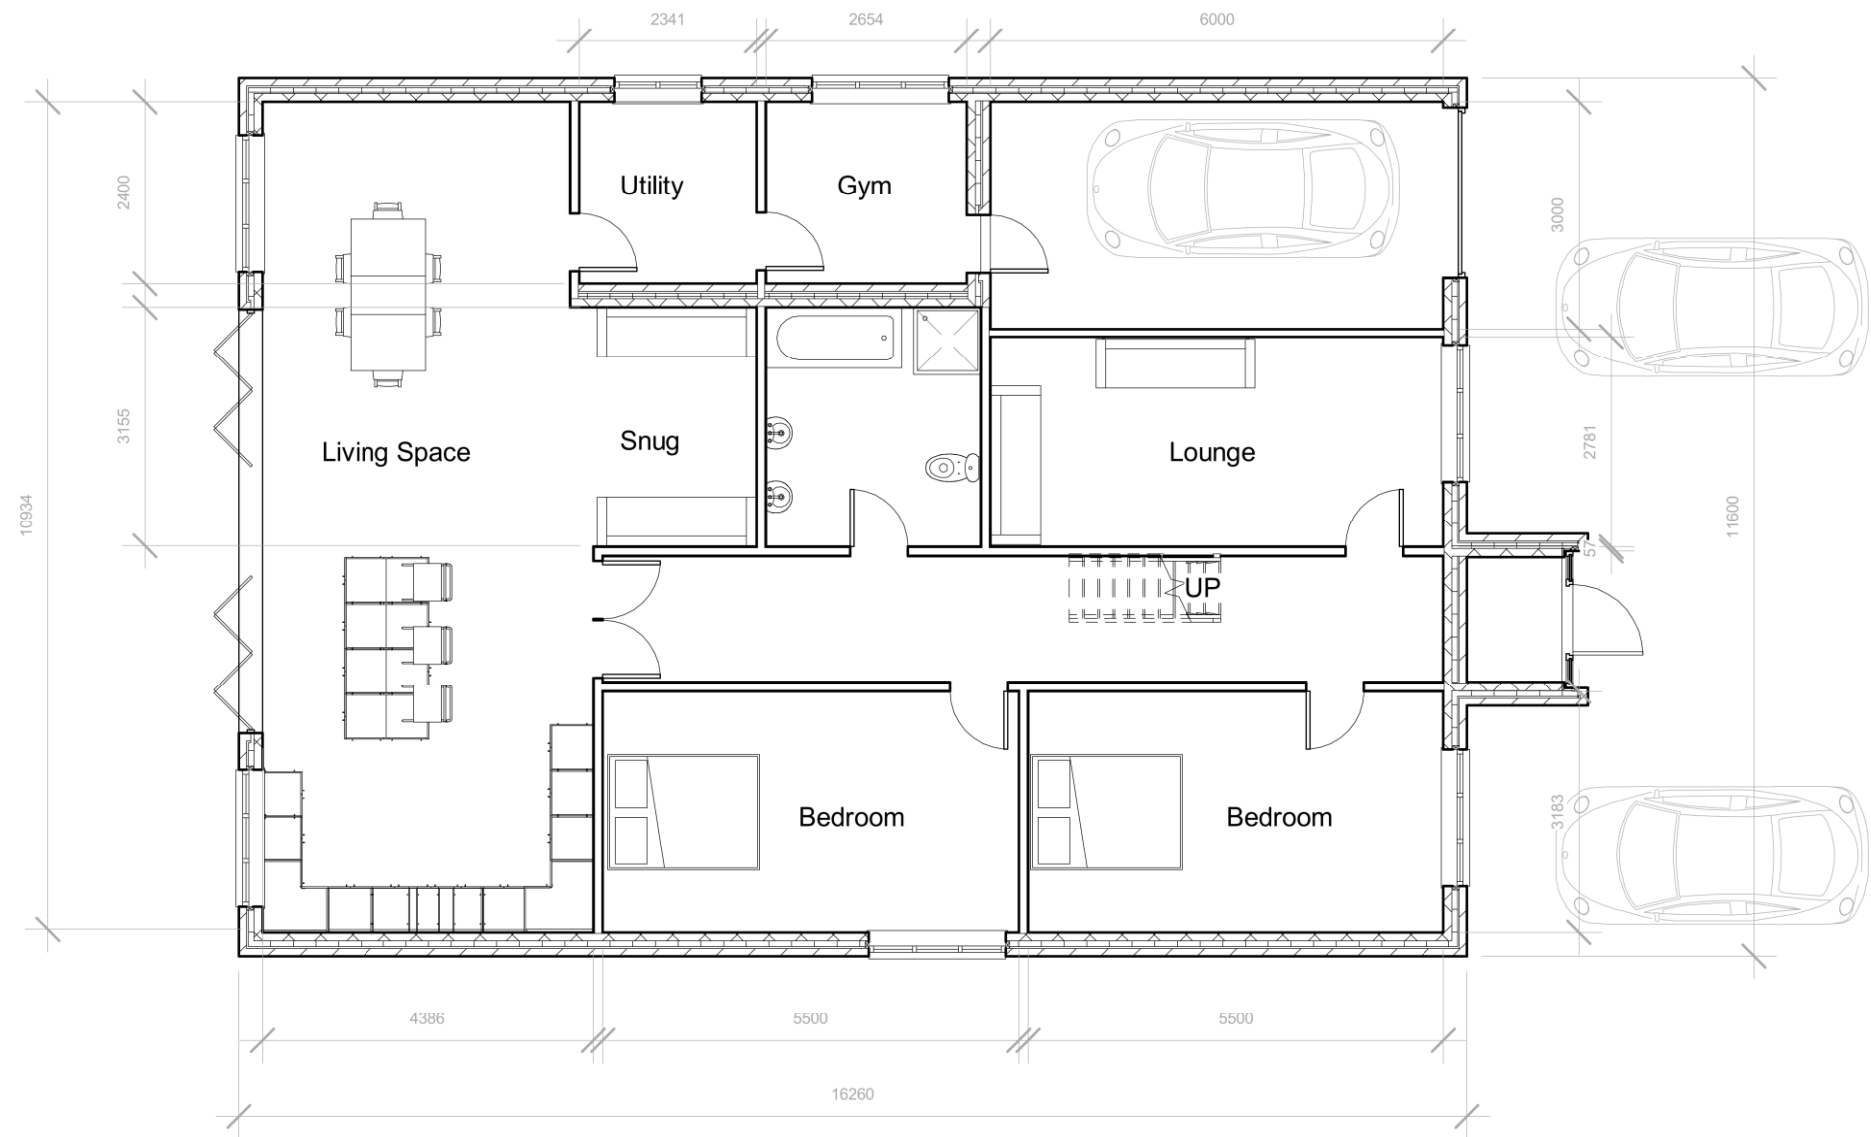

Scale @ A3 unless otherwise stated



All measurement to be checked on site prior to any commenment (C) Copyright of Parkers Design (Southern) Limited. Any reproduction of these drawings will require written authority from the copyright owner. Parkers Design Limited - The Studio @ 90, PO9 2PR www.pexd.co.uk - info@pexd.co.uk - 07776 008822	PROJECT	CLIENT			
	73 Creek Road PO11 9RA	Rawlings			
	SHEET	Date	Issue Date	Scale (@ A3)	1 : 100
		Drawn by	SW	DRAWING NUMBER	REV
Checked by		SR	P200		
	Ground Floor				