


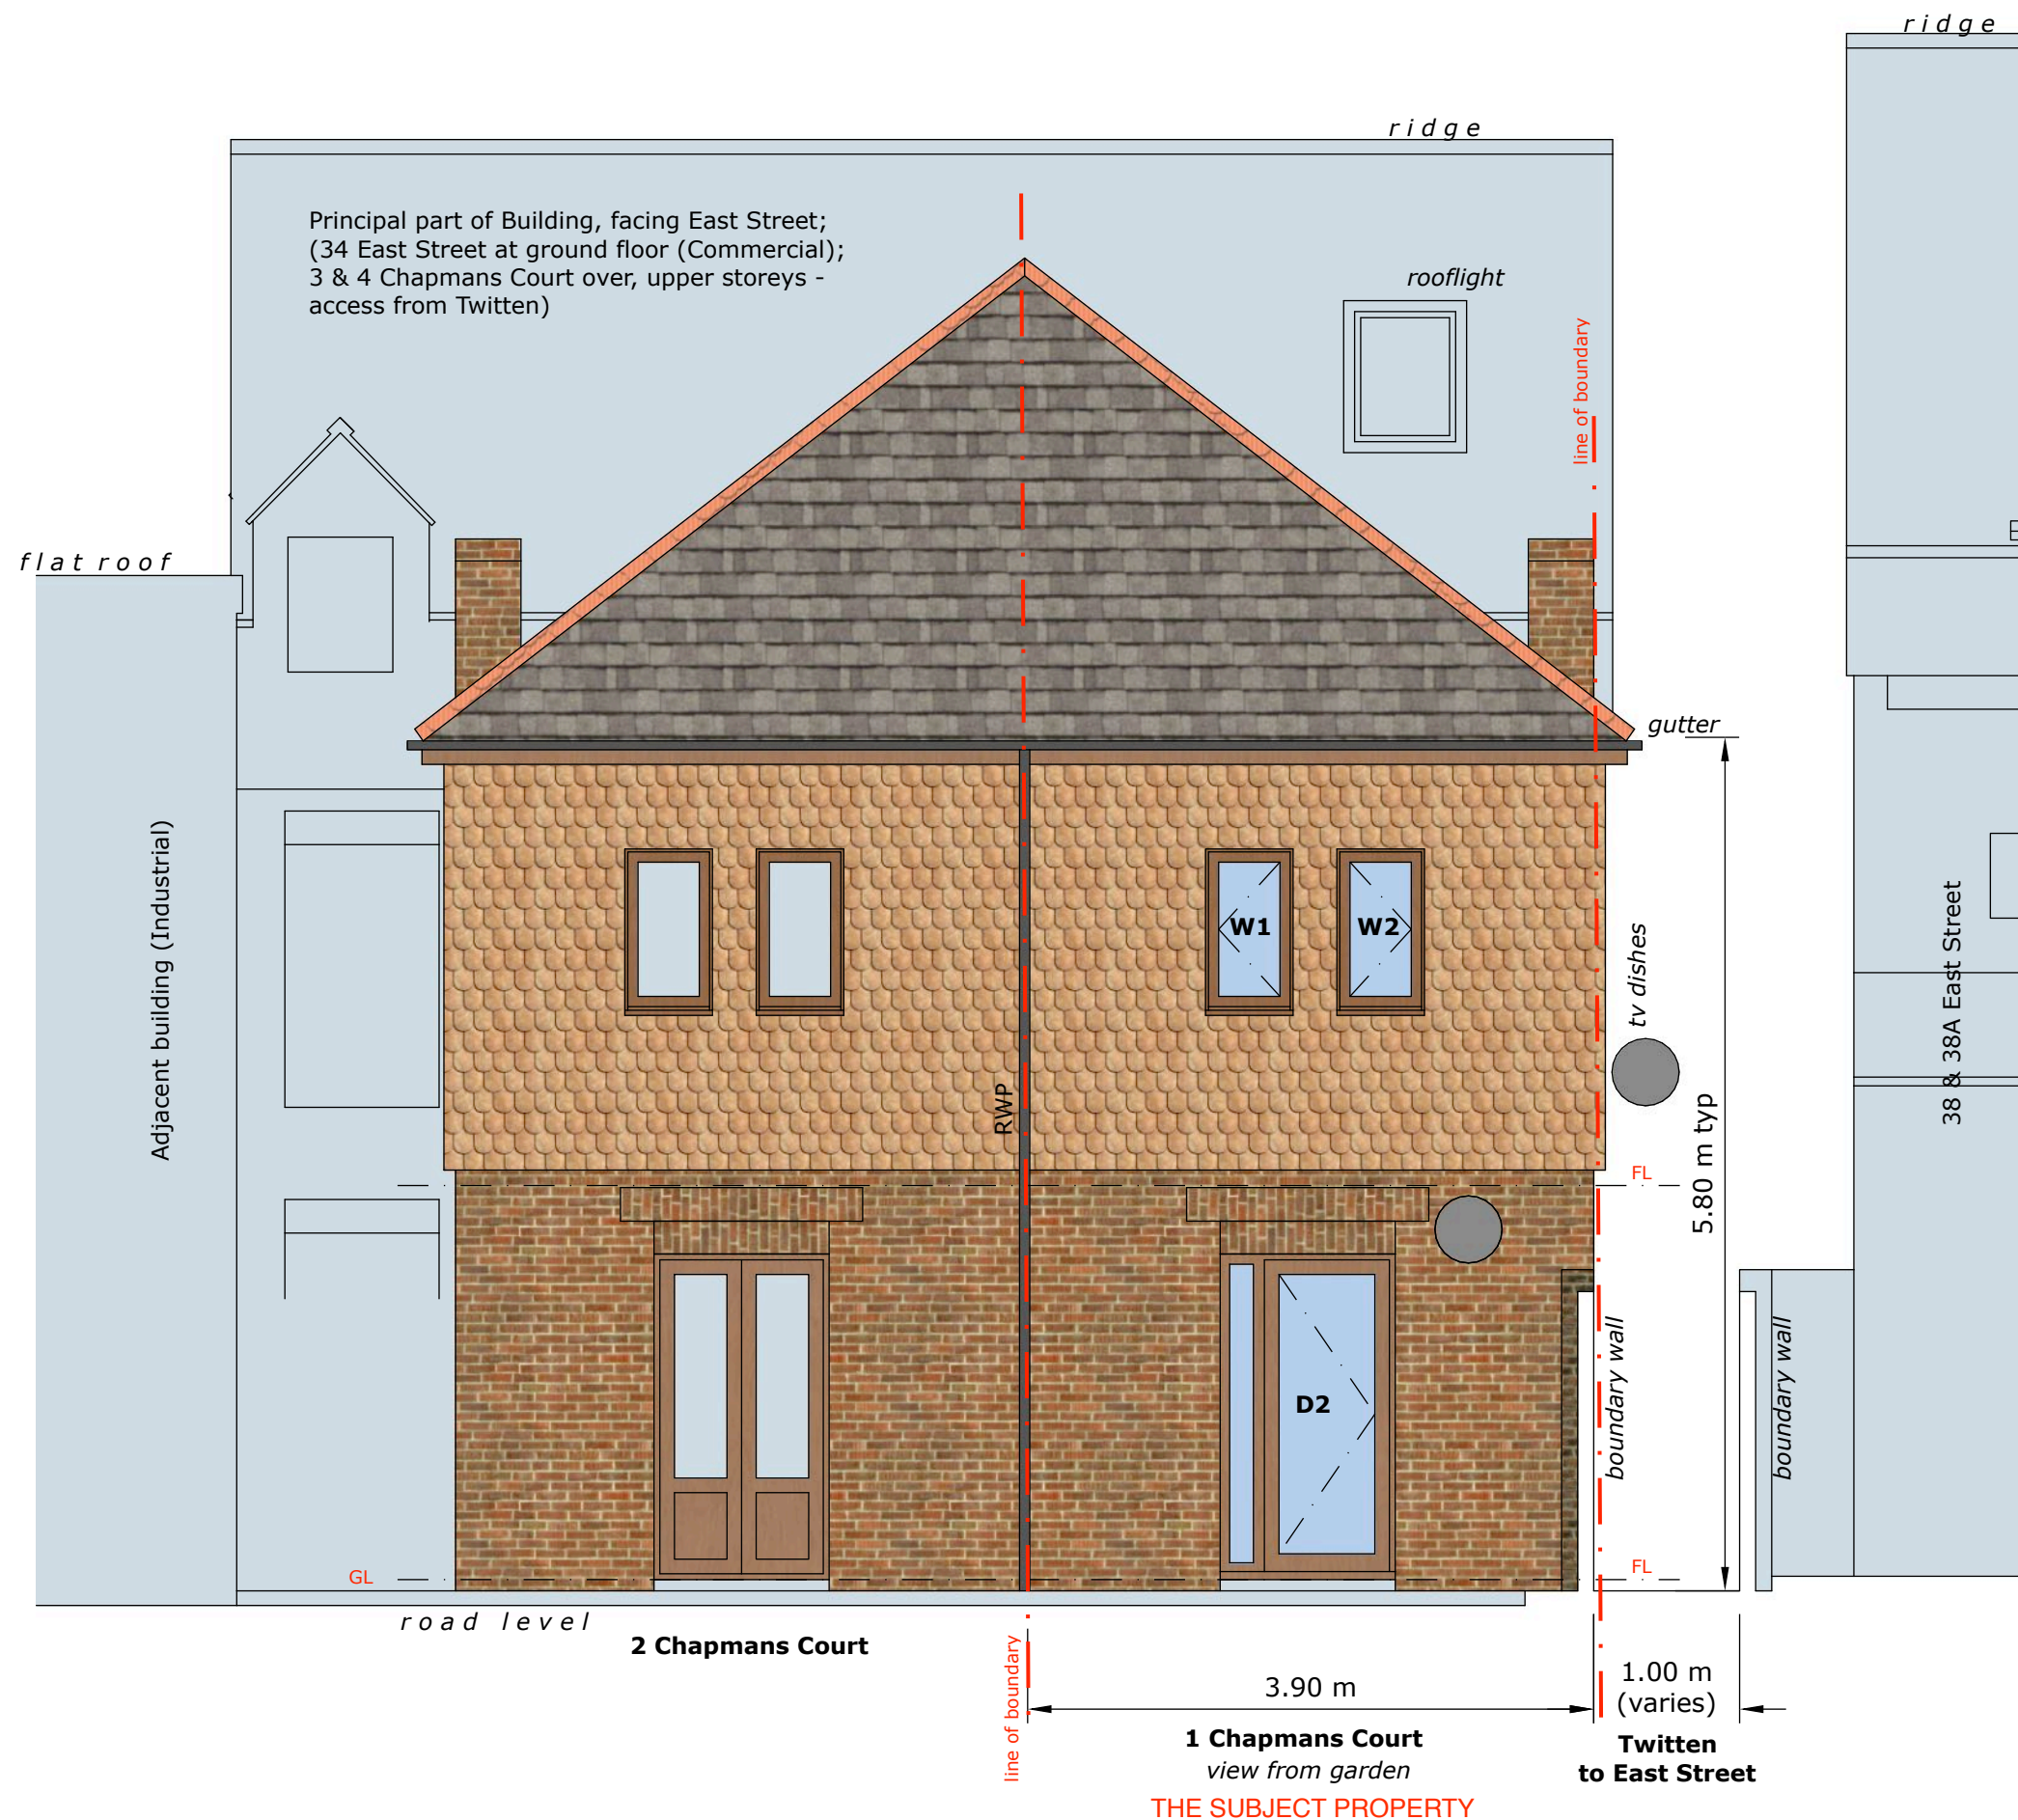

SOUTH ELEVATION AS PROPOSED

NEW WINDOWS - W1, W2; NEW EXTERNAL DOORS - D2:

All windows and external doorset to be manufactured in accordance with BS7412. Material: PVC-u Colour: Mahogany Rating A++. Climate: Moderate. Glazing: double.

Secondary Entrance Door, medium use category; low-threshold; Secure locking to both stiles.

Supplier to be FENSA registered.

Provision of restrictors to upper windows (100mm travel), Opening casements should allow minimum 450mm width of egress in event of fire.

Window trickle vents giving minimum flow areas, as follows:
Habitable Rooms: 8000mm²; Other Rooms: 4000mm².

ALL windows + doorset to have toughened glass panels.