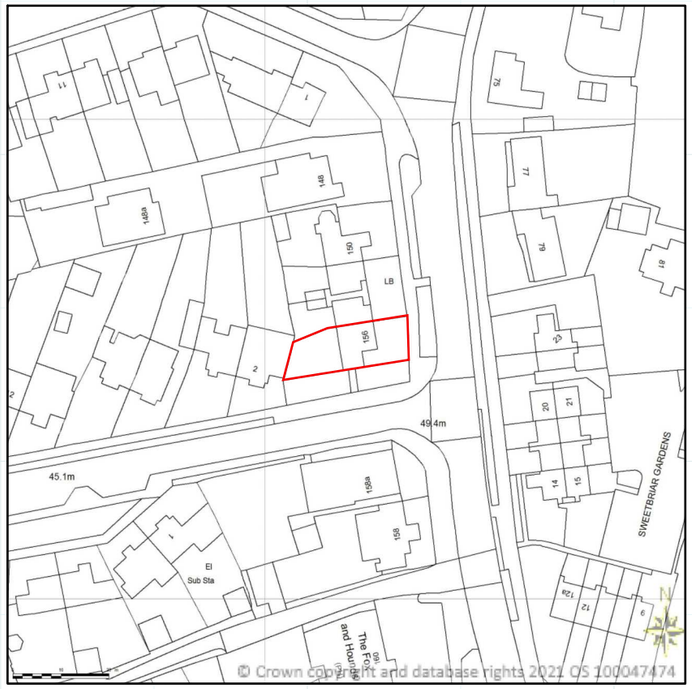

SCALE BAR 1:1250

100.00 m

N

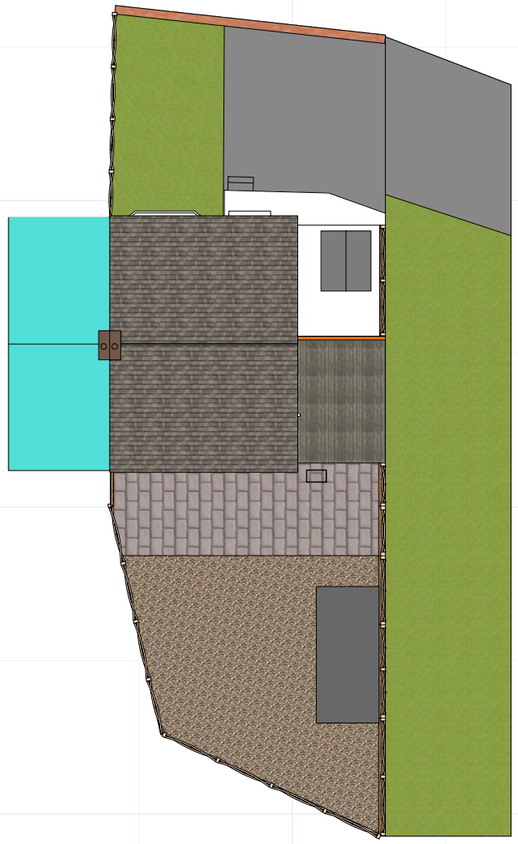

EXISTING BLOCK PLAN
SCALE 1:200

N

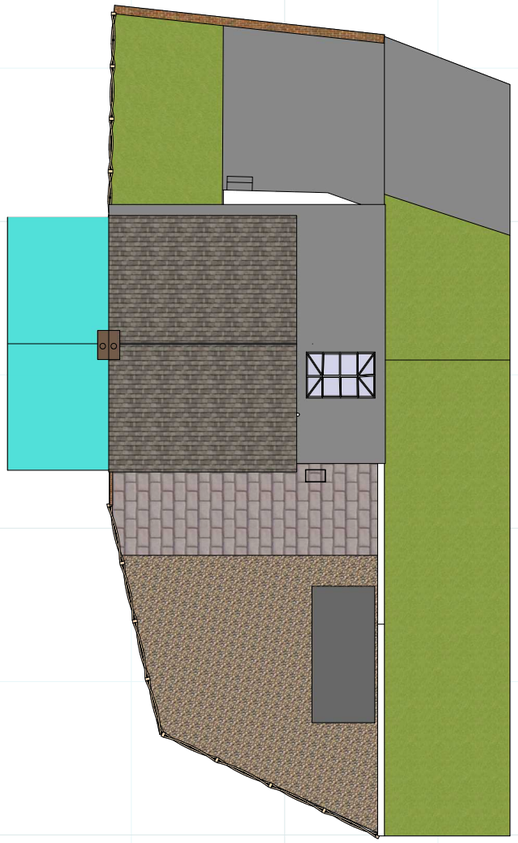

PROPOSED BLOCK PLAN
SCALE 1:200

N

156 STAKES HILL RD WATERLOOVILLE HAVANT PO7 7BL	PLANNING APPLICATION: (amended) SINGLE STOREY SIDE EXTENSION. SCALE 1:100/200/1250	DATE: 10.11.21 17.2.22

EXISTING EAST ELEVATION

EXISTING WEST ELEVATION

SCALE BAR 1:100

10.00 m

EXISTING SOUTH ELEVATION

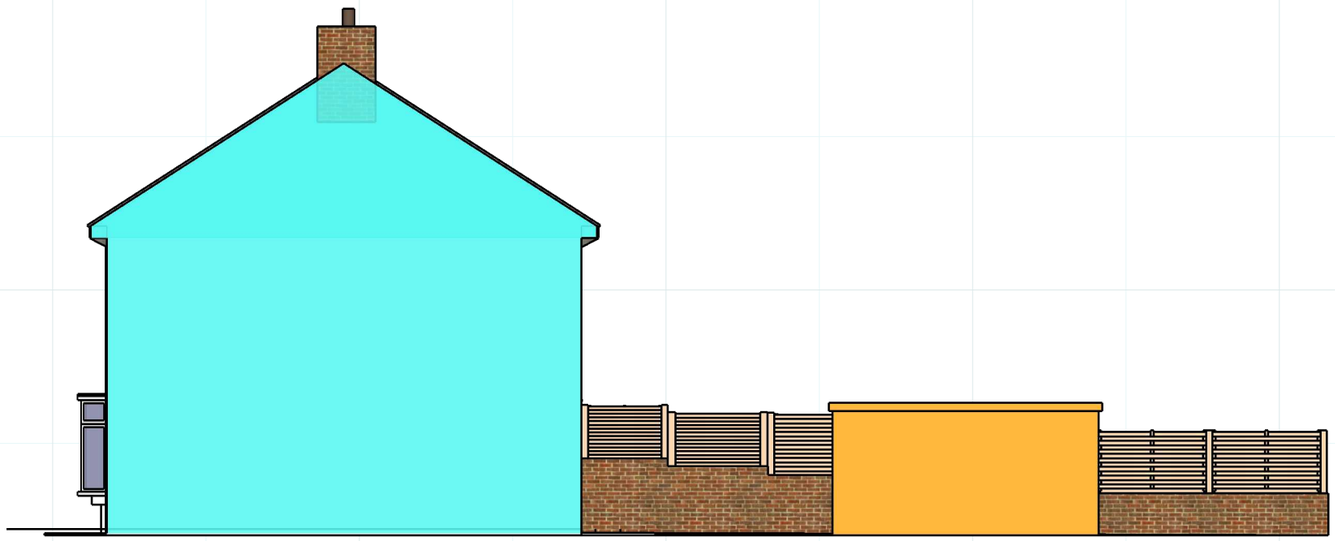

EXISTING NORTH ELEVATION

SCALE BAR 1:100

10.00 m

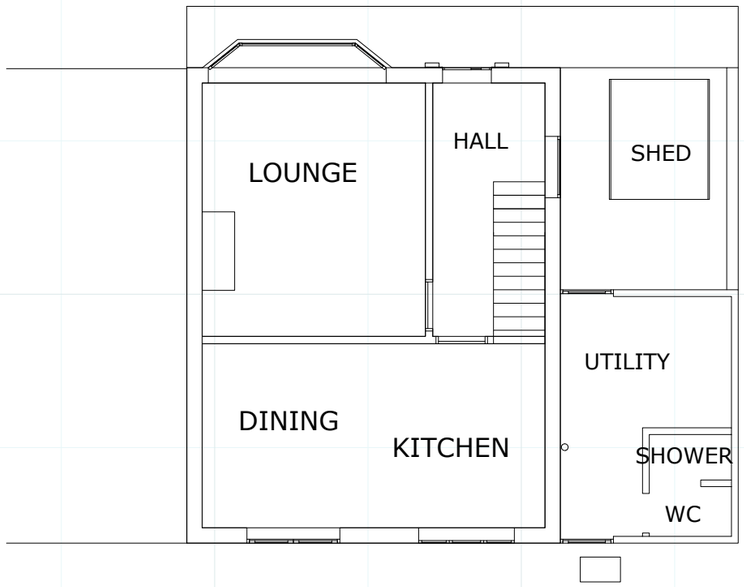

EXISTING GROUND FLOOR PLAN

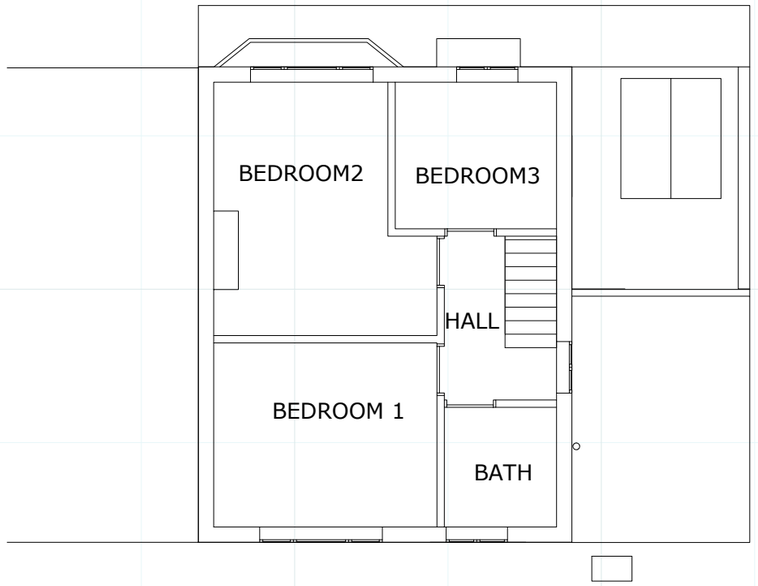

EXISTING FIRST FLOOR PLAN

EXISTING ROOF PLAN

SCALE BAR 1:100

10.00 m

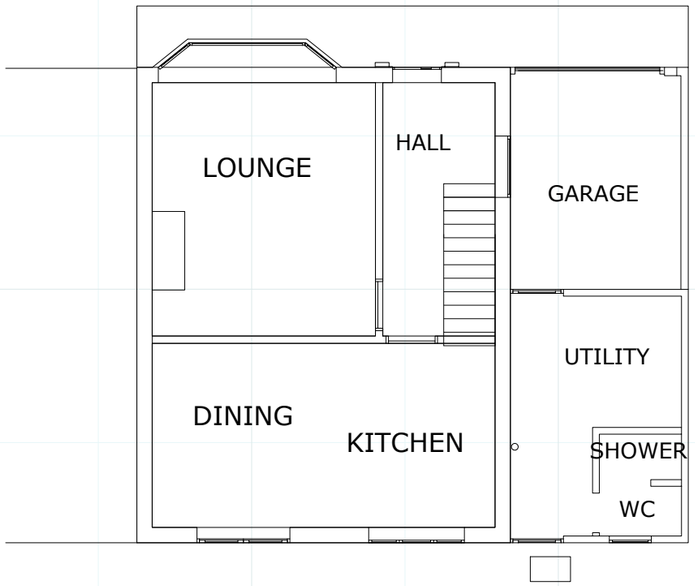

PROPOSED GROUND FLOOR PLAN

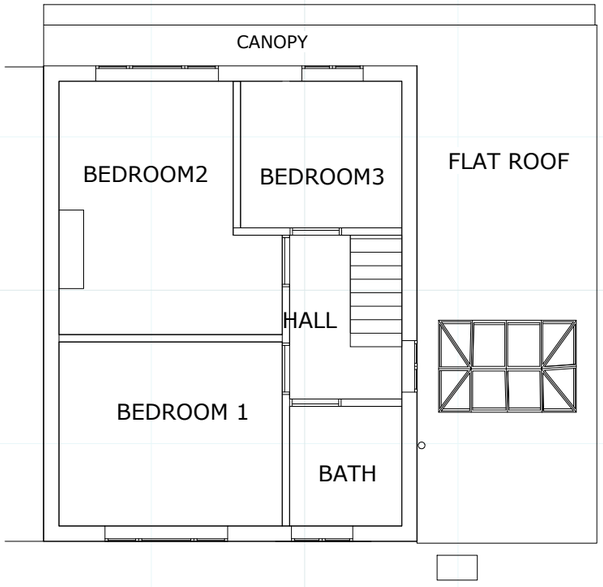

PROPOSED FIRST FLOOR PLAN

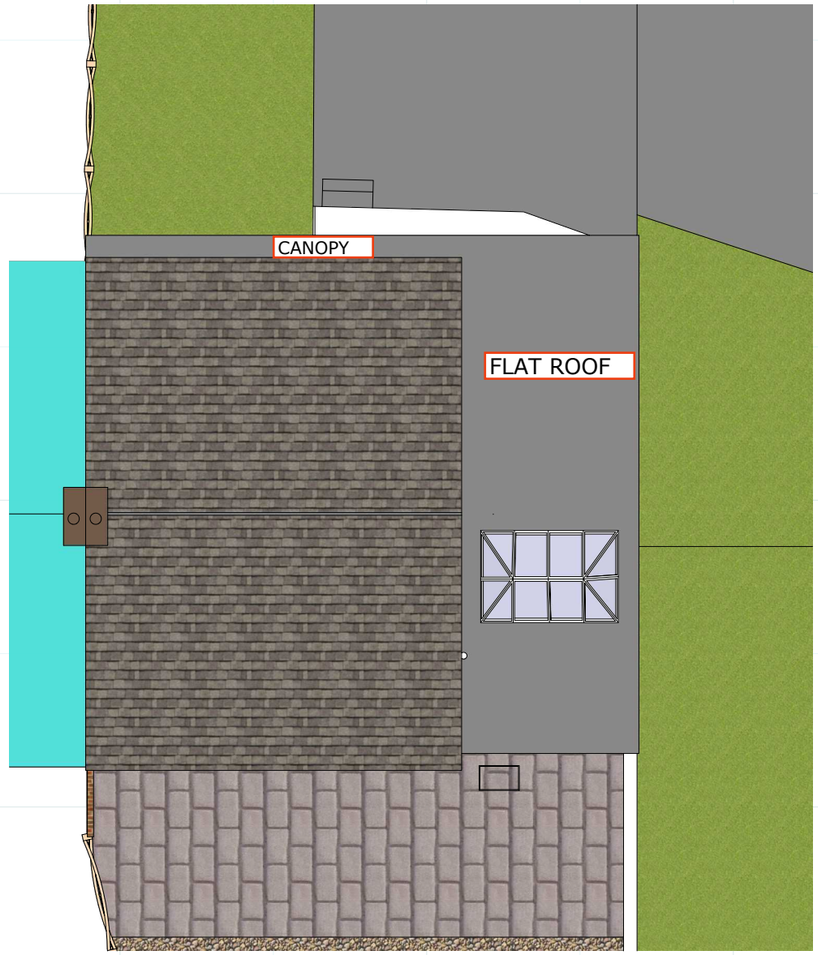

PROPOSED ROOF PLAN

PROPOSED EAST ELEVATION

PROPOSED WEST ELEVATION

SCALE BAR 1:100

10.00 m

PROPOSED SOUTH ELEVATION

PROPOSED NORTH ELEVATION

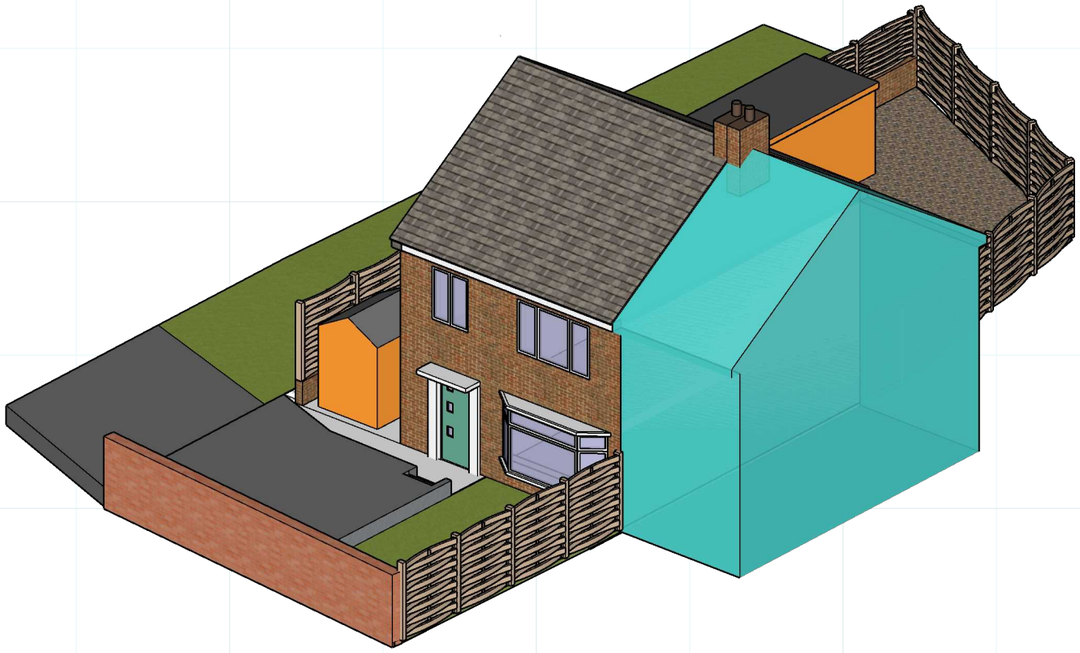

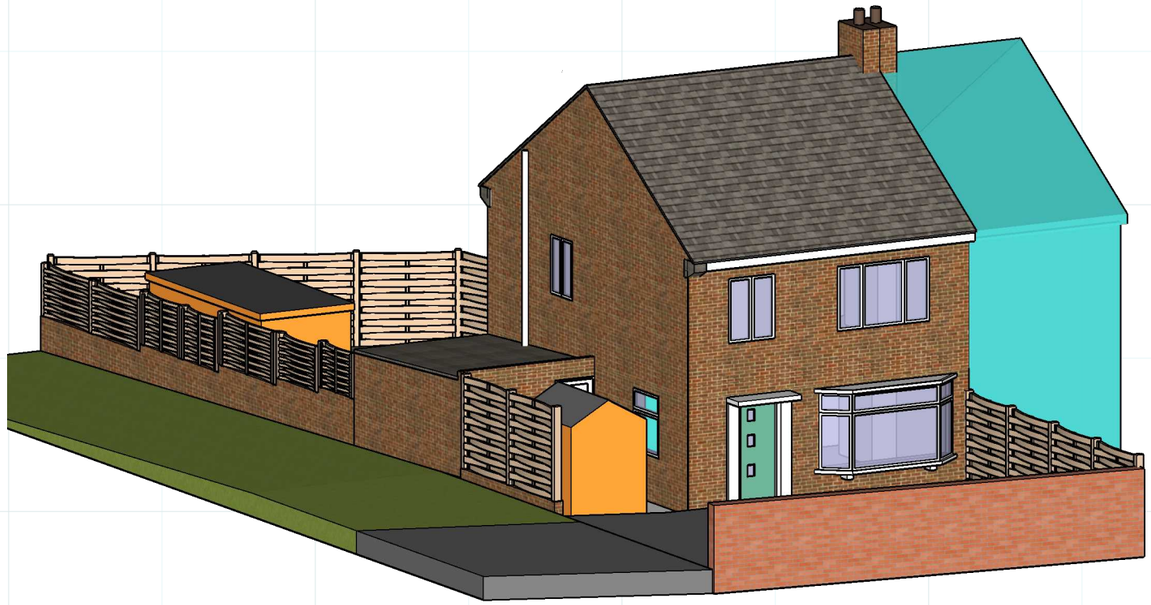

EXISTING ORTHO VIEWS

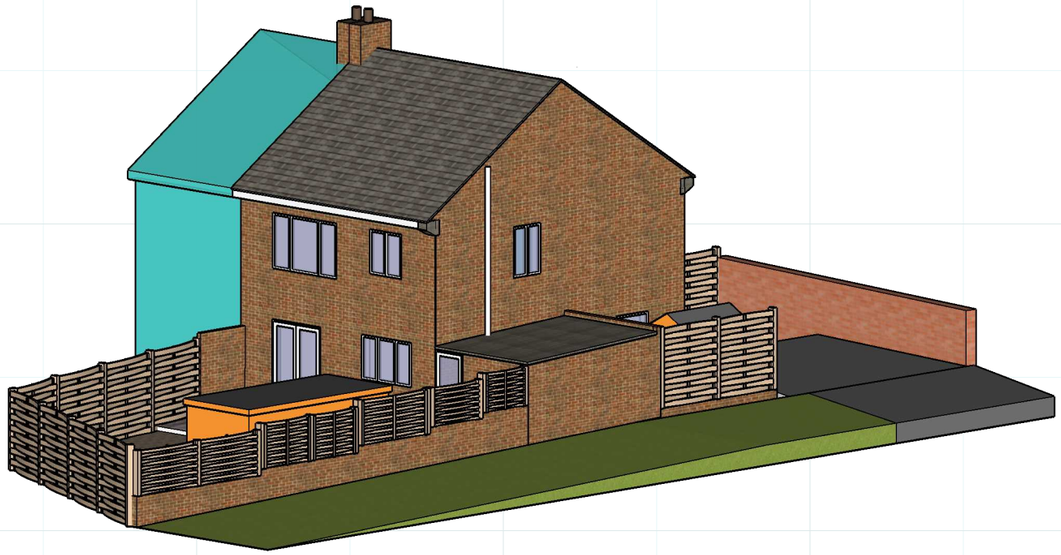

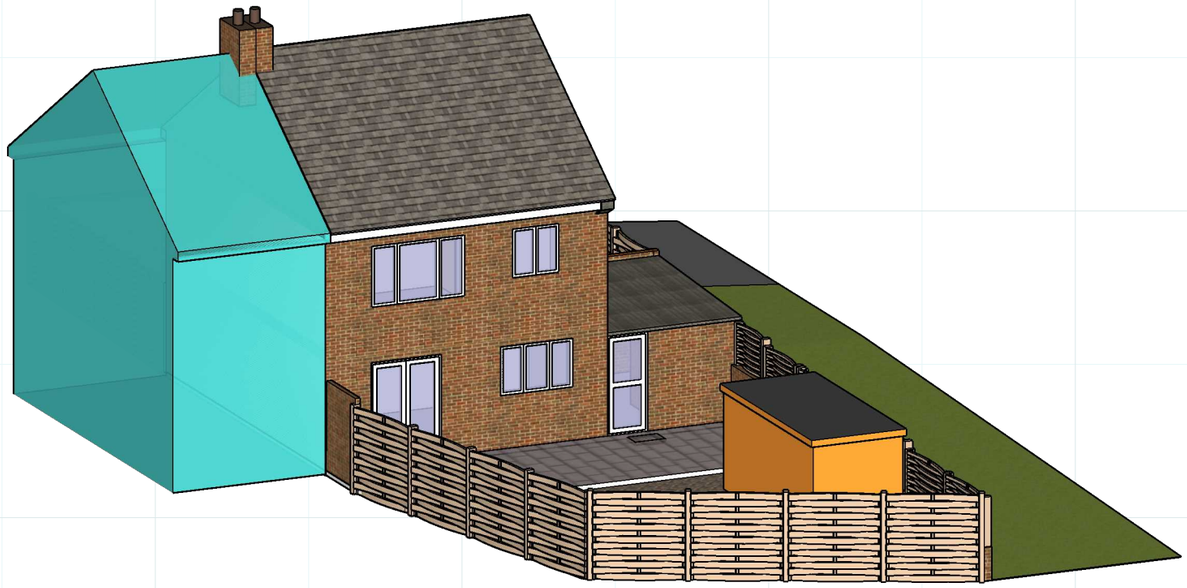

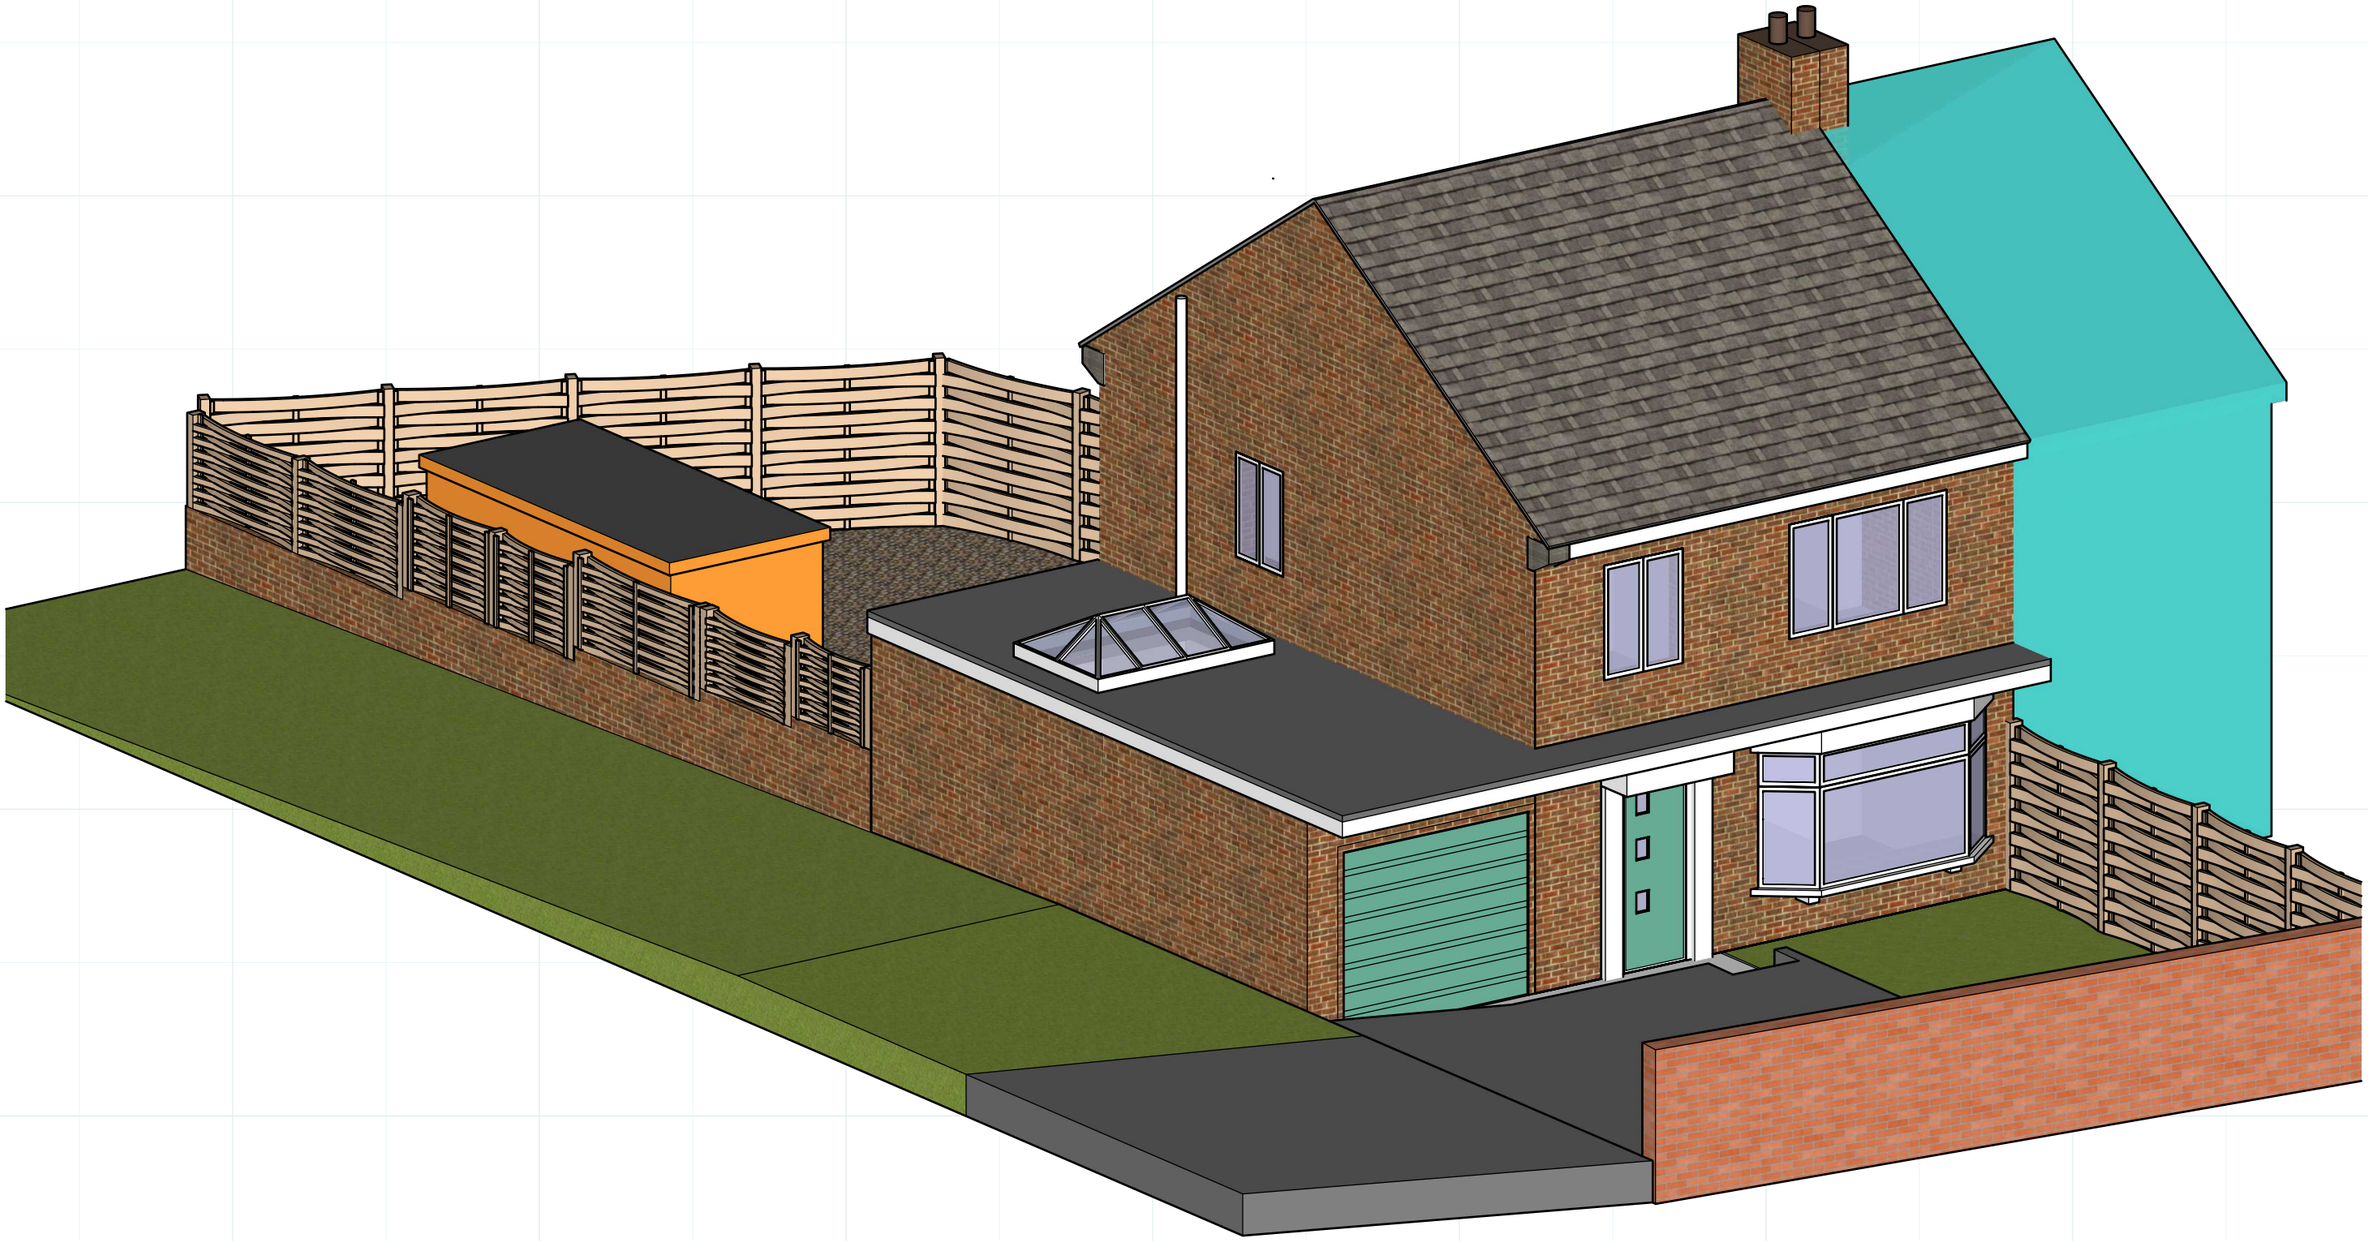

PROPOSED FRONT ORTHO

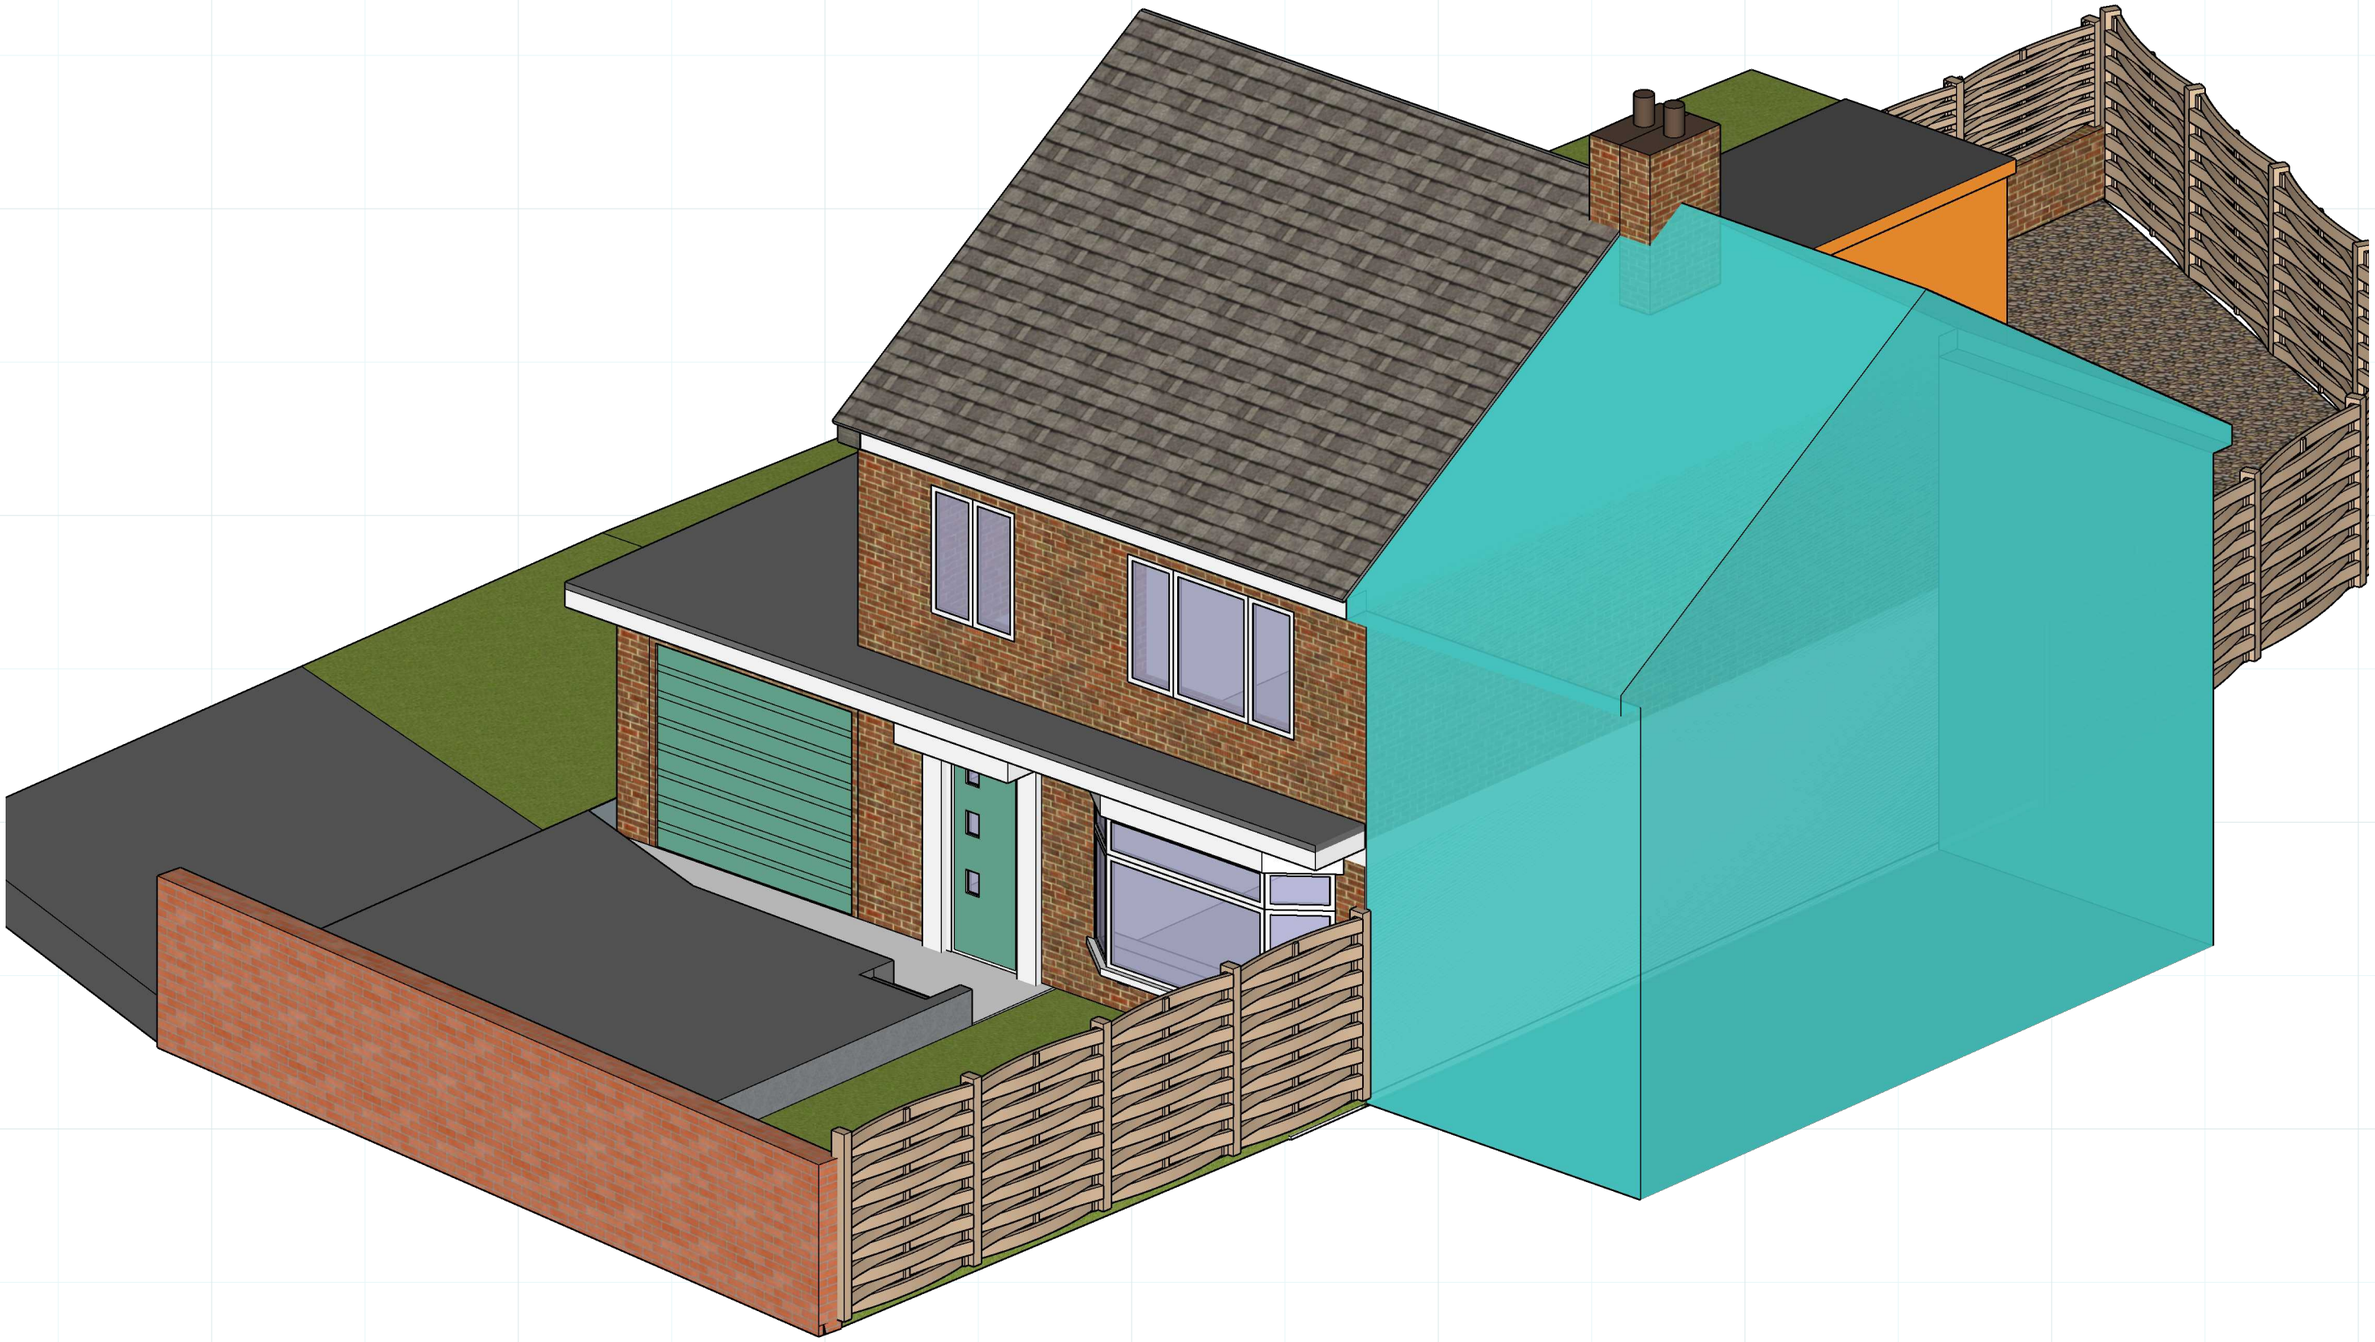

PROPOSED FRONT ORTHO 2

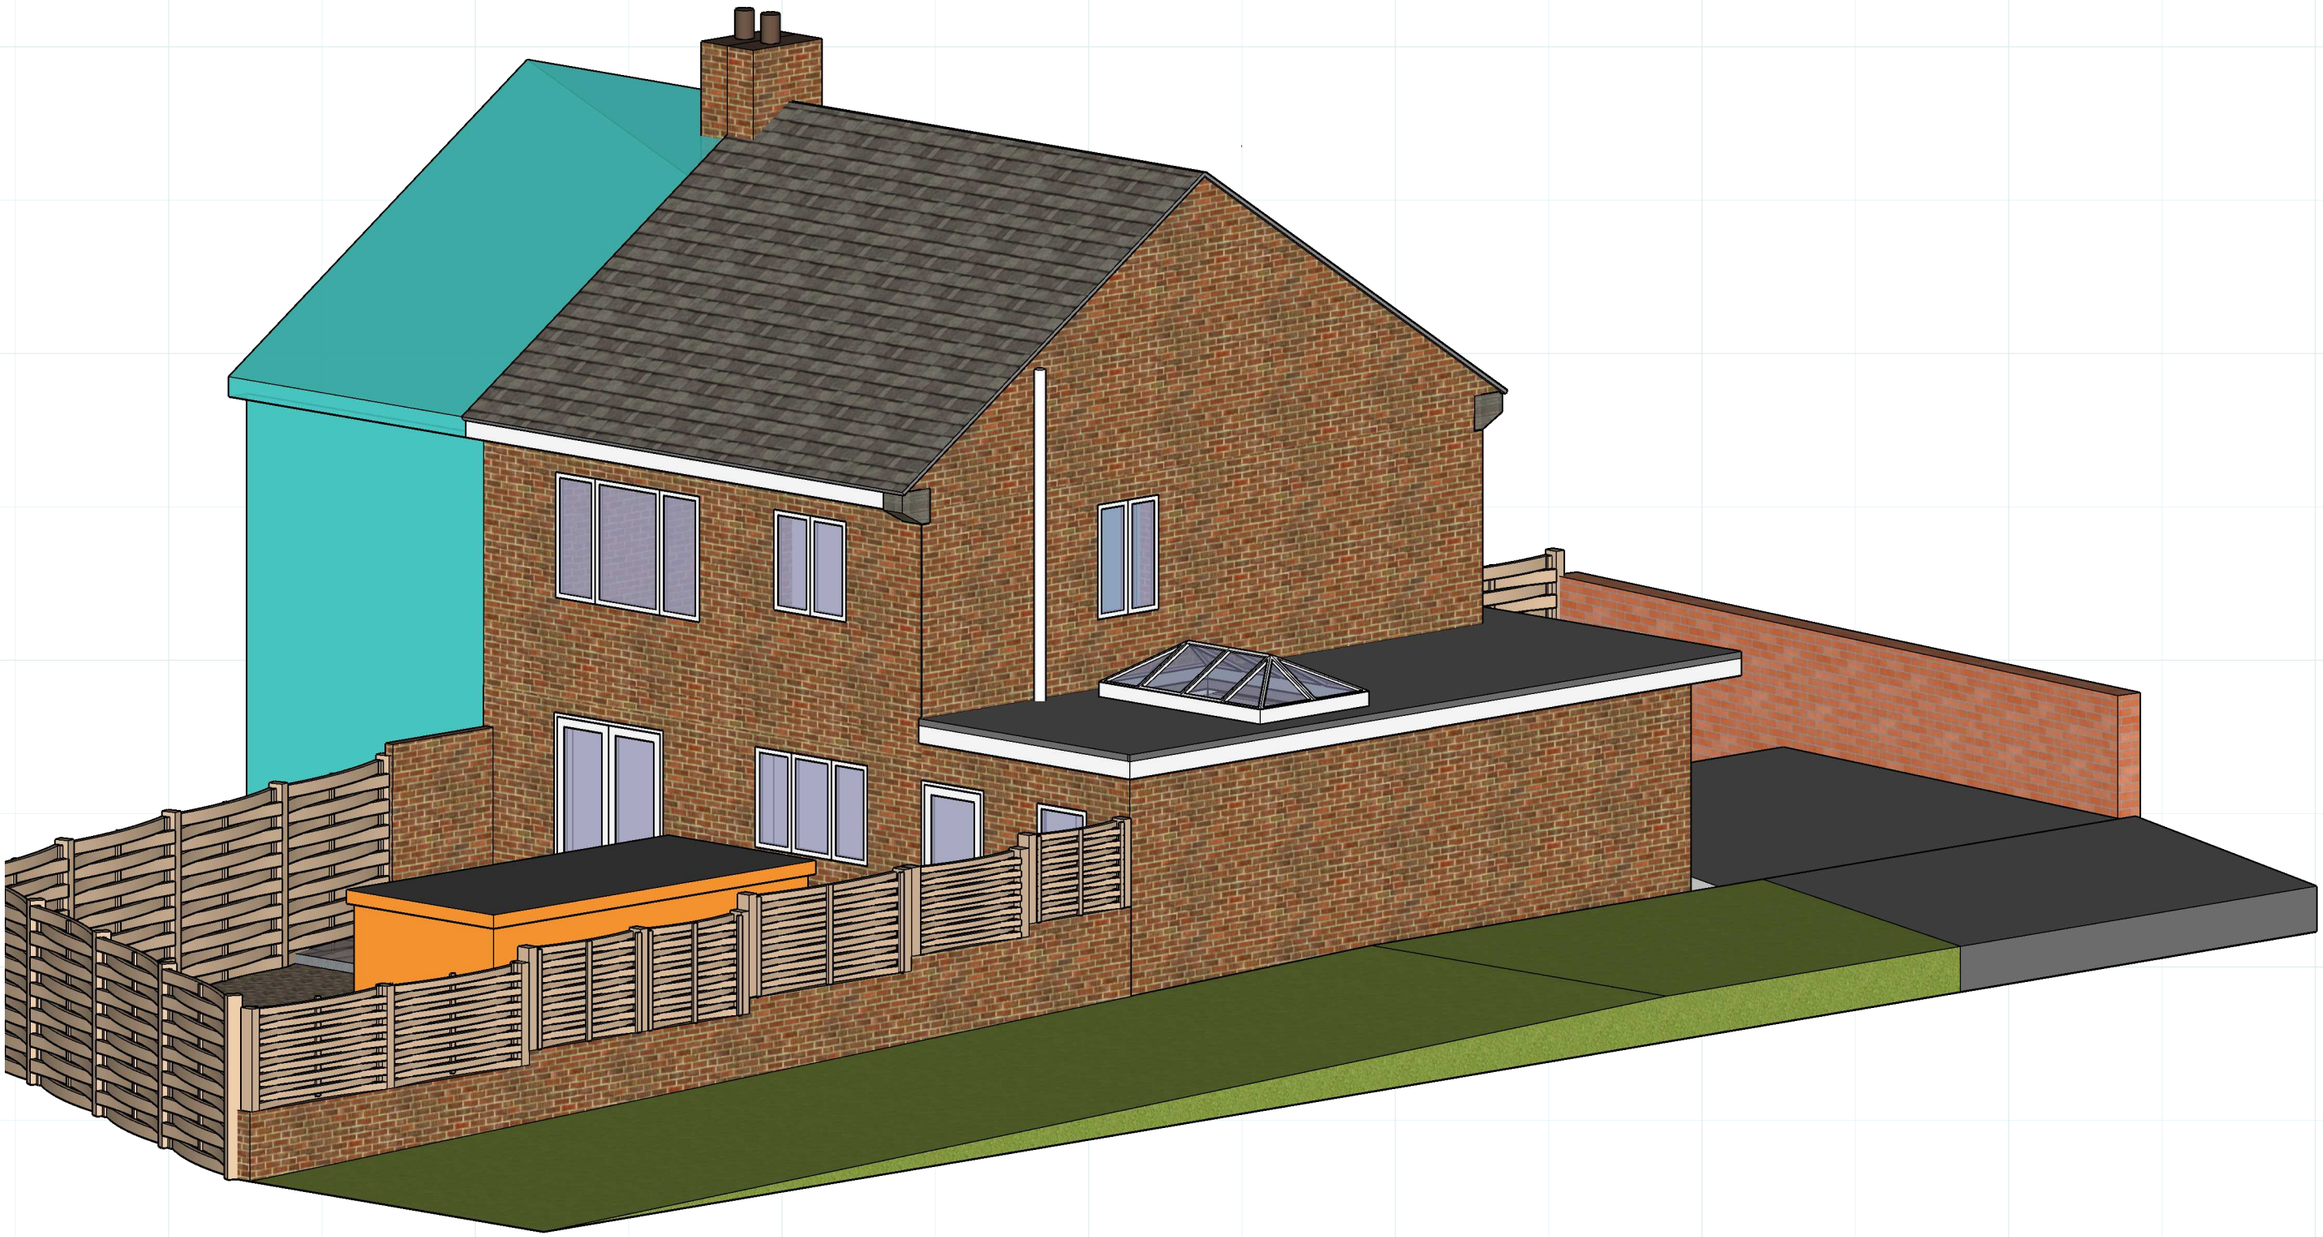

PROPOSED REAR ORTHO

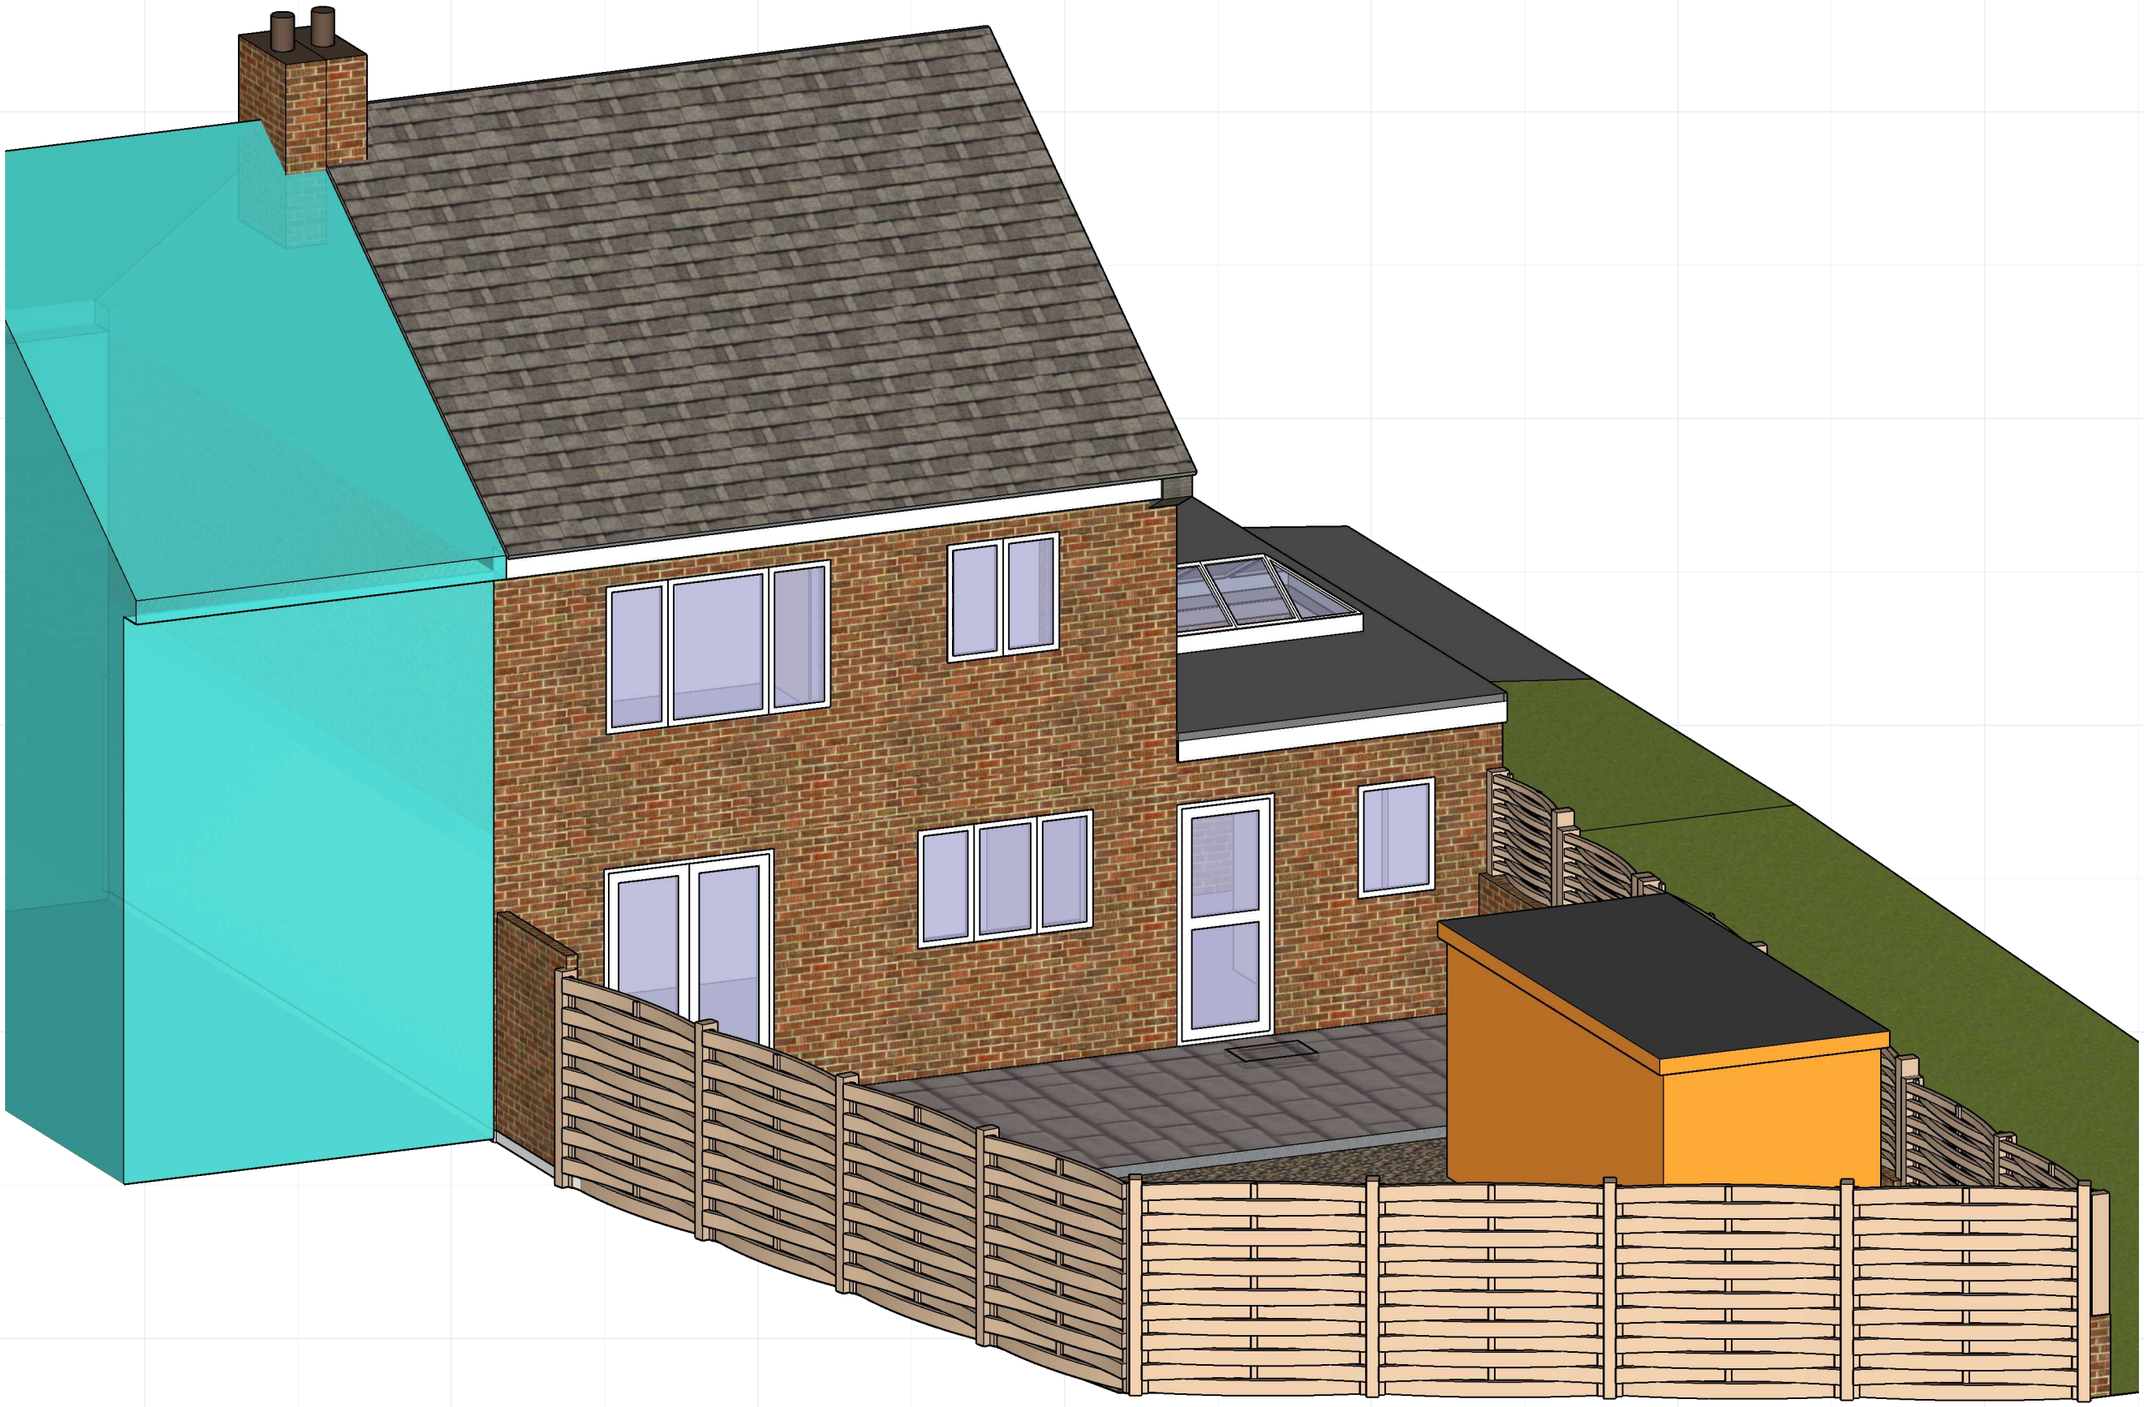

PROPOSED REAR ORTHO 2