




LOCATION PLAN 1:1250

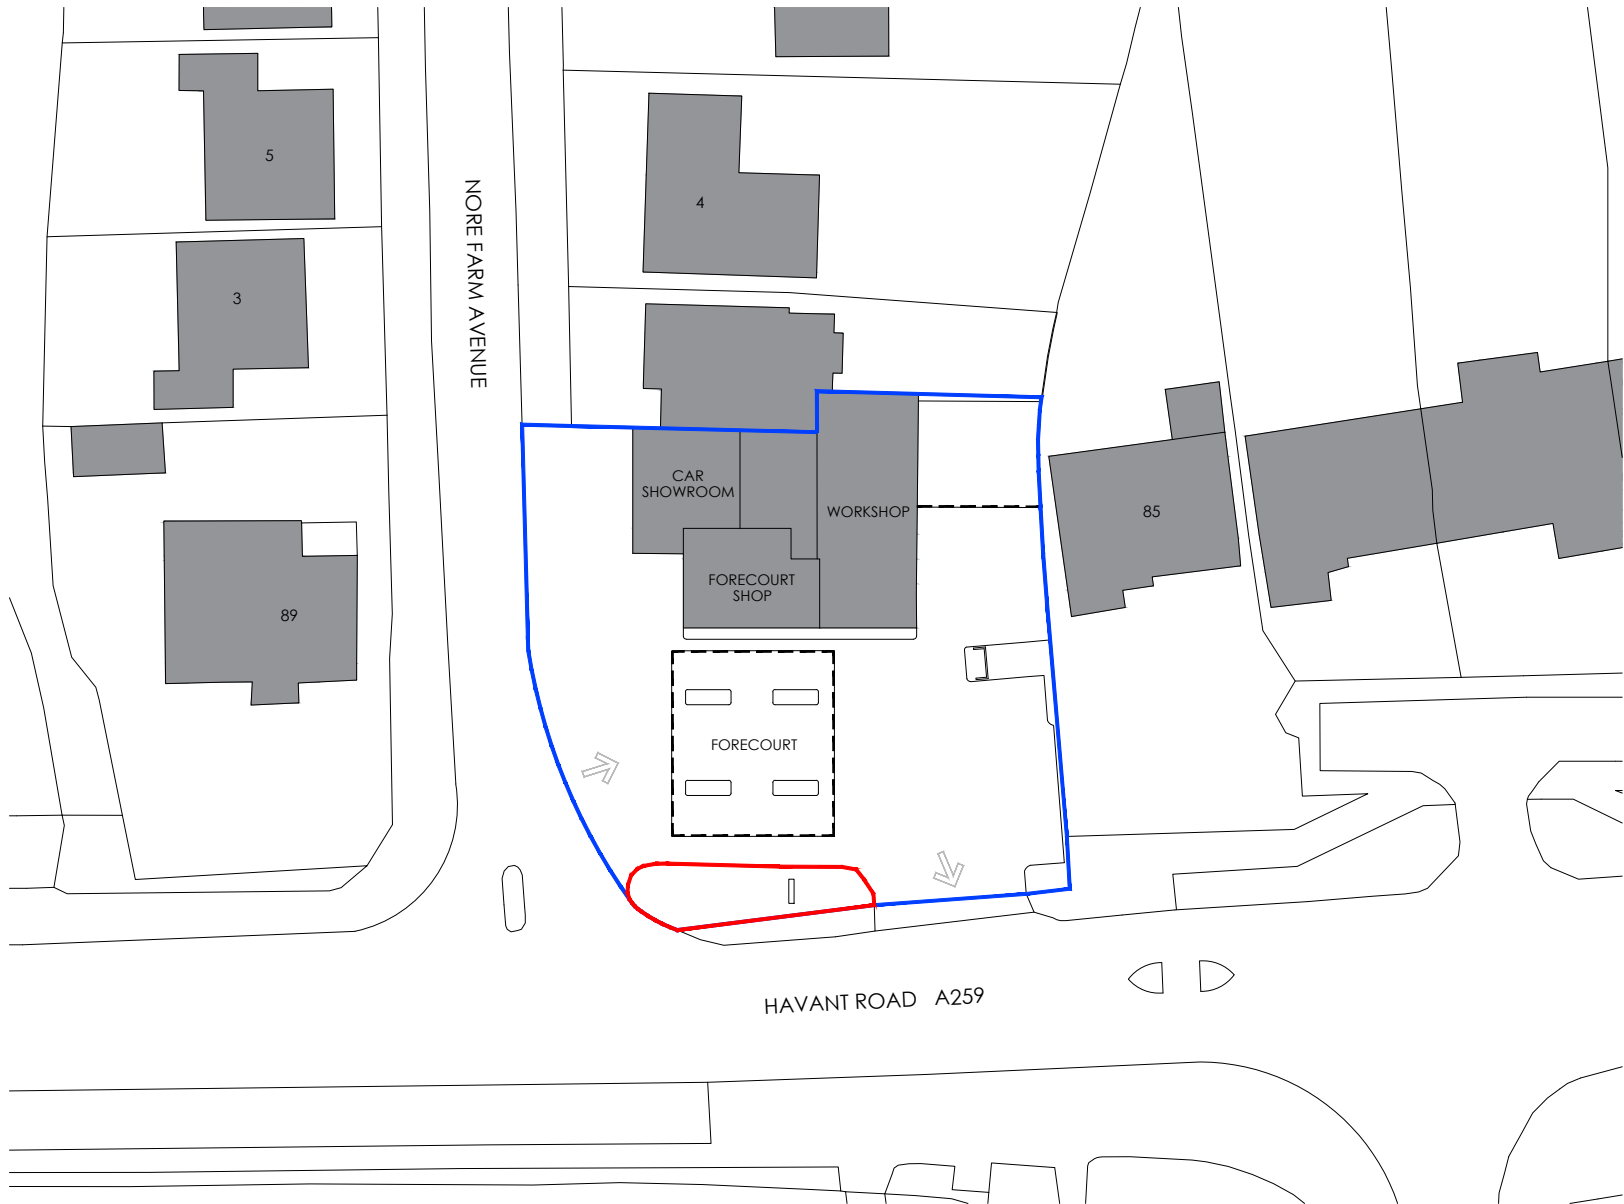

BLOCK PLAN 1:500

RETROSPECTIVE

REVISIONS:

REV	NOTE	DATE


NOTES:

Hard copy prints may not scale accurately. All levels are in metres and dimensions in millimetres and unless specified otherwise. To be read in conjunction with all other relevant drawings and specifications.

This site has not been surveyed and is based on data supplied by others. Whist effort is made accuracy cannot be guaranteed.

Local Planning Authority:
Havant Borough Council

SITE AREA 60 m²
0.006 ha

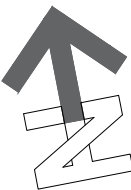

CONSENT TO DISPLAY
FS255 HAVANT 22

CLIENT **mfg**
motor fuel group

PROJECT RETROSPECTIVE APPLICATION FOR 6.5m ILLUMINATED PID (PRICE IDENTITY) SIGN

ADDRESS
HAVANT SERVICE STATION
87 HAVANT ROAD
EMSWORTH
HAMPSHIRE, PO10 7LE

TITLE LOCATION AND BLOCK PLAN

SCALE	As Noted @ A3	JOB NO	22929
DRAWN DATE	PE 01/02/2022	DWG NO	PA01
CHECKED DATE		REVISION DATE	

ADCOCK ASSOCIATES
Elta House, Birmingham Road, Stratford-upon-Avon CV37 0AQ
+44(0)1789 414202 enquiries.adcockassociates@gmail.com

DESIGN ARCHITECTURE PROJECT MANAGEMENT