


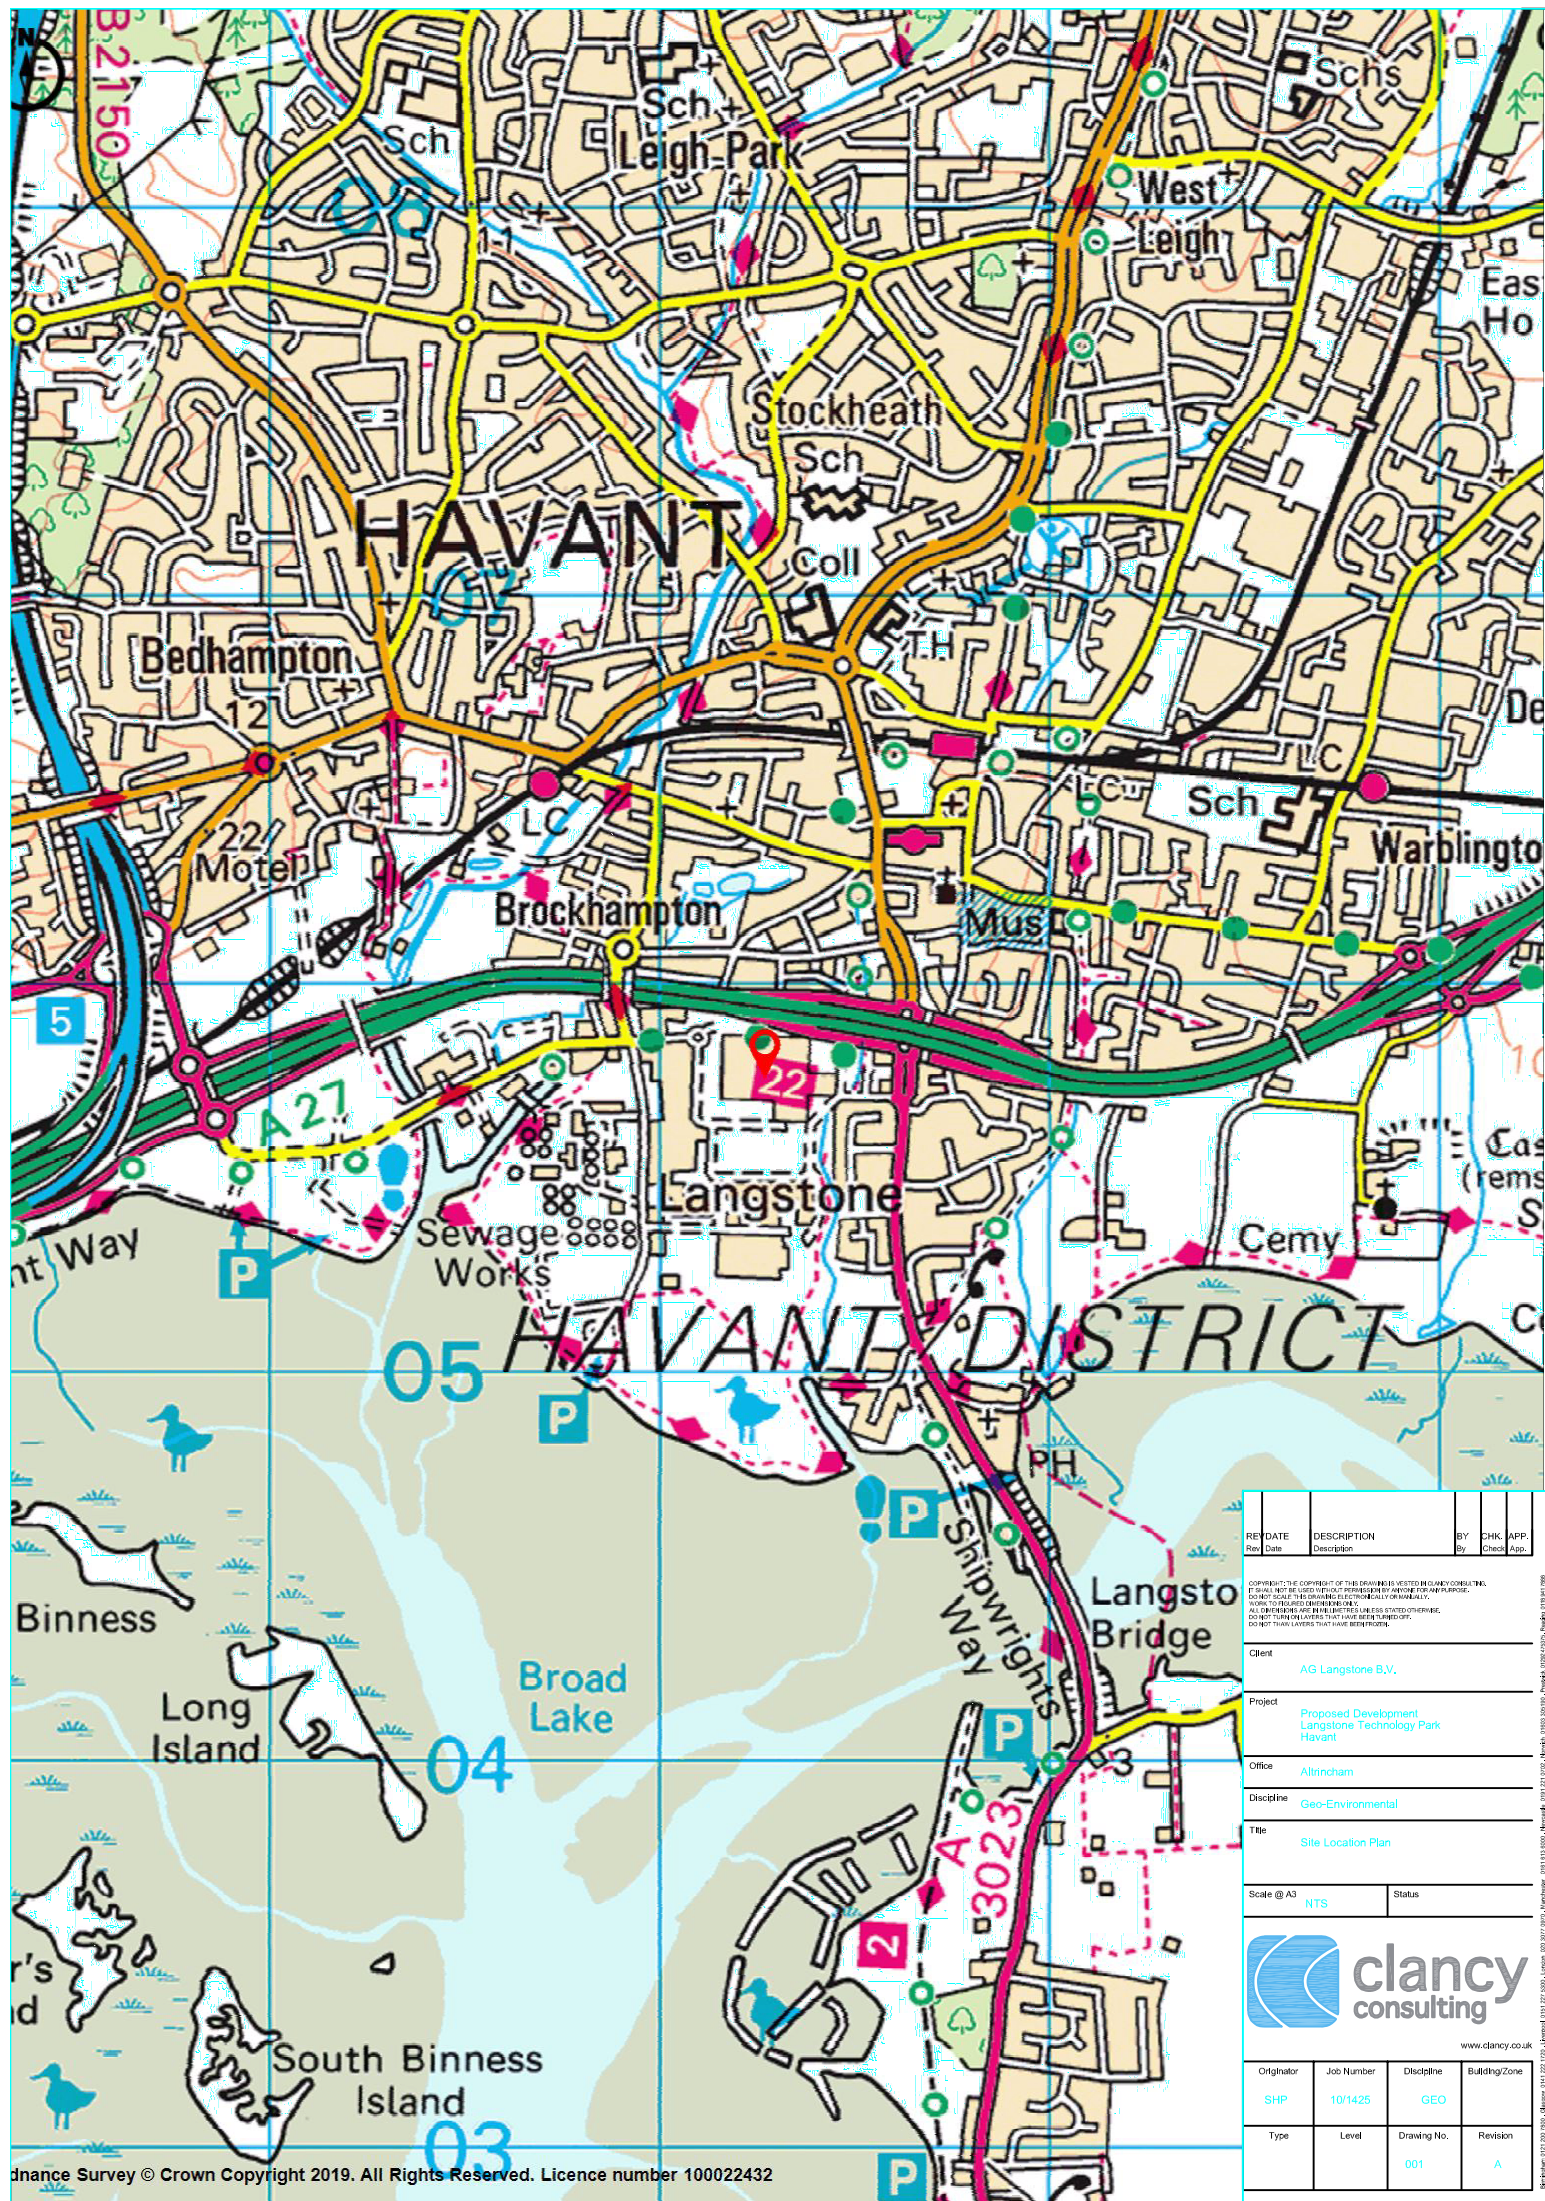

REV	DATE	DESCRIPTION	BY	CHK.	APP.
Rev	Date	Description	By	Check	App.
COPYRIGHT: THE COPYRIGHT OF THIS DRAWING IS VESTED IN CLANCY CONSULTING. IT SHALL NOT BE USED WITHOUT PERMISSION FROM CLANCY CONSULTING. DO NOT SCALE THIS DRAWING ELECTRONICALLY OR MANUALLY. WORK TO DIMENSIONS SHOWN ONLY. ALL DIMENSIONS ARE IN METERS UNLESS OTHERWISE STATED. DO NOT TURN LAYERS THAT HAVE BEEN TEMPLATED. DO NOT TURN LAYERS THAT HAVE BEEN TEMPLATED.					
Client		AG Langstone B.V.			
Project		Proposed Development Langstone Technology Park Havant			
Office		Altrincham			
Discipline		Geo-Environmental			
Title		Site Location Plan			
Scale @ A3		NTS		Status	
 clancy consulting www.clancy.co.uk					
Originator	Job Number	Discipline	Building/Zone		
SHP	10/1425	GEO			
Type	Level	Drawing No.	Revision		
		001	A		