



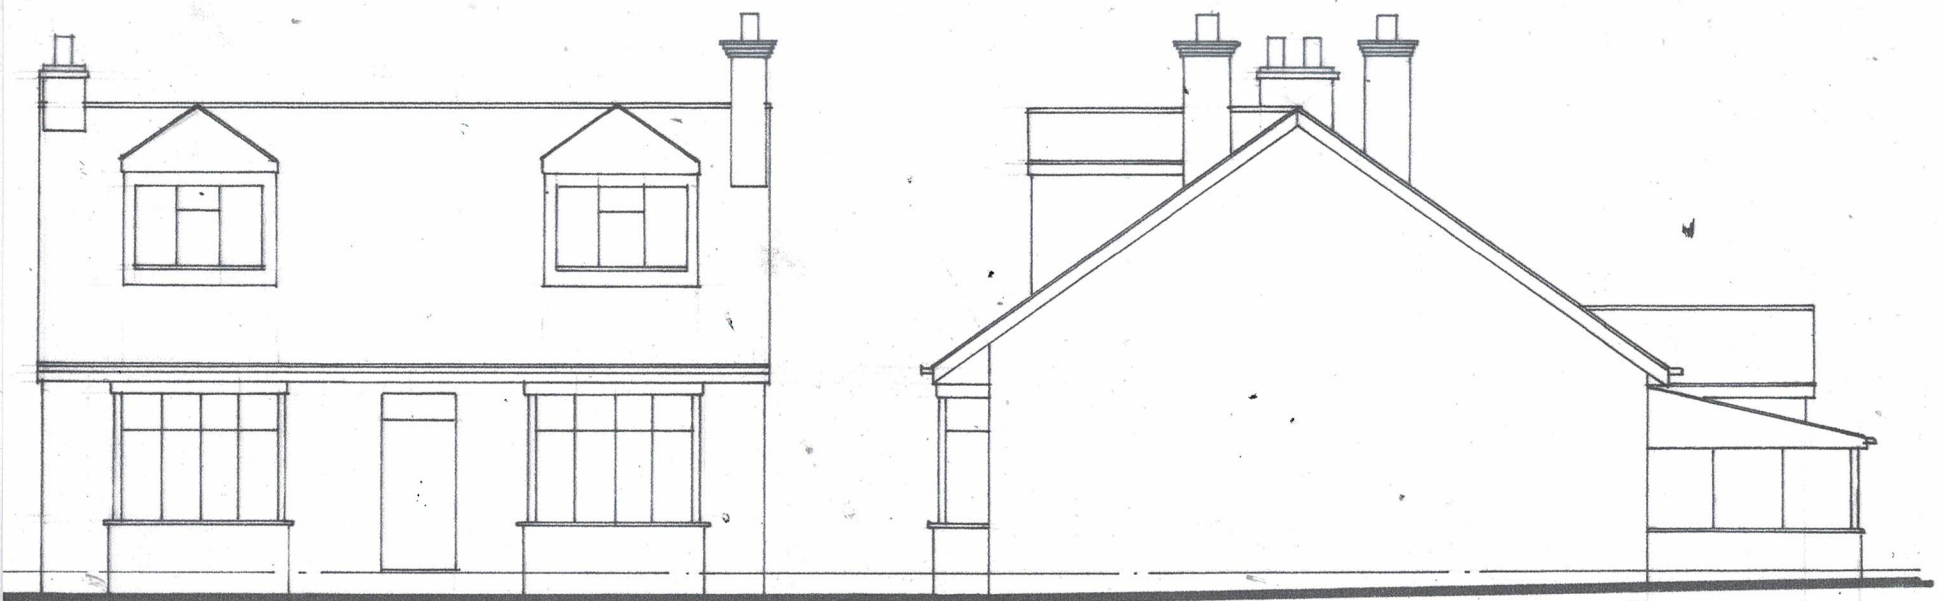


FRONT

SIDE

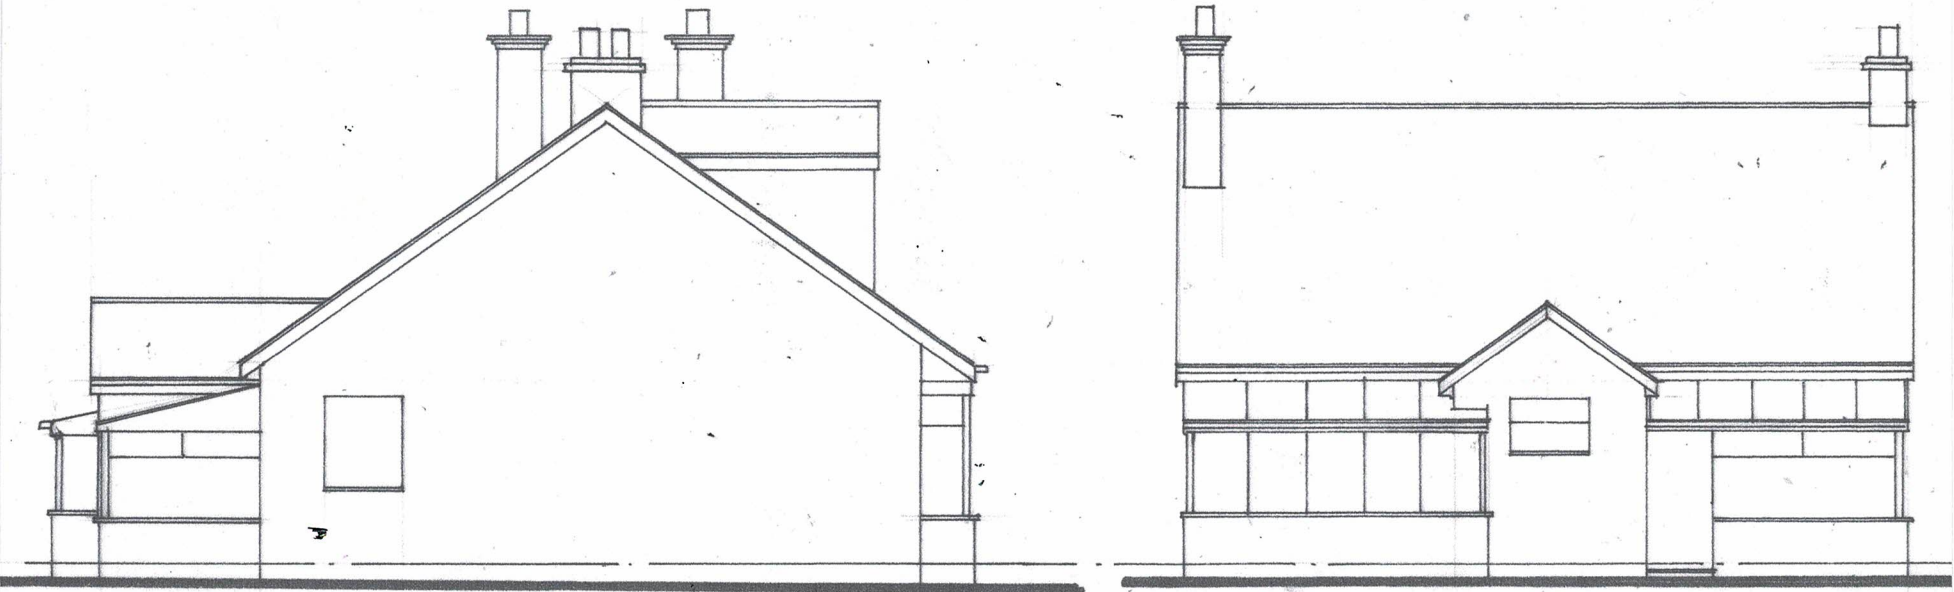

SIDE

REAR

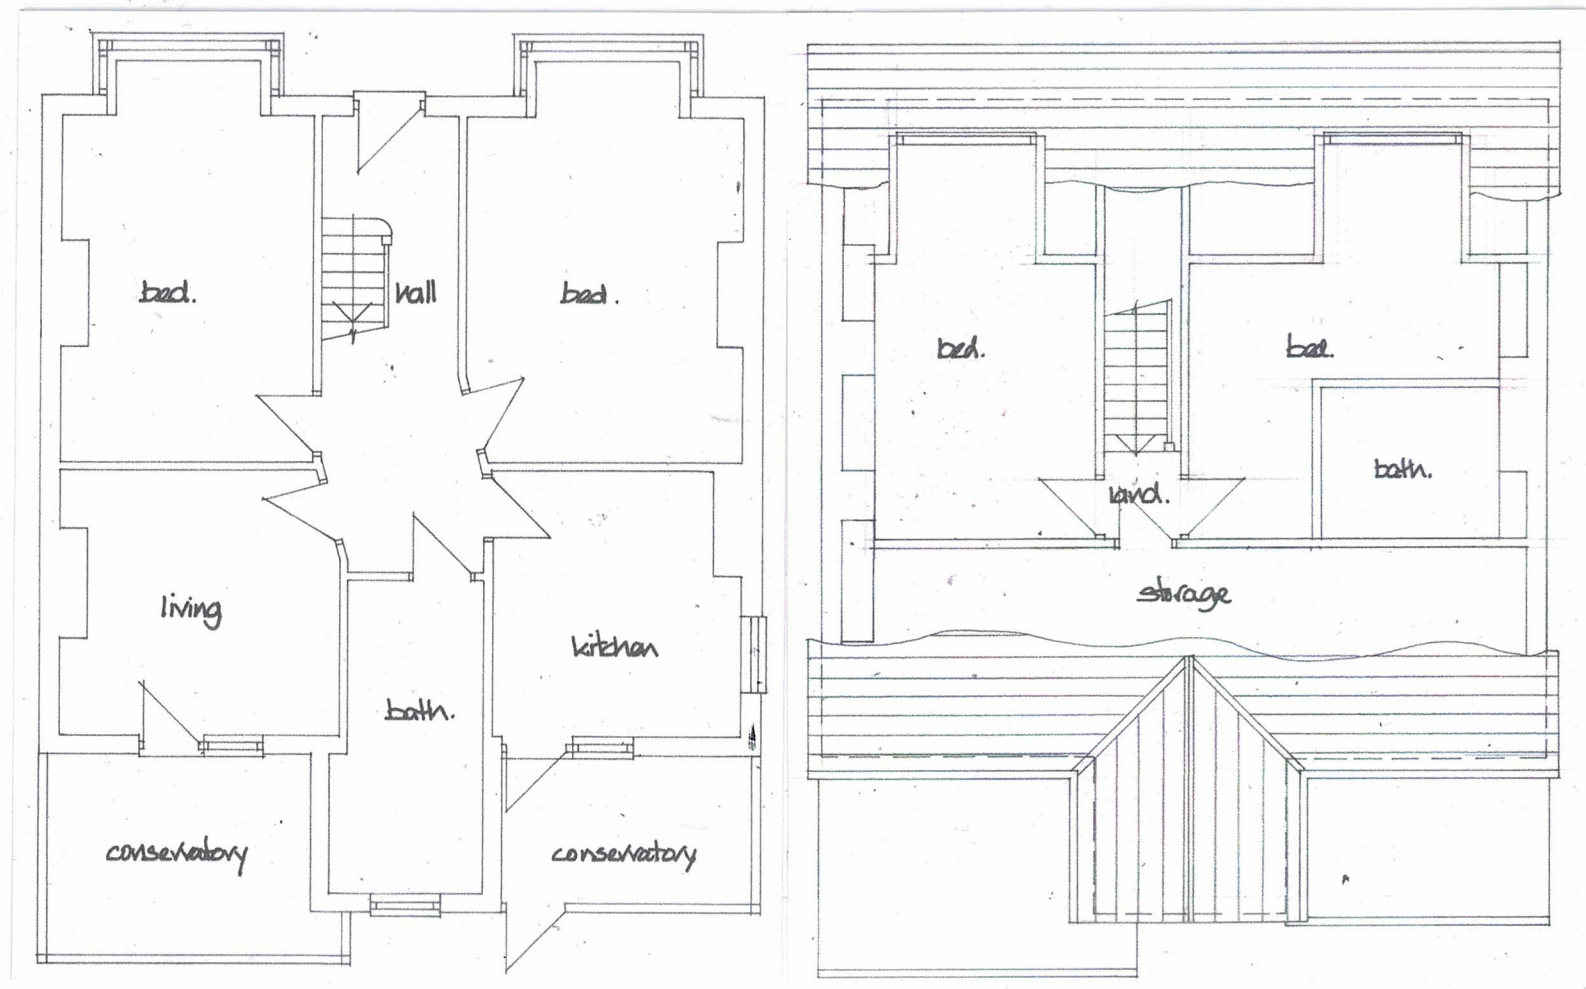

GROUND

FIRST

DEREK TREAGUS ASSOCIATES			
ARCHITECTURAL SERVICES			
Tel: 07956 624094			
Email: derek.treagus@gmail.com			
Project	LOFT CONVERSION & FRONT/REAR EXTENSIONS AT 102 LONDON ROAD, WIDLEY, WATERLOOVILLE, HAMPSHIRE.		
Client	Mr & Mrs D Martin		
Subject	Planning Drawing Existing Details		
Date:	June 2022	Scale:	1: 100 @ A3
Rev:		Drg. No.	22/249/01
- Copyright reserved. - All dimensions are to be site confirmed and should not be scaled unless for Planning purposes. - Verify all queries with the office.			