

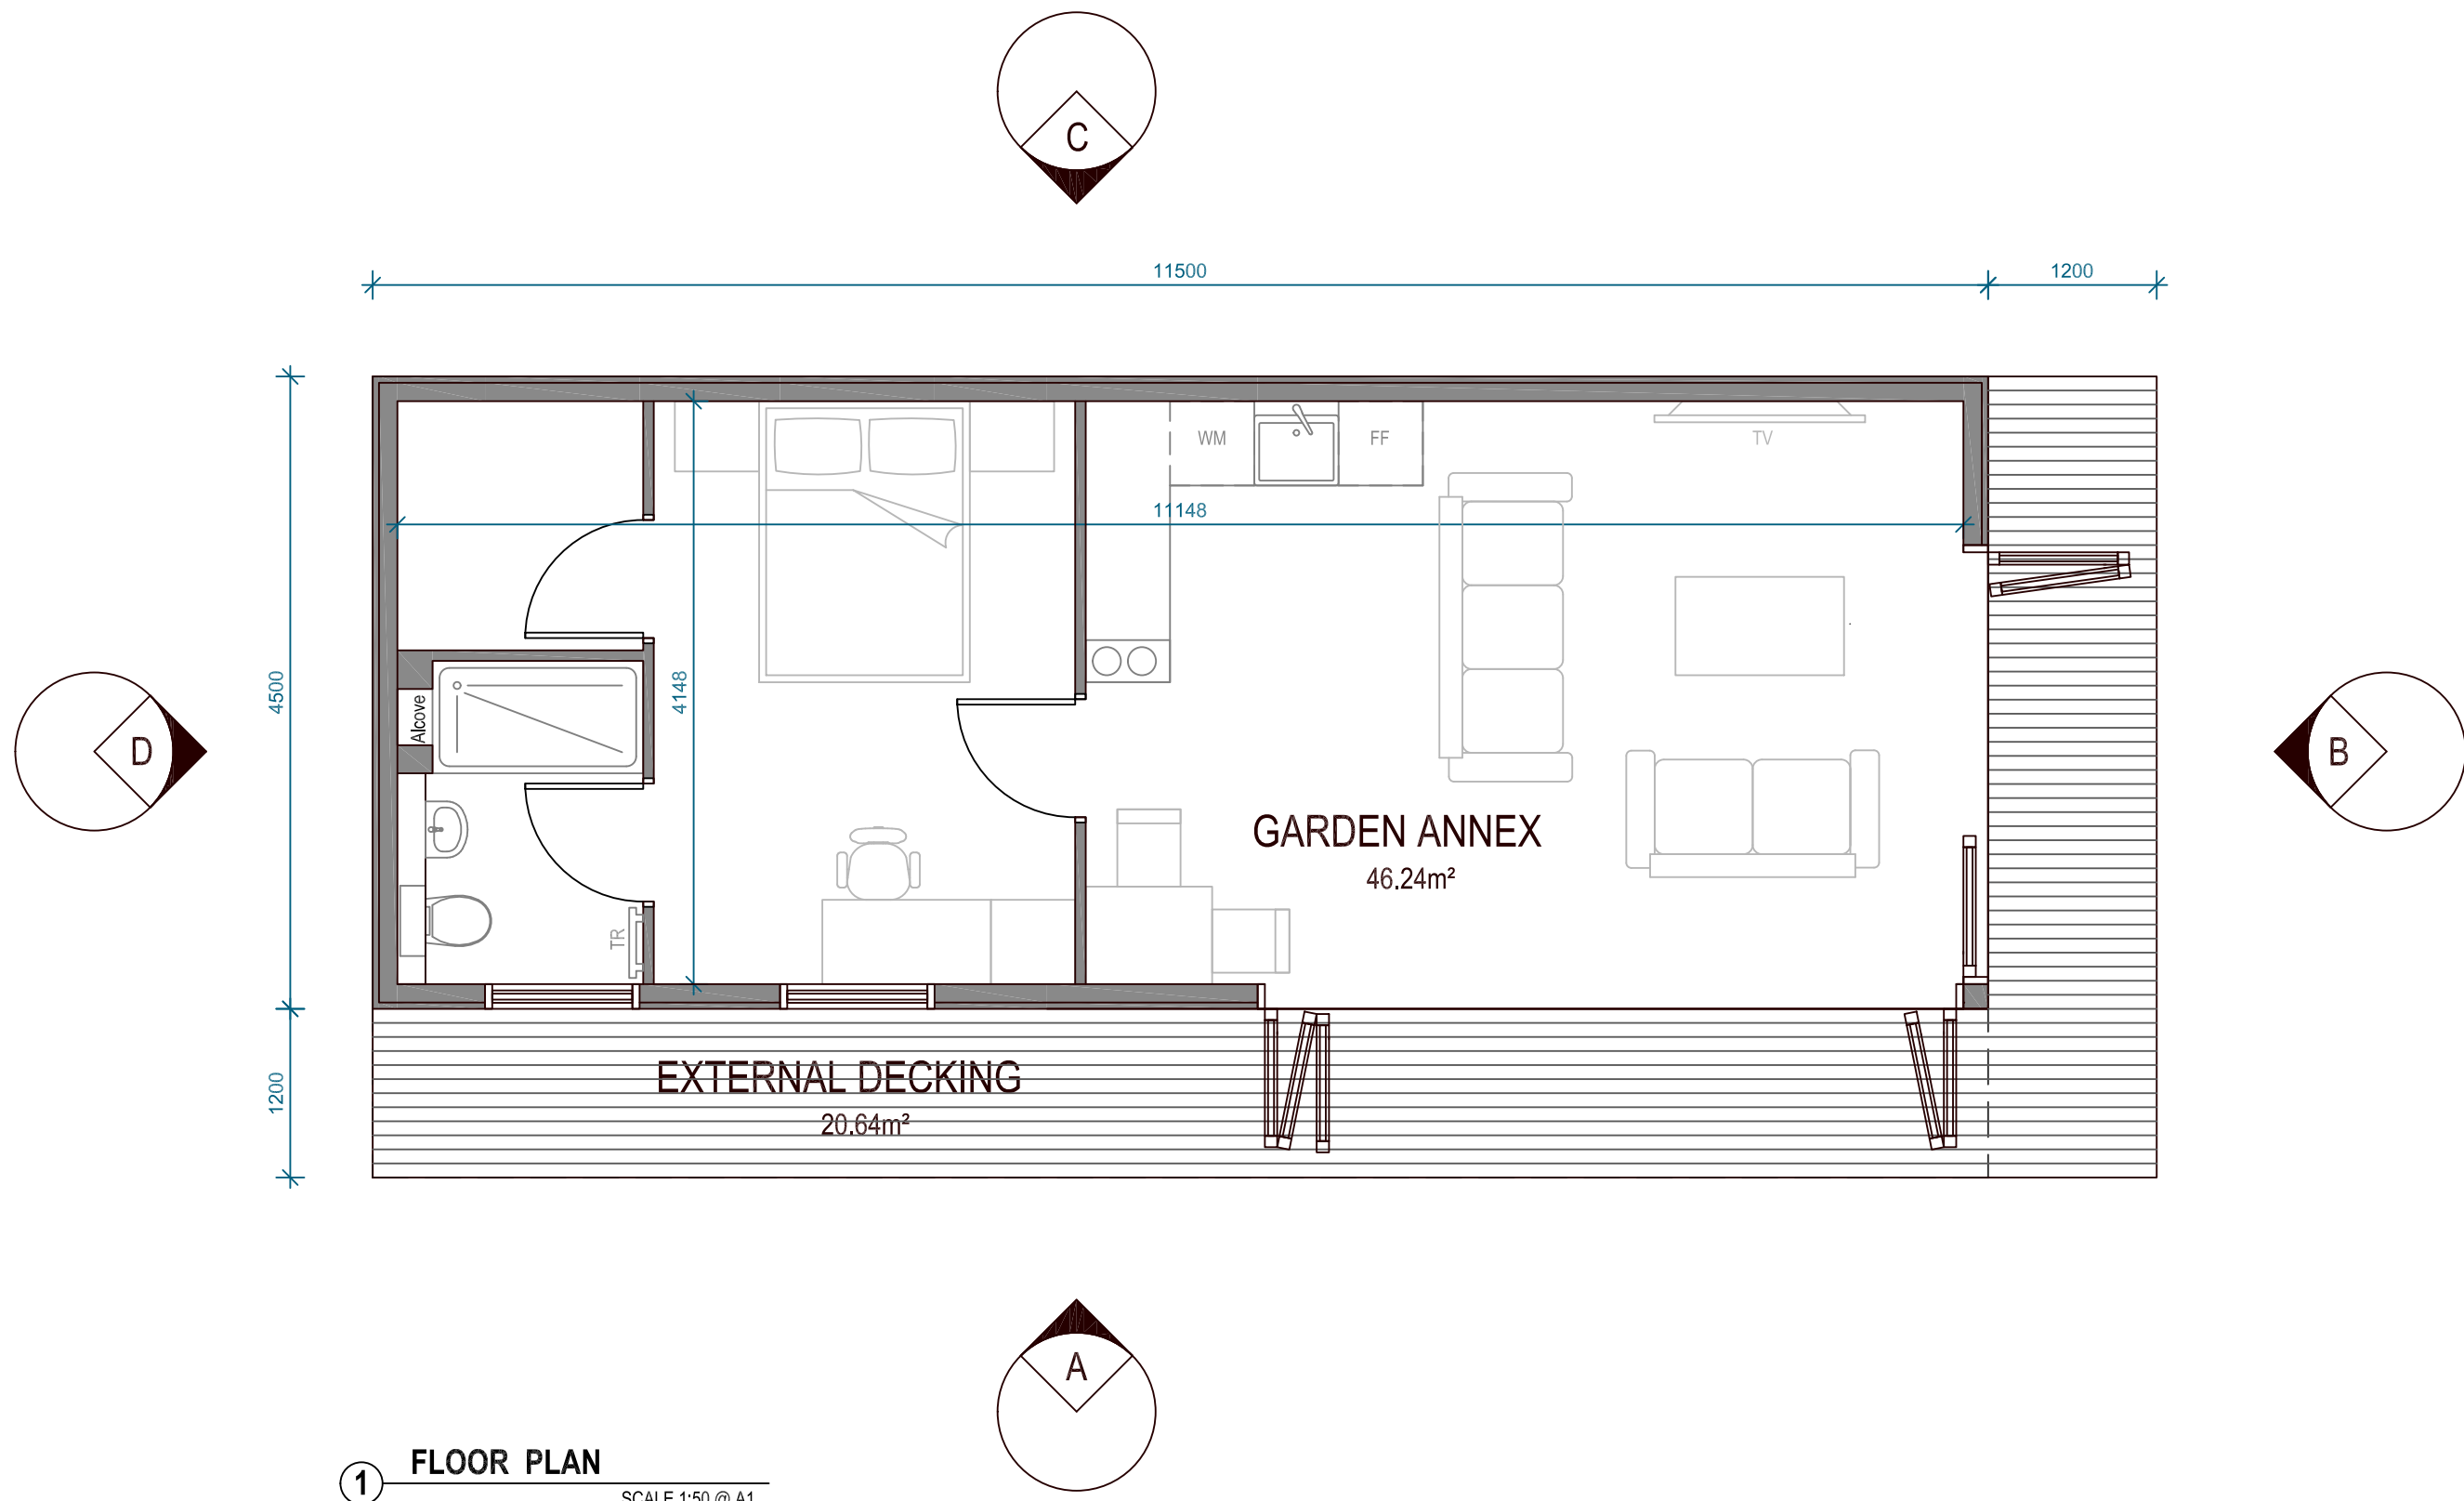
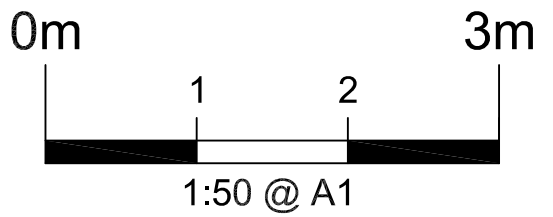
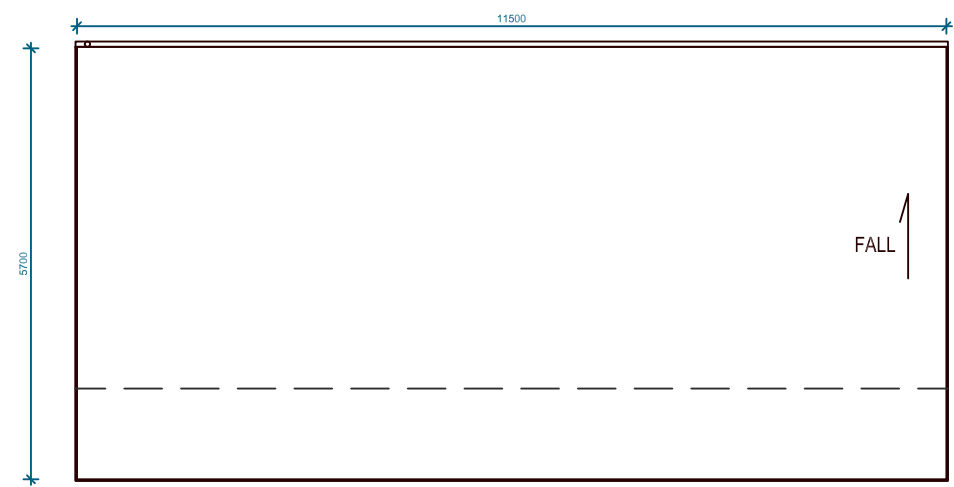
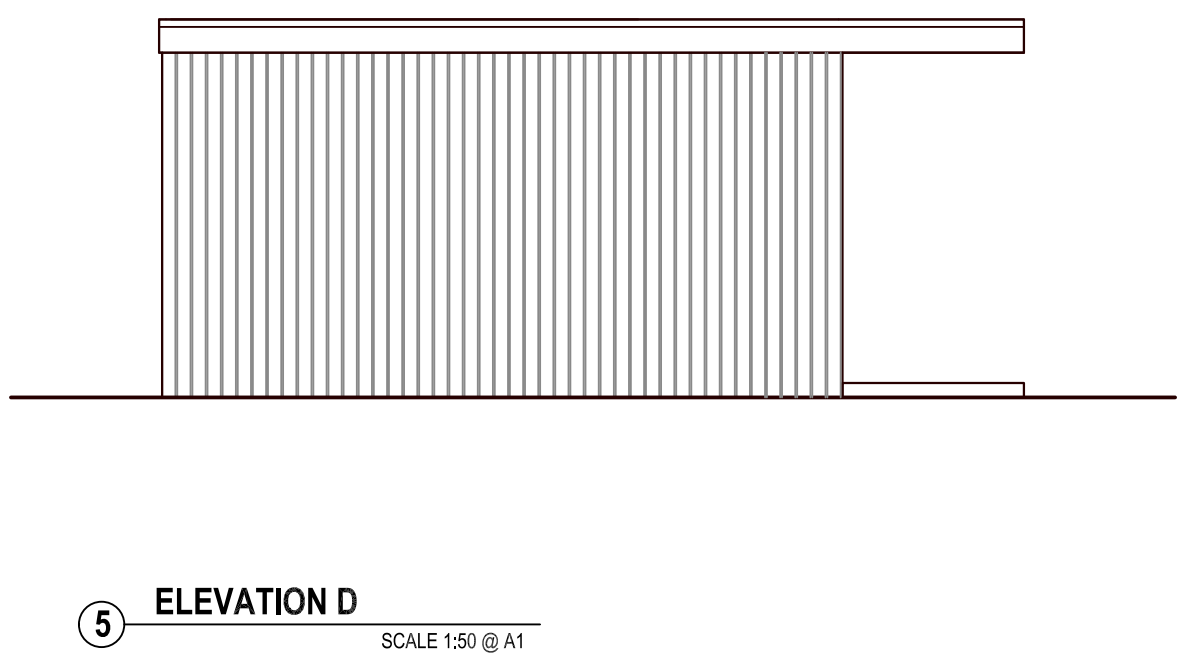
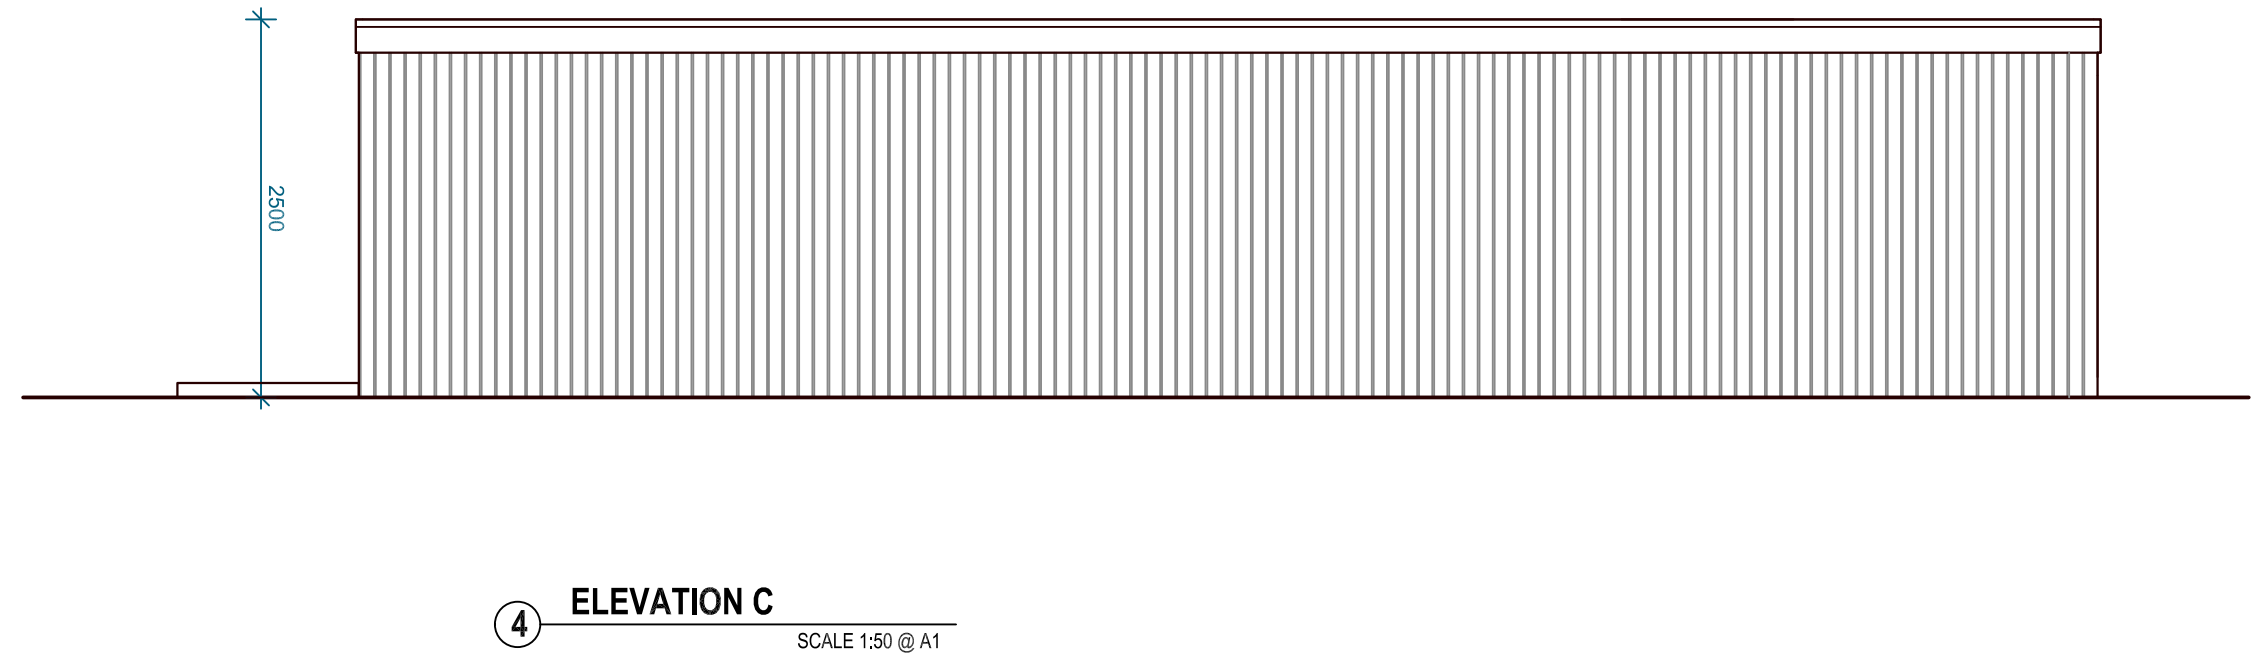


This drawing is copyright and should not be reproduced without permission. Do not scale from drawing for construction. If in doubt contact main contractor before proceeding. The contractor is responsible for checking all information before any orders are placed or construction commences. All drawings to be read in conjunction with Structural Engineers' report, which takes precedence over all other specifications. Main contractor responsible for site safety.

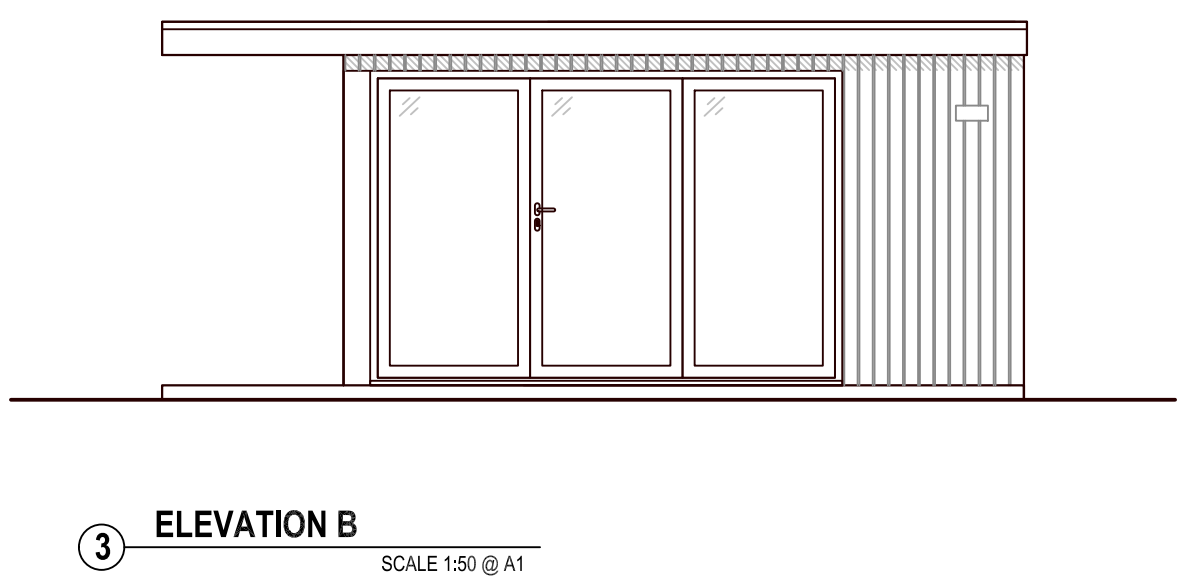

Proposed - MATERIALS	
Roof (flat)	Black EPDM rubber roof covering
Facade	Premium larch cladding with natural finish
Windows & Doors	Anthracite grey colour uPVC
Fasids	Anthracite grey colour
RW goods	Anthracite grey colour
Decking	Grey colour composite

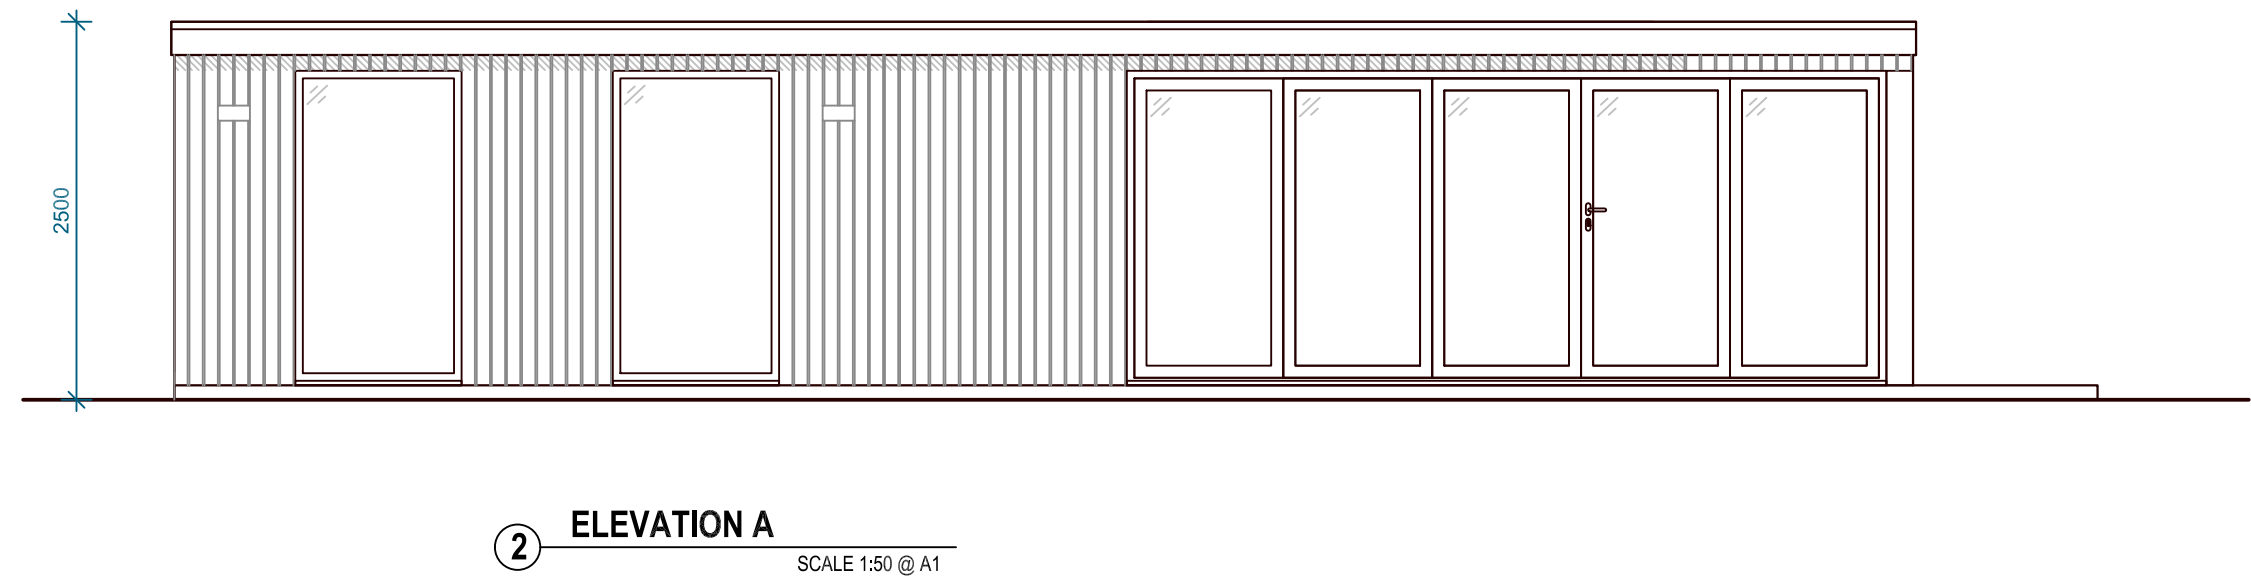

CAVEAT NOTE:

- All levels, dimensions and existing drainage including its invert levels to be checked by contractor prior to placing any order and commencement of works.
- Boundary lines are shown in approximate positions. Exact positions of boundary lines to be established on site before commencement of works.
- Foundations shown are subject to Structural Engineer's design and to Building Regulations approval.

Rev.	Date	Revisions
1		
2		
3		

PSK
architect
Your Home Extension Specialists

PSK Cheltenham Ltd
41 Bath Road
Cheltenham
GL53 7HQ
Tel. 01242 304477

TITLE

Heather Long,
1 Northlands Park,
Emsworth,
PO10 7EY

DESCRIPTION

Garden Annex

As PROPOSED

DATE	APR 2022	SCALE	@ A1
DRAWN	VH	DATE	---

A874P-453 - 01

RIBA

PSK Cheltenham Ltd is a chartered practice registered with RIBA.