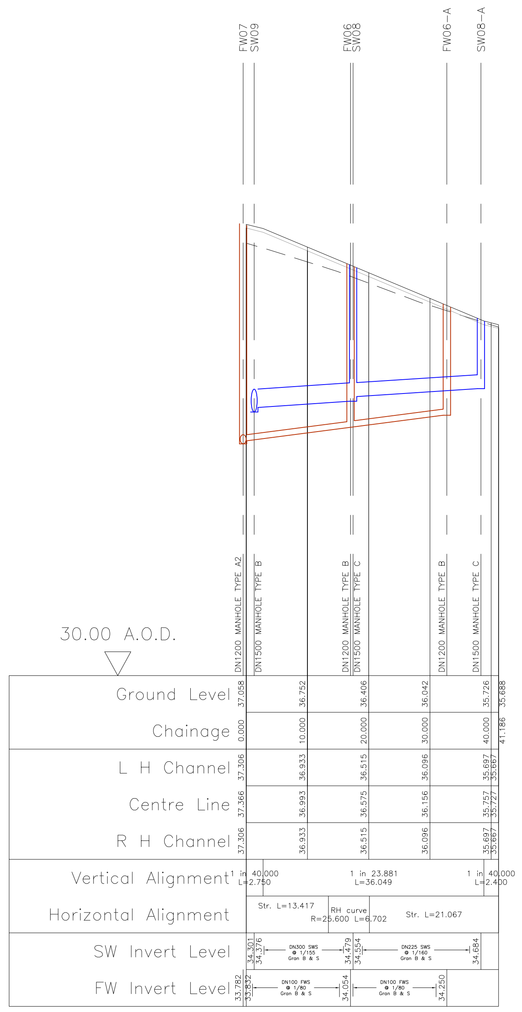

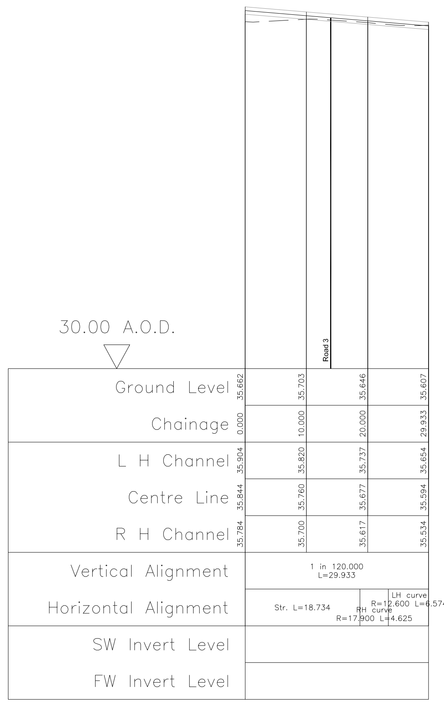

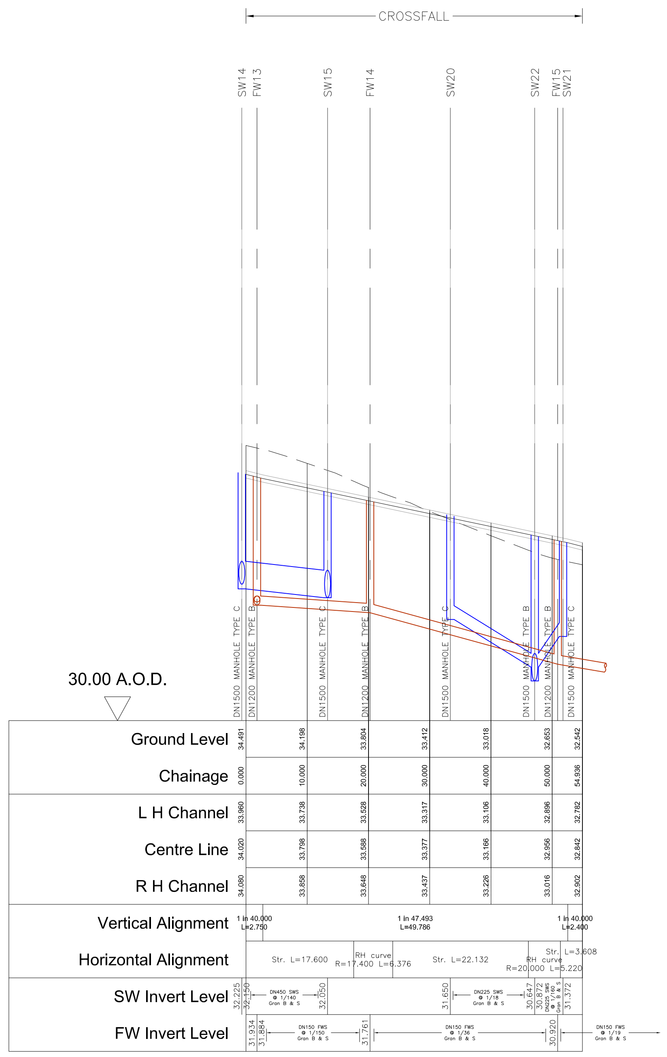

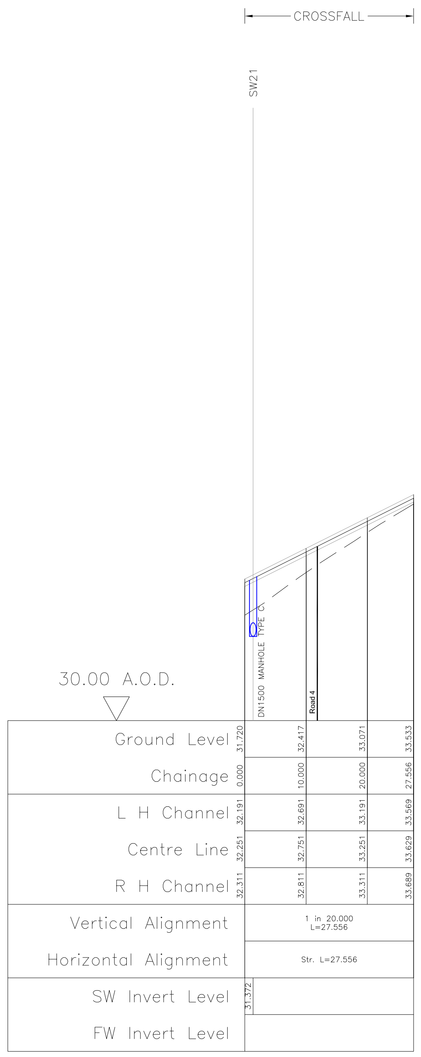

REV. No.	DATE	DESCRIPTION	DRAWN	CHECKED
PL3	14.02.22	Drawing updated to suit the latest planning layout.	RJC	WSR
PL2	12.11.21	Updated to suit latest planning layout and drainage design.	RJC	WSR
PL1	31.03.21	First issue.	RJC	AMc

Client: REDROW HOMES

Project: Bartons Road, Havant

Title: Longitudinal Sections Sheet 2

MJA CONSULTING
CIVIL & STRUCTURAL ENGINEERS
Ipsum Court, 24 The Quadrant,
Abingdon Science Park, Abingdon
Oxon, OX14 3YS
Tel: 01235 555173
Email: mail@mjaconsulting.co.uk

Scale: 1:500 @ A1 | Status: PRELIMINARY

Drawn: RJC | Project Engineer: AMc | MJA Project No: 6383 | Date: 03/2021

Drawing Number: 6383-MJA-SW-XX-DR-C-811 | Rev: PL3

© This drawing is the copyright of Michael A Jennings Associates Limited and may not be copied, altered or reproduced in any way without their permission.