


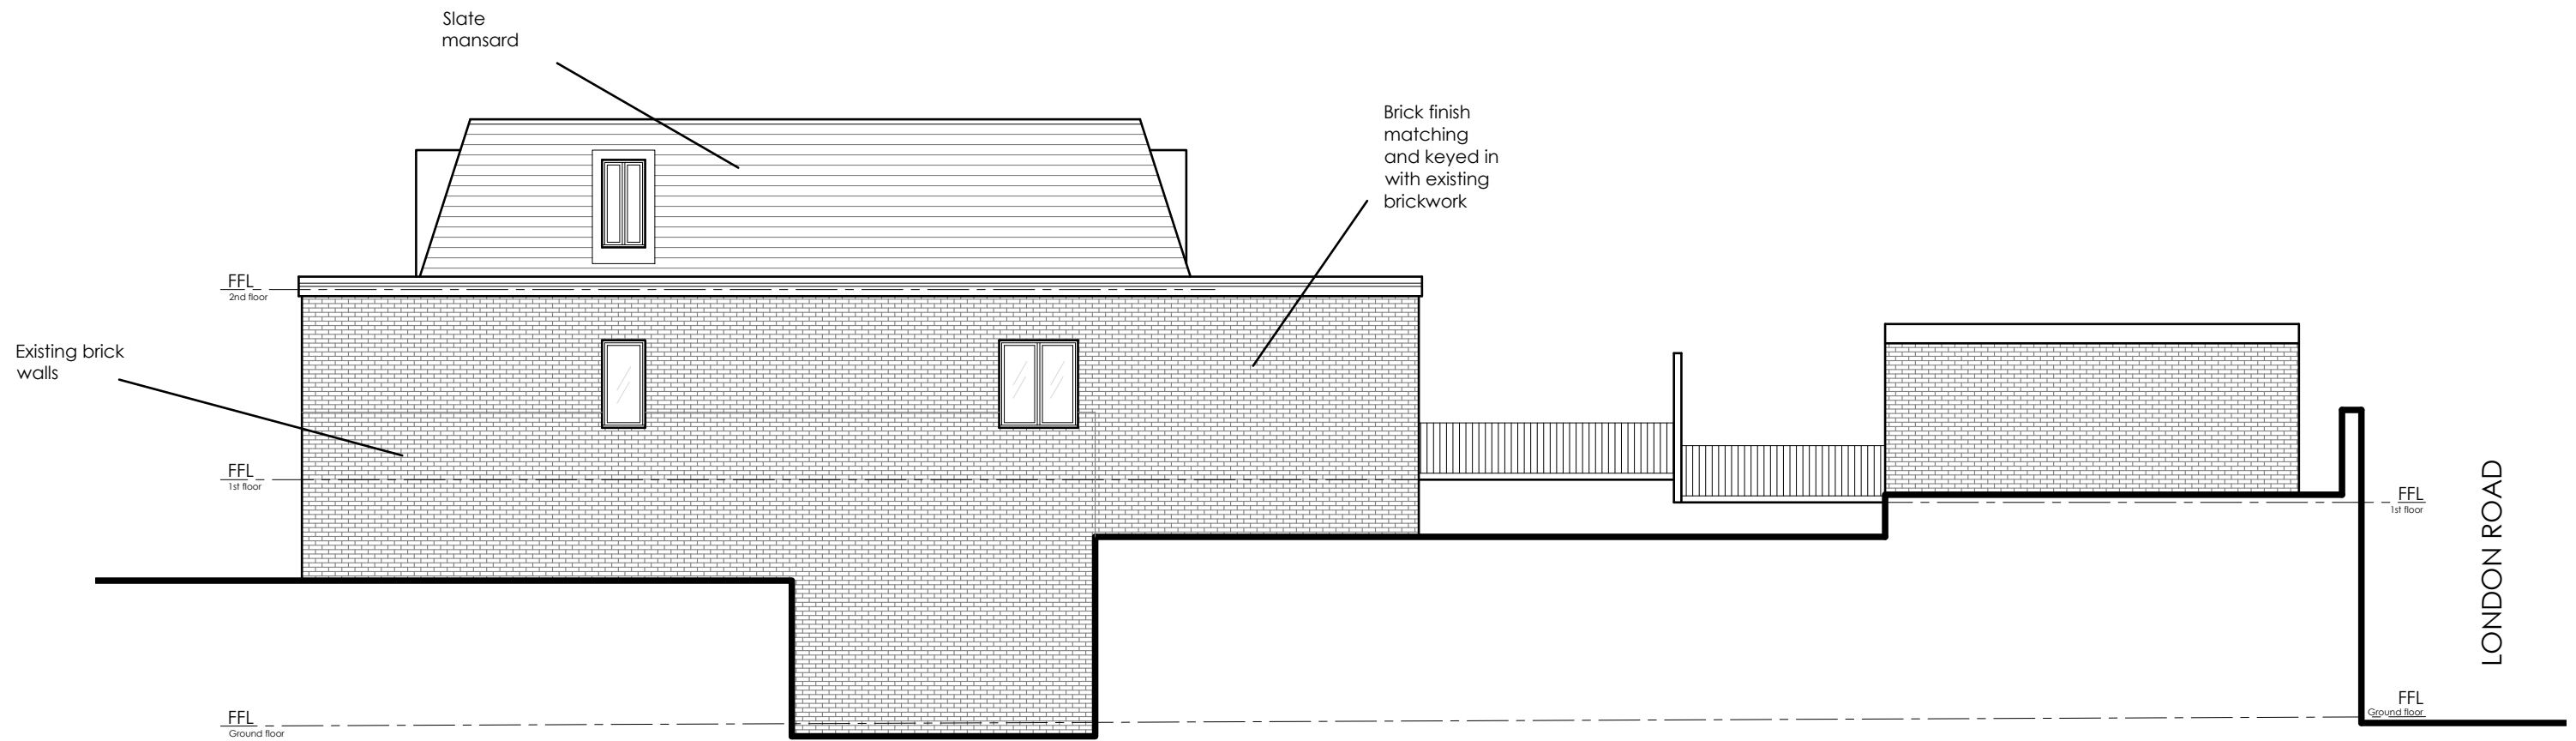


① Proposed Side (south-west) Elevation
Scale 1:100




② Proposed Front (north-west) Elevation
Scale 1:100



③ Proposed Front Facing Terrace (north west) Elevation
Scale 1:100

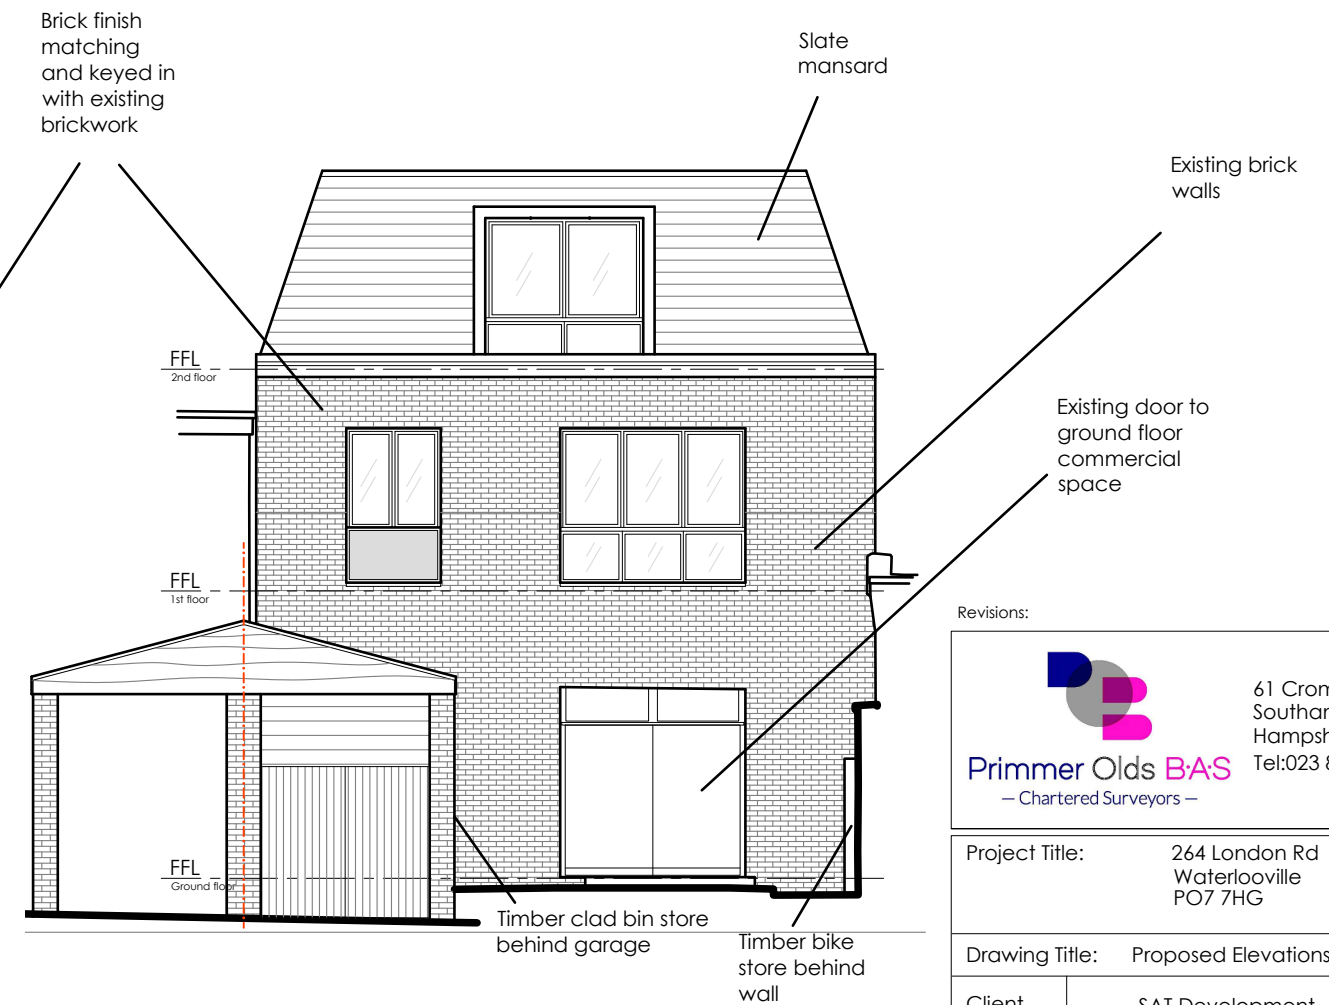

④ Proposed Rear (south-east) Elevation
Scale 1:100

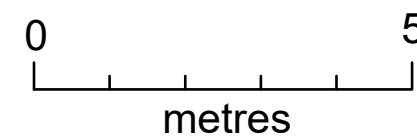

Revisions:

		61 Cromwell Road Southampton Hampshire, SO15 2JE Tel: 023 8022 2292	
Primmer Olds BAS — Chartered Surveyors —			
Project Title:		264 London Rd Waterlooville PO7 7HG	
Drawing Title:		Proposed Elevations	
Client	SAT Development		
Dwg No:	19_03_210	Scale	1:100 @ A3
Drawn	AW	Date	August 2021
All dimensions are in millimeters and are to be checked on site. Contact Primmer Olds BAS with any queries and to report any discrepancies.			