


45 Skylark Avenue - Block Plan

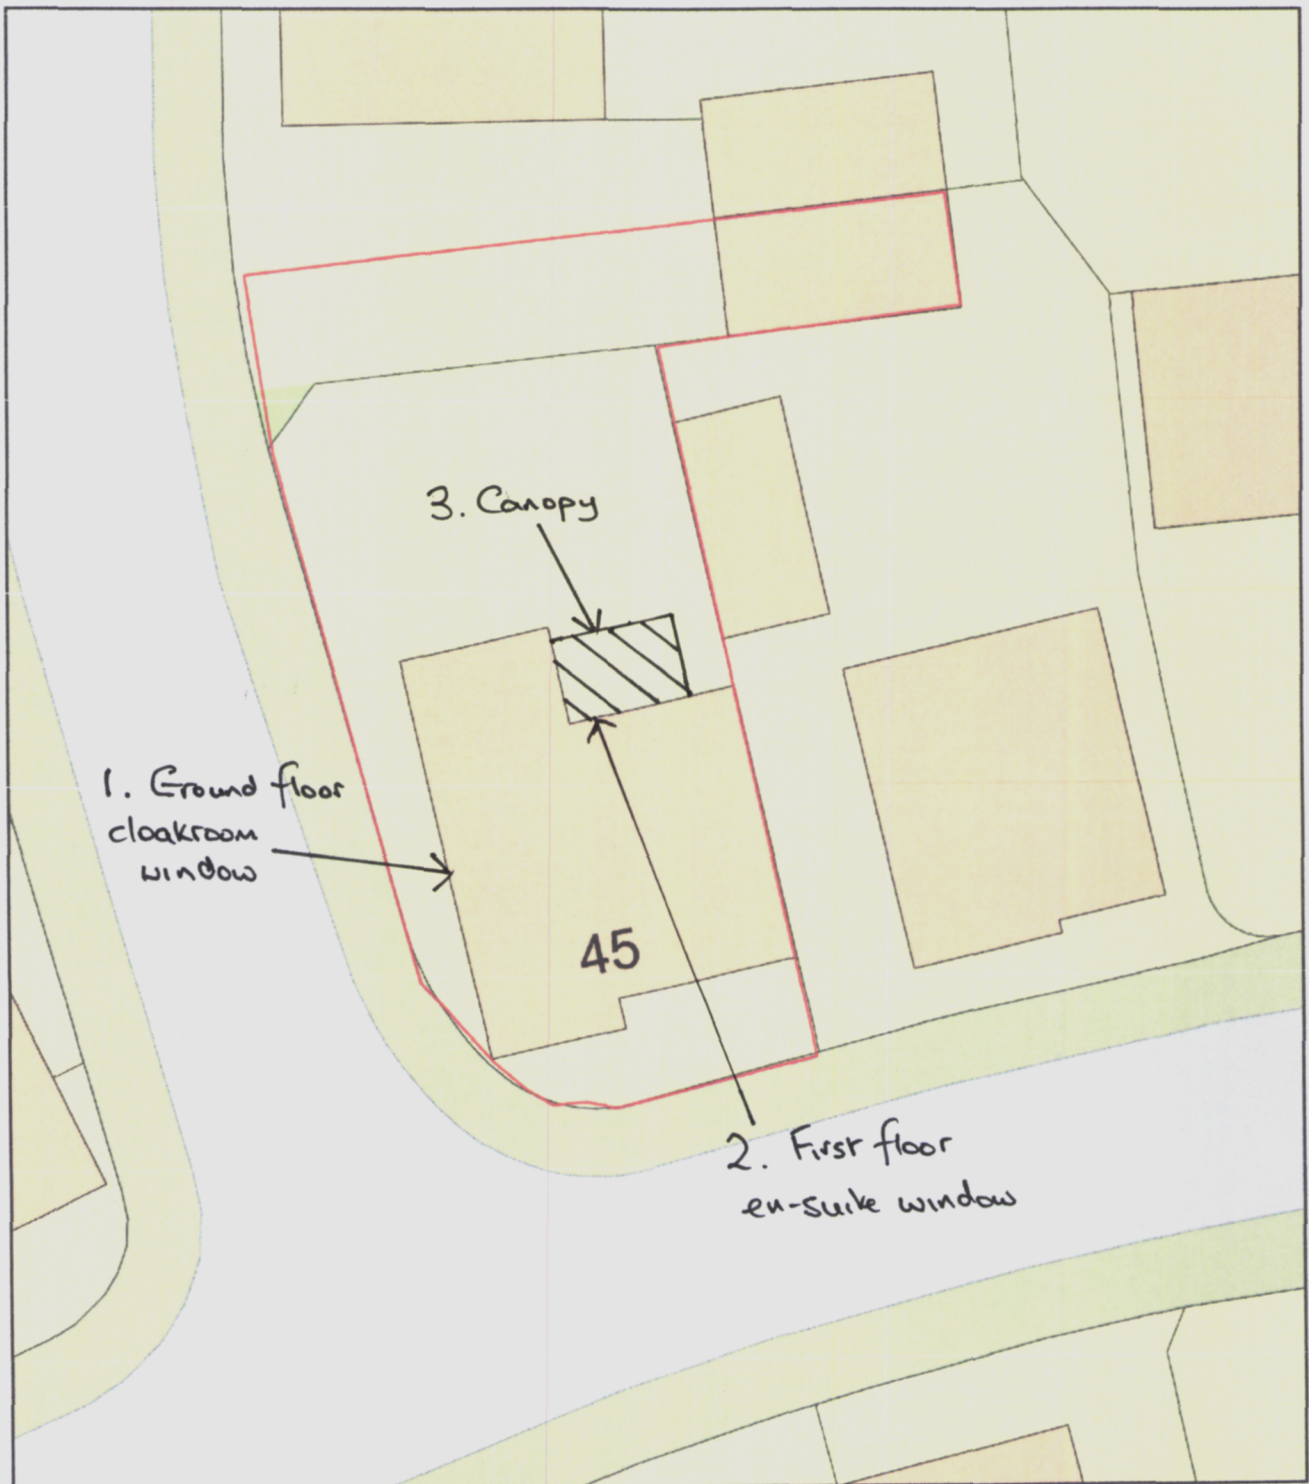

0 10
Metres



Plan Produced for: Nigel & Jane Tay
Date Produced: 19 Jul 2022
Plan Reference Number: TQRQM22200160412566
Scale: 1:200 @ A4

HAVANT BOROUGH
COUNCIL
02 AUG 2022
RECEIVED