


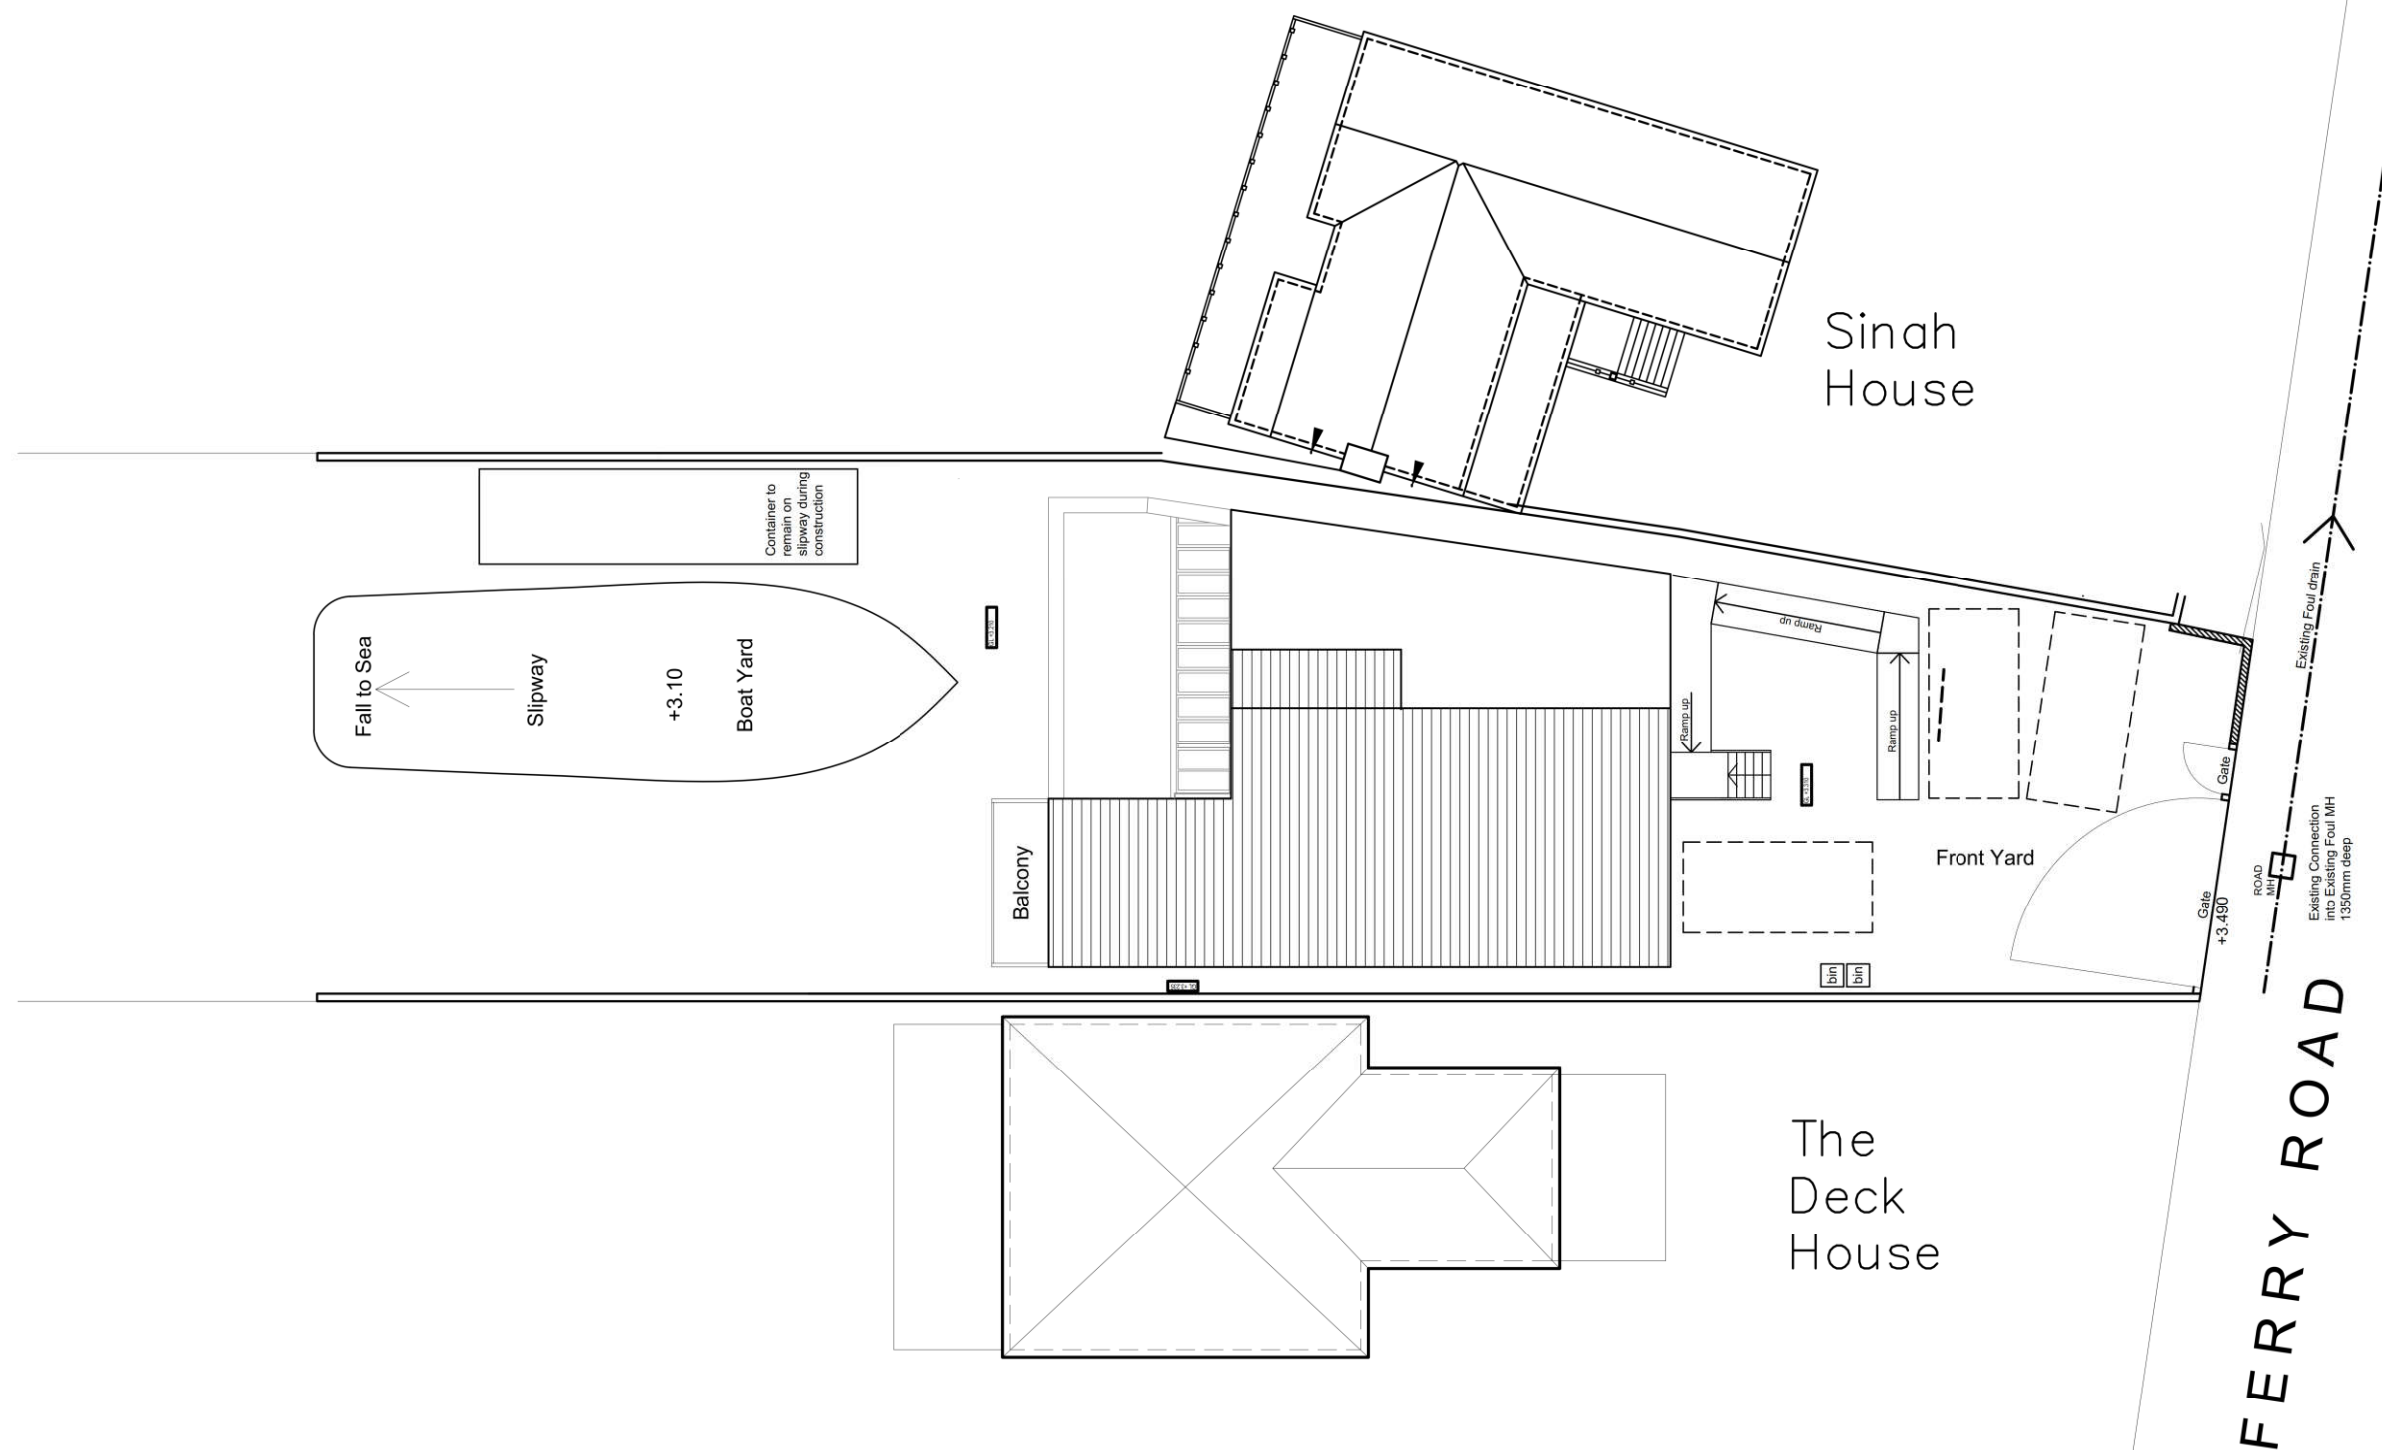

Spindrift,  
Ferry Road,  
Hayling Island,  
PO11 0DG

## Existing Site Plan

|           |                                    |
|-----------|------------------------------------|
| Revisions | a) Roof Plan Update/05.02.21/SAR   |
|           | b) Balcony Addition/18.11.2021/SAR |
|           | c)                                 |
|           | d)                                 |

**CAD**

Critchley Architecture And Design Ltd.

Contact: 02392 474 919 | info@caad.online

The Old Brewery, 15E South Street, Havant, PO9 1BU



Scale A3 = 1:200  
Drawn PWP/SAR  
Date 12/05/2022

18105-109<sup>0</sup>

20m

40m

60m

80m