
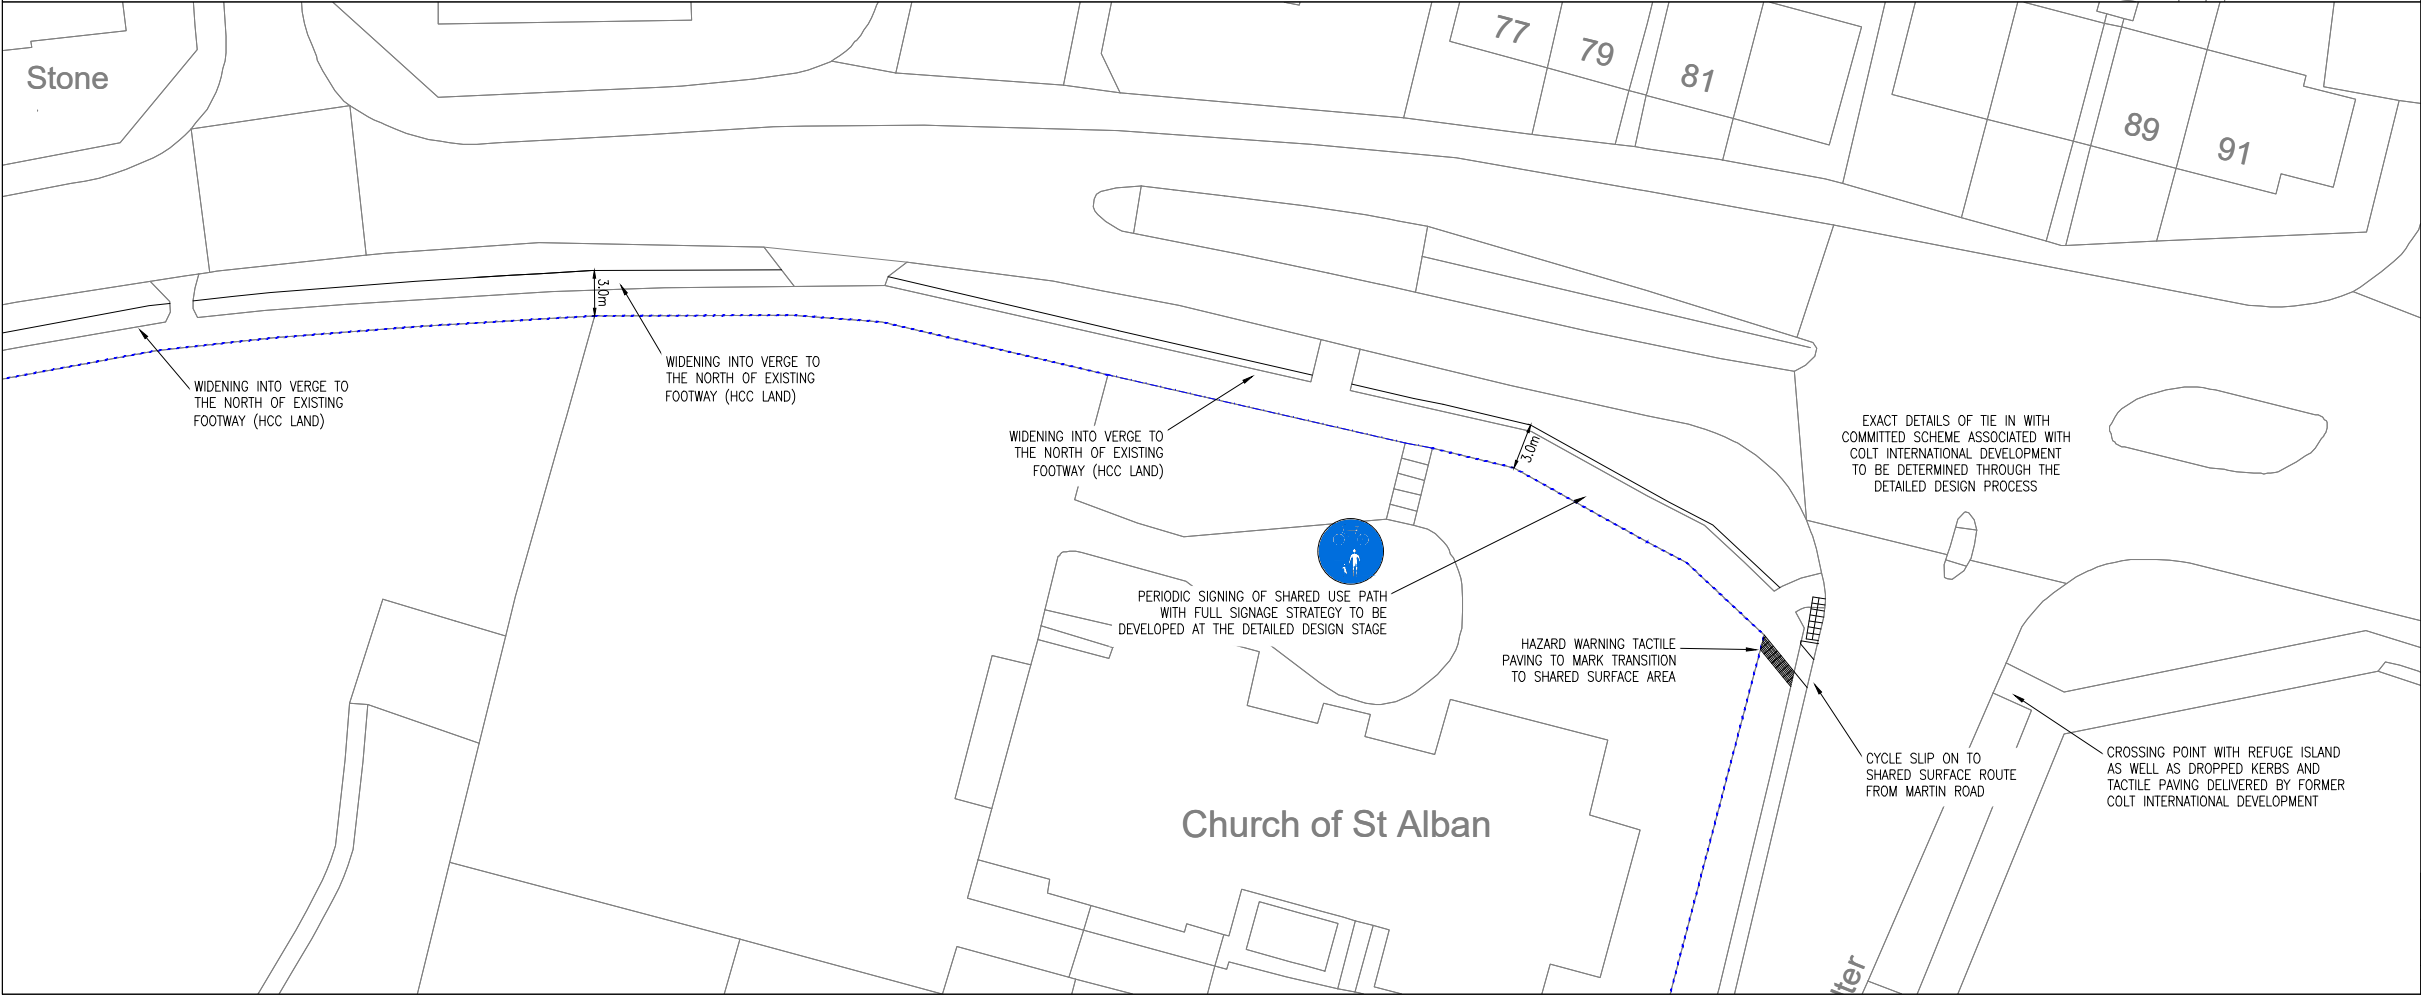


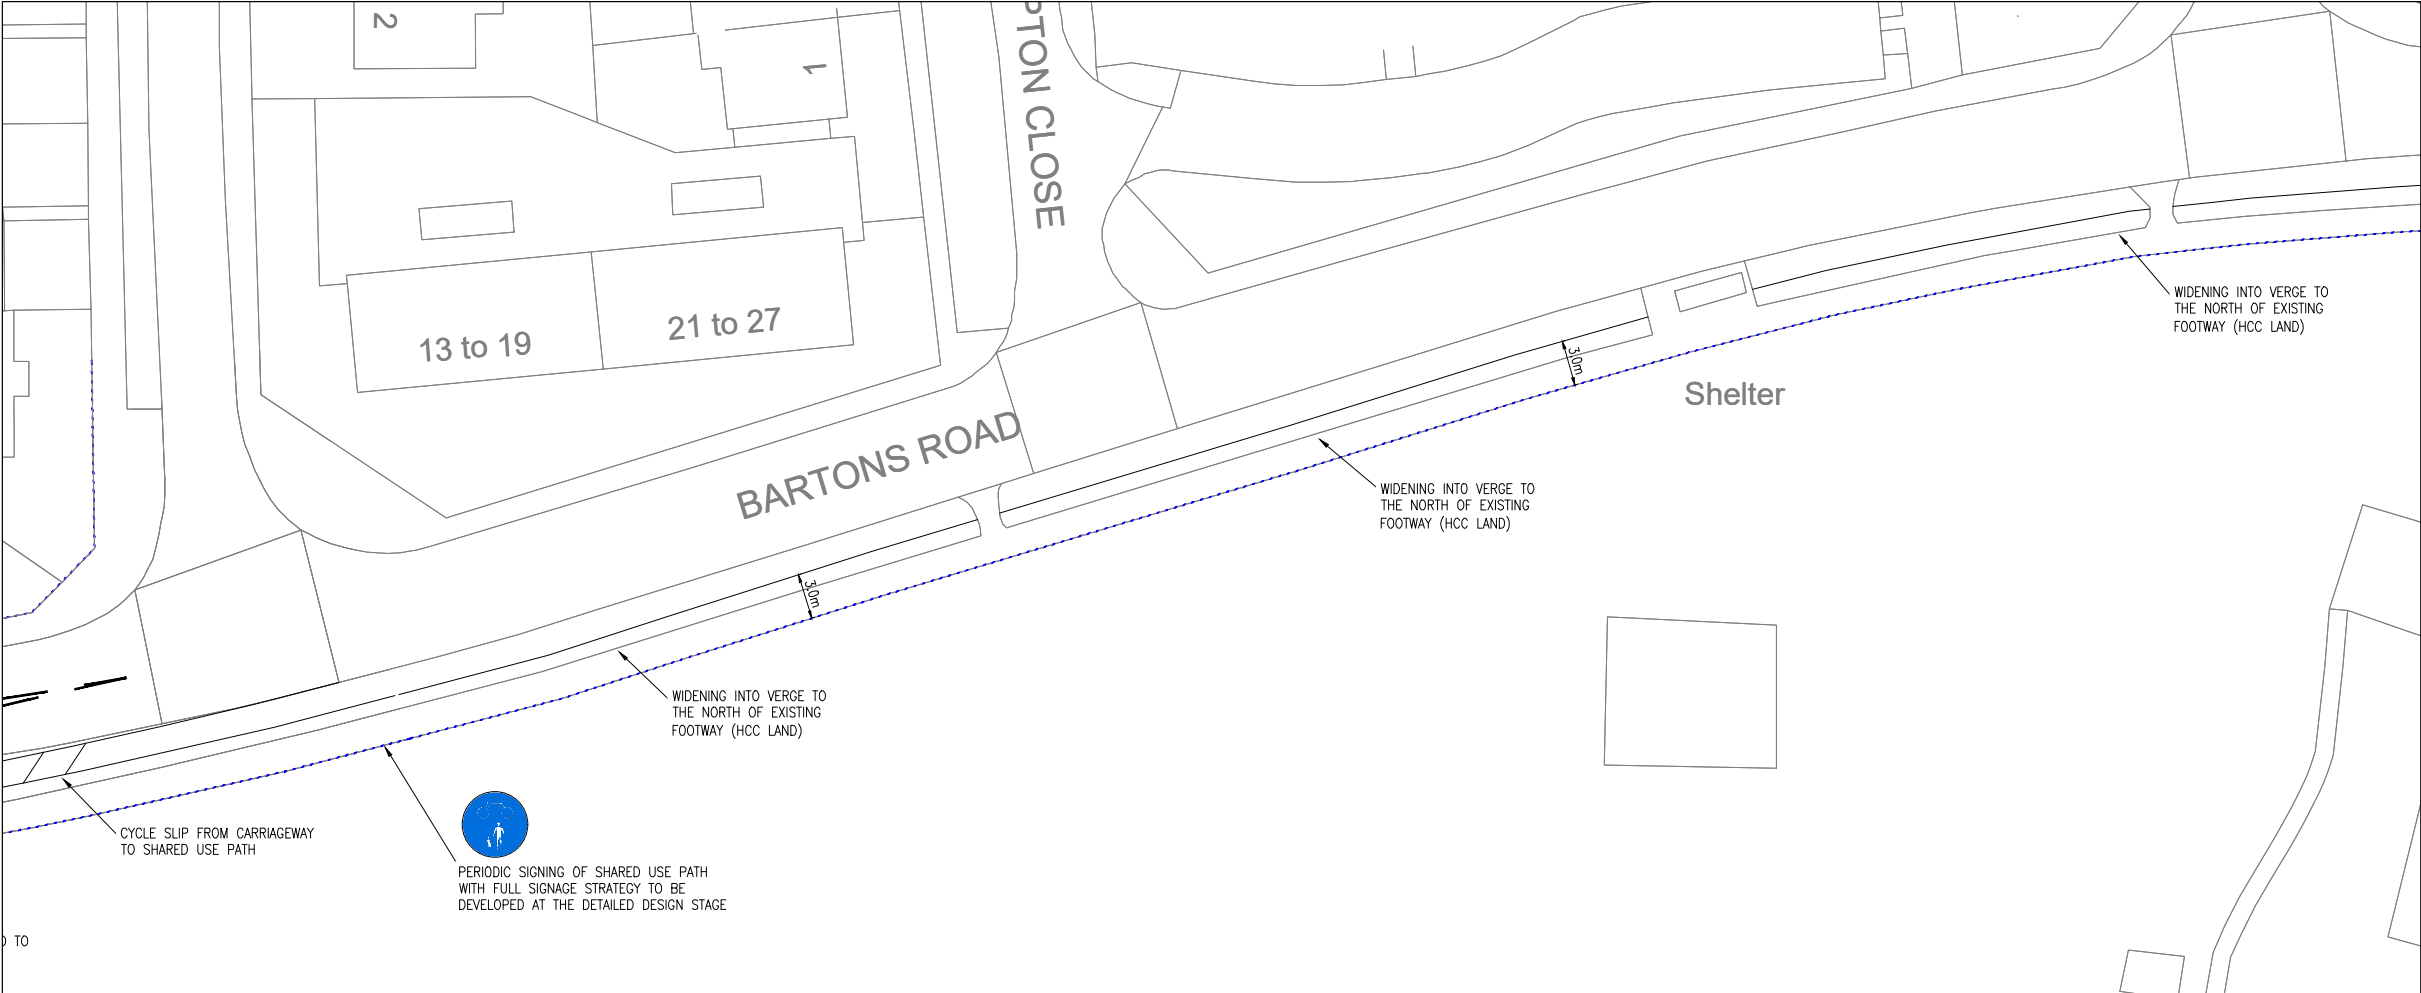


GENERAL NOTES

1. THIS DRAWING IS INTENDED TO BE VIEWED IN COMBINATION WITH ALL RELEVANT ARCHITECTS, ENGINEERS, SERVICES AND SPECIALIST DRAWINGS AND SPECIFICATION.
2. ANY VARIATIONS OR DISCREPANCIES BETWEEN THESE DRAWINGS IN TERMS OF DIMENSIONS OR DETAILS SHOULD BE DRAWN TO THE ATTENTION OF THE ARCHITECT AND/OR THE ENGINEER FOR CLARIFICATION.
3. PAUL BASHAM ASSOCIATES ACCEPTS NO RESPONSIBILITY FOR THE ACCURACY OF BACKGROUND INFORMATION PRODUCED BY THIRD PARTIES – THIS MUST BE TREATED AS INDICATIVE ONLY.
4. ALL DIMENSIONS AND LEVELS ARE IN METRES. DO NOT SCALE THIS DRAWING, PRINT, PLOT OR DISK.
5. THIS DRAWING SHOULD ONLY BE USED FOR CONSTRUCTION IF THE PROJECT PHASE IN THE TITLE FRAME BELOW IS SHOWN AS "CONSTRUCTION". PAUL BASHAM ASSOCIATES TAKE NO RESPONSIBILITY FOR CONSTRUCTION WORKS UNDERTAKEN TO DRAWINGS WHICH ARE NOT MARKED UNDER THIS PHASE.

KEY

----- HIGHWAY BOUNDARY

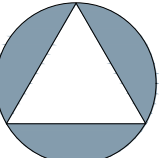

NORTH

B	SIGNAGE ADDED	20.05.21	AST	RH
A	CYCLE/ FOOTWAY REALIGNED	16.04.21	AST	RH
Rev	Description	Date	By	Chkd

Project Name BARTONS ROAD, HAVANT	Title PROPOSED BARTONS ROAD IMPROVEMENTS MIDDLE AND EASTERN SECTIONS GENERAL ARRANGEMENT	 Paul Basham Associates Ltd Regus Castlemead, Lower Castle Street, Bristol, BS1 3AG 01179 175810 info@paulbashamassociates.com www.paulbashamassociates.com	Client 	Checked By RH	Checked Date 18.01.21	Scale 1:500 (AT A3 SIZE)
Project Phase PRELIMINARY				Drawn By AST	Drawn Date 08.01.21	Client Drawing No. - PBA Drawing No. 106.0019.009 Revision B