




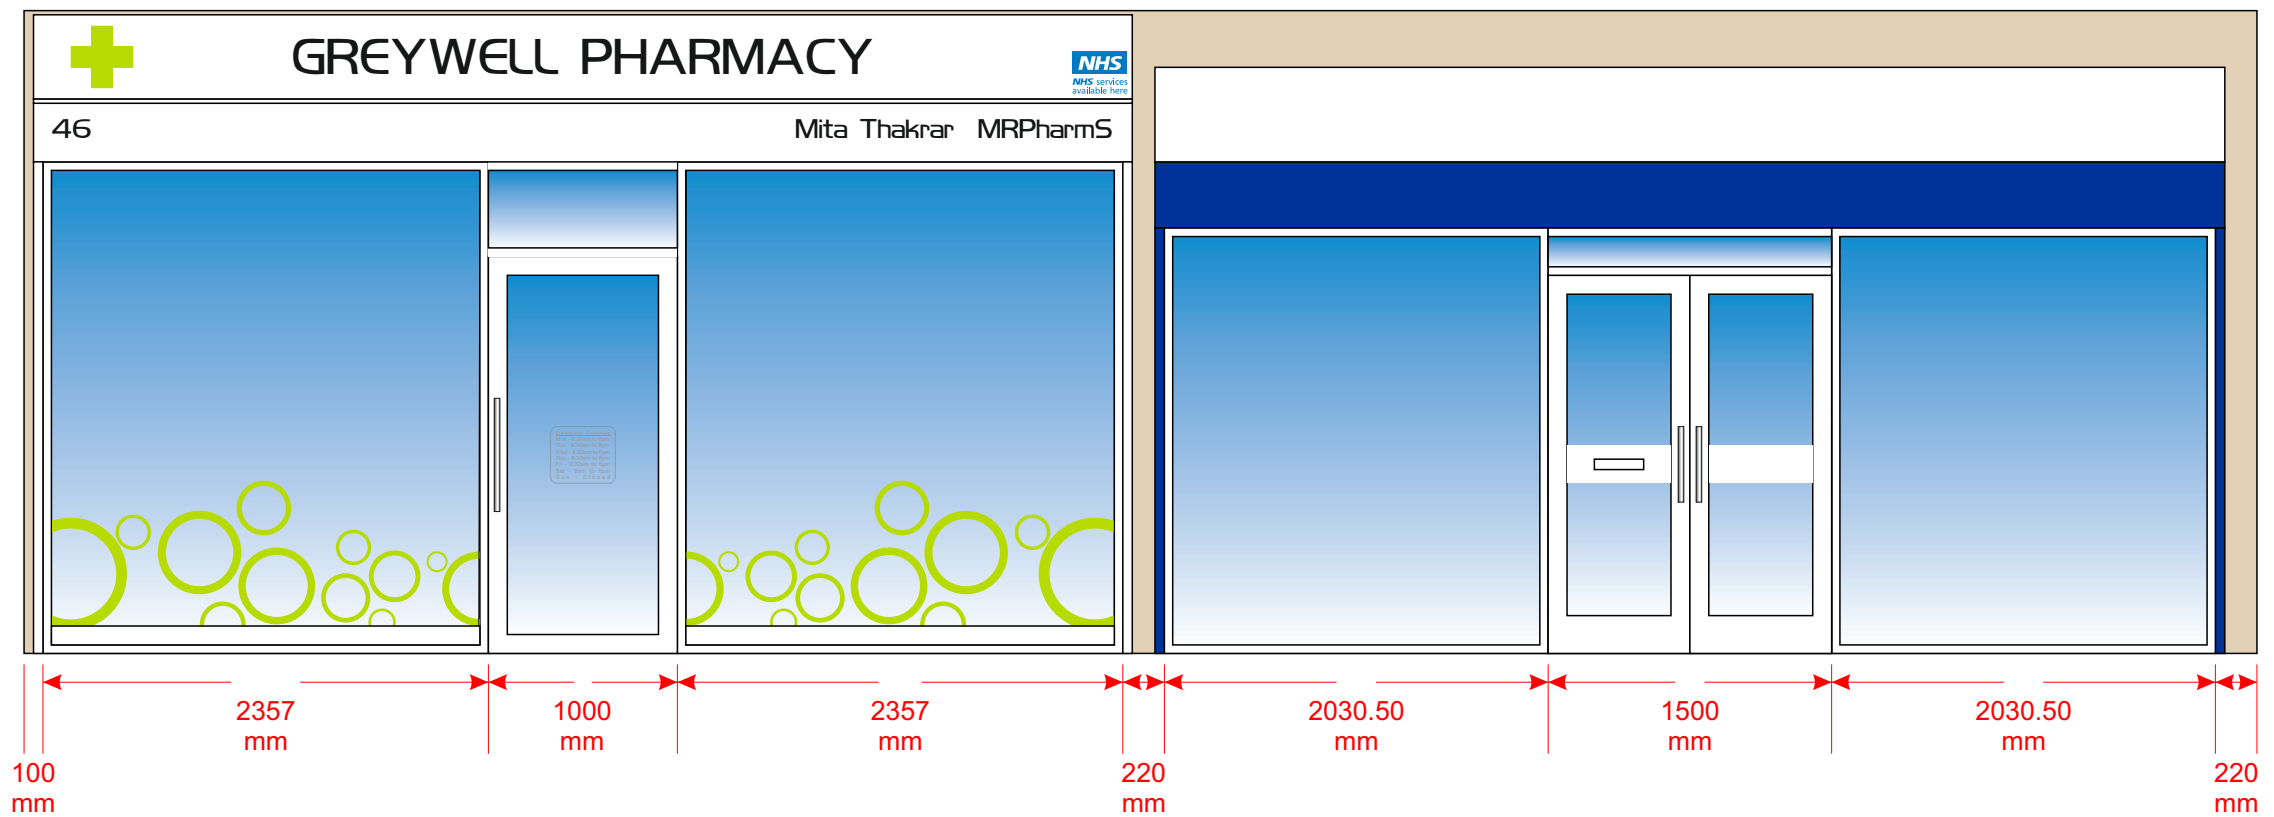

44 Greywell Road - Existing plan/elevation
Scale 1:40

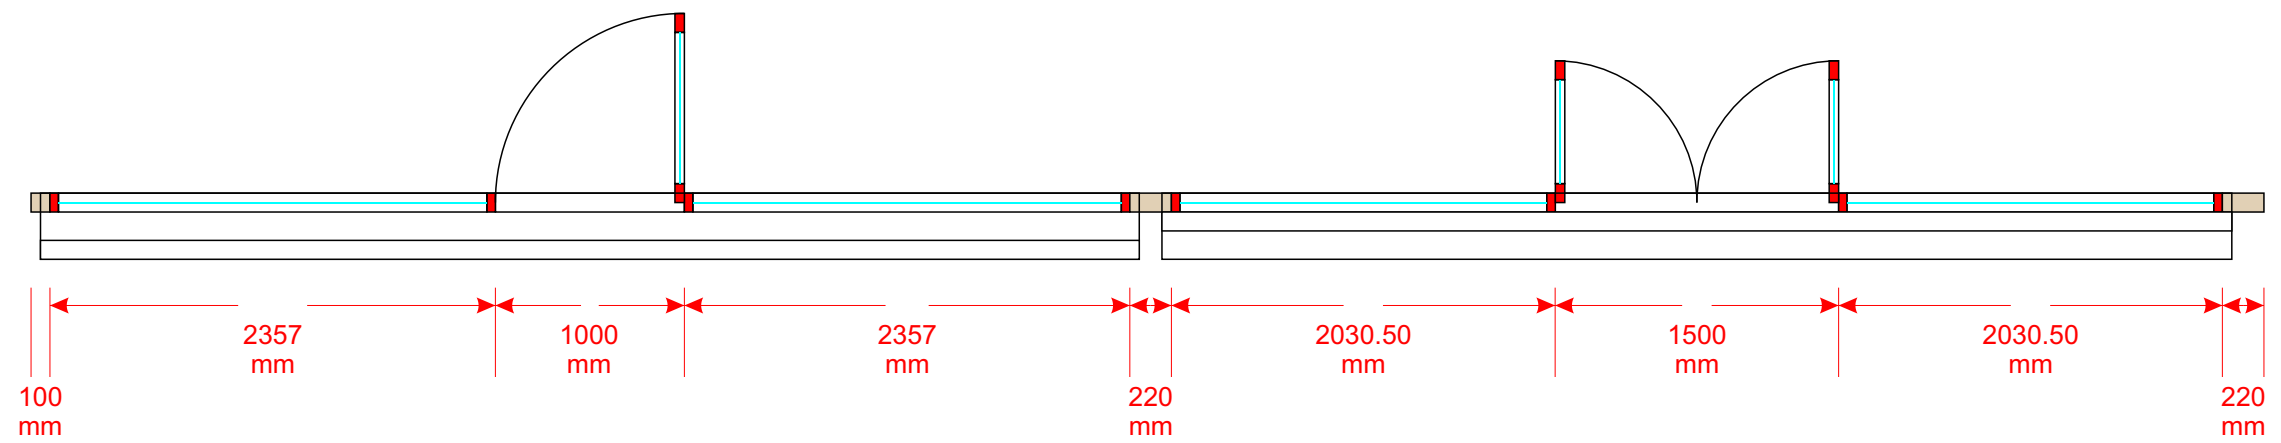


44 Greywell Road - Exsiting site photo

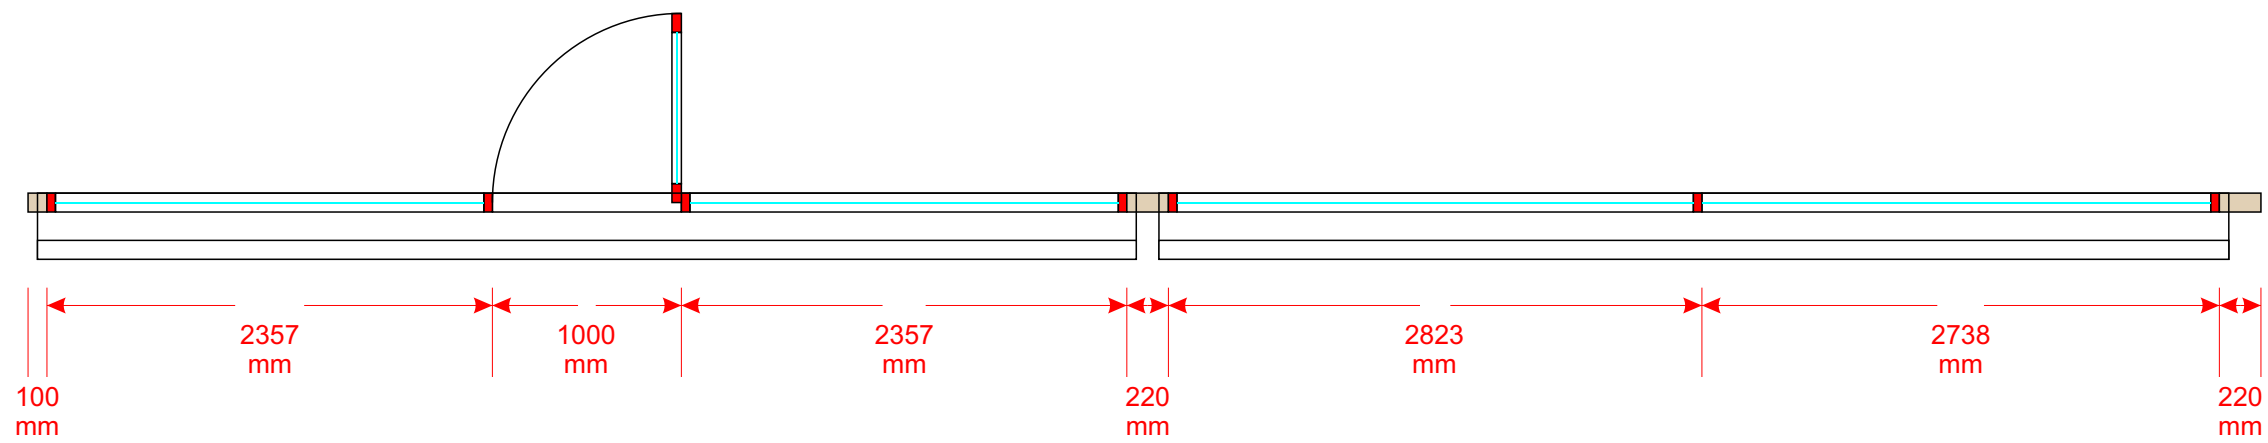

300(W) X 300(H) Face cut pharmacy green vinyl with 5mm black vinyl keyline for installation.

1No folded white ACM panel being 5661mm x 446mm x 130mm with Cnc router cut and push through 10mm thick opal 050 acrylic with inset opaque vinyl applied to face to give keyline/halo illumination effect to letters/logo. Full back tray housing cool white LEDs and power supplies.

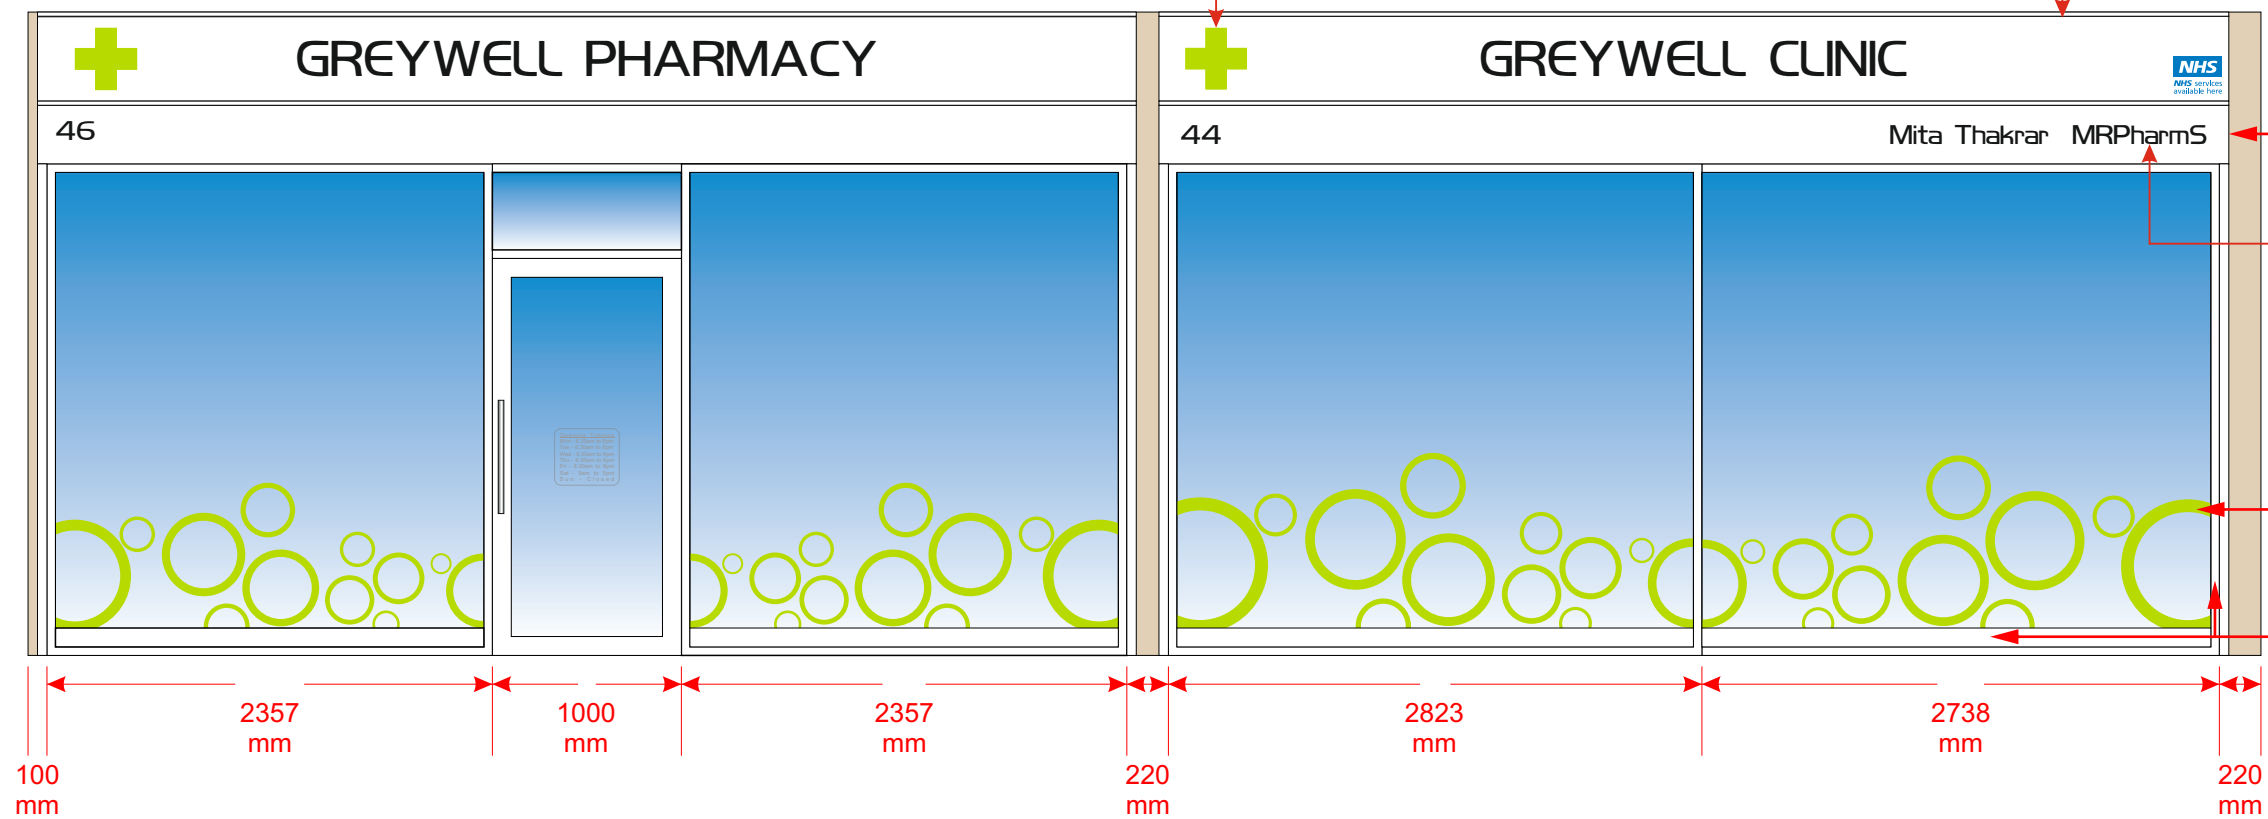



New 5661 (W) X 310 (H) X 350 (D) Shutter box [RAL 9010]

Vinyl Applied on shutter box [RAL 9017]

Reverse Applied Vinyl on Shopfront Glass [RAL 1016]

Aluminium Frame [RAL 9010]

44 Greywell Road - Proposed plan/elevation A (Without Trough Light)
Scale 1:40

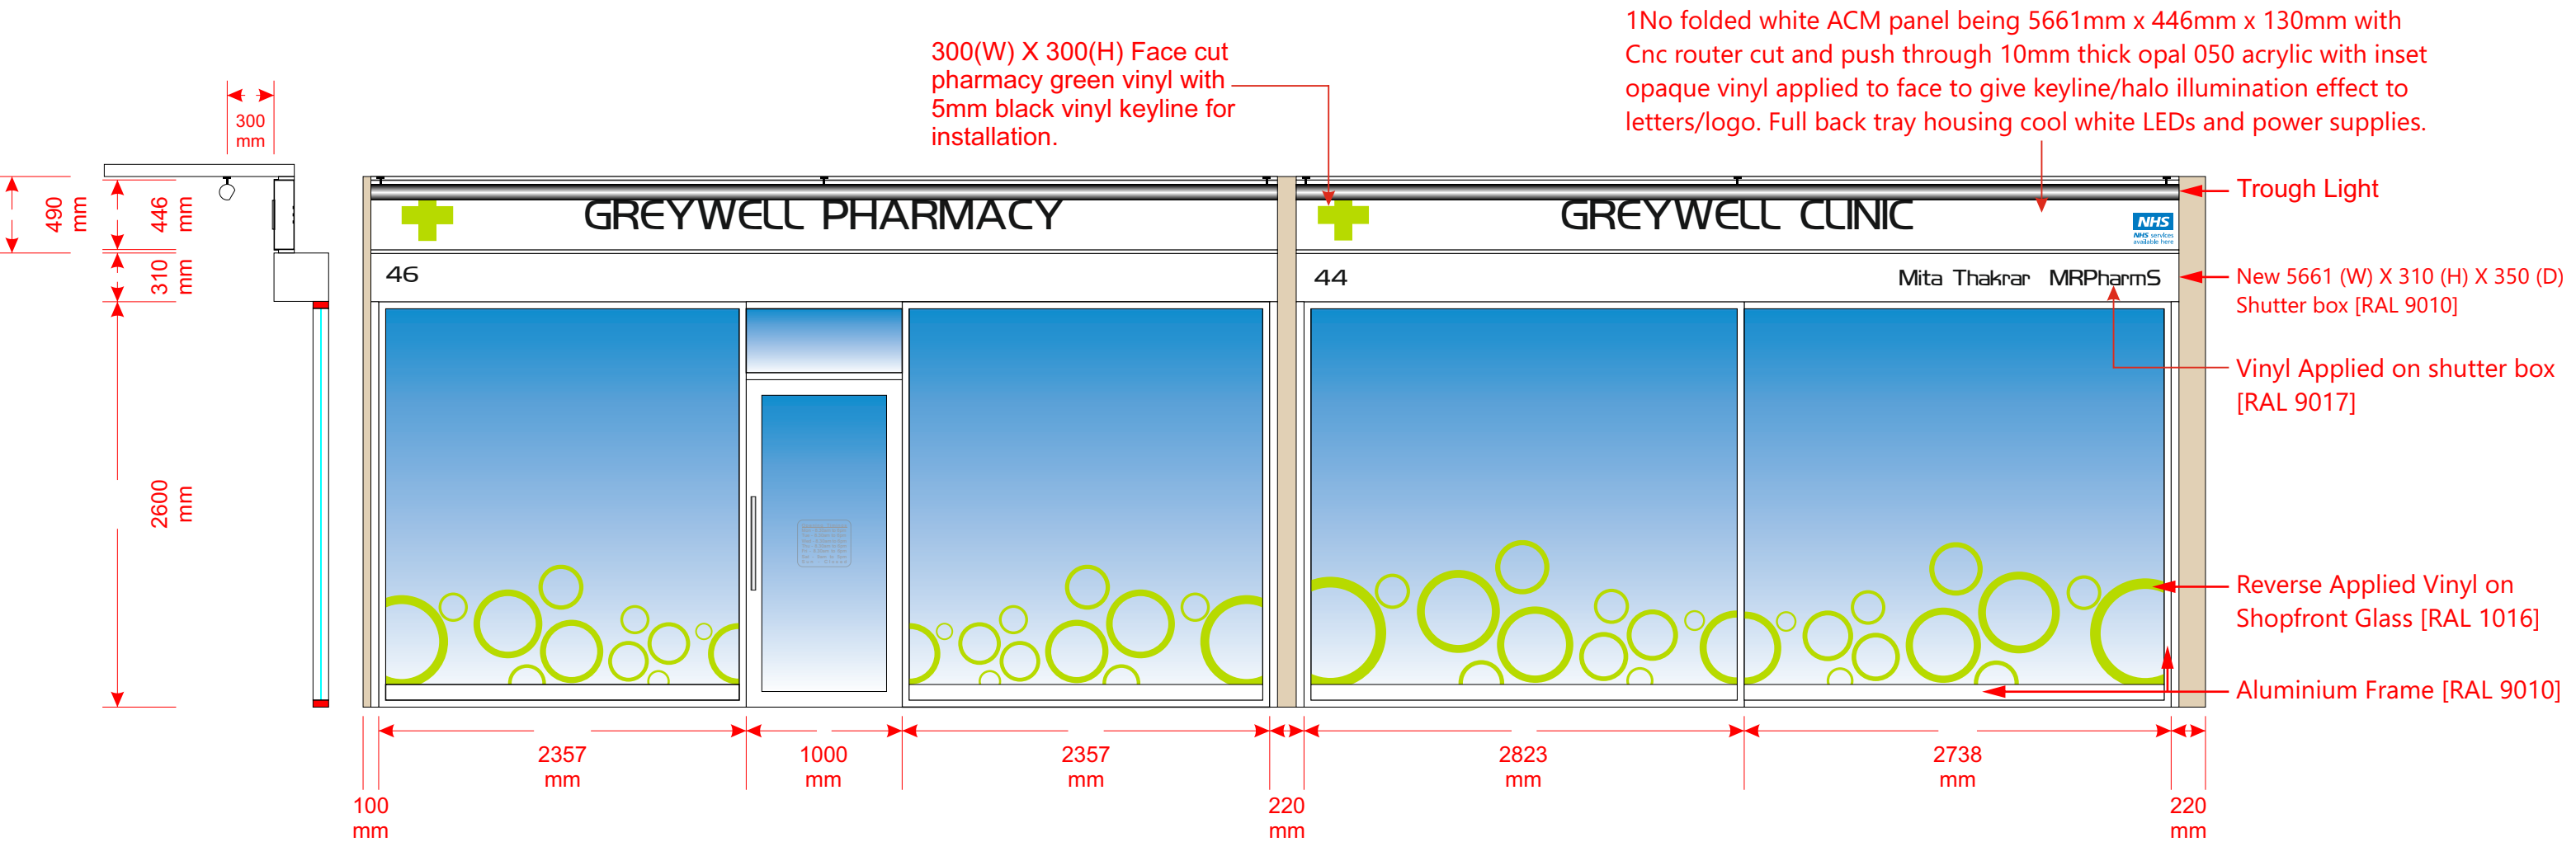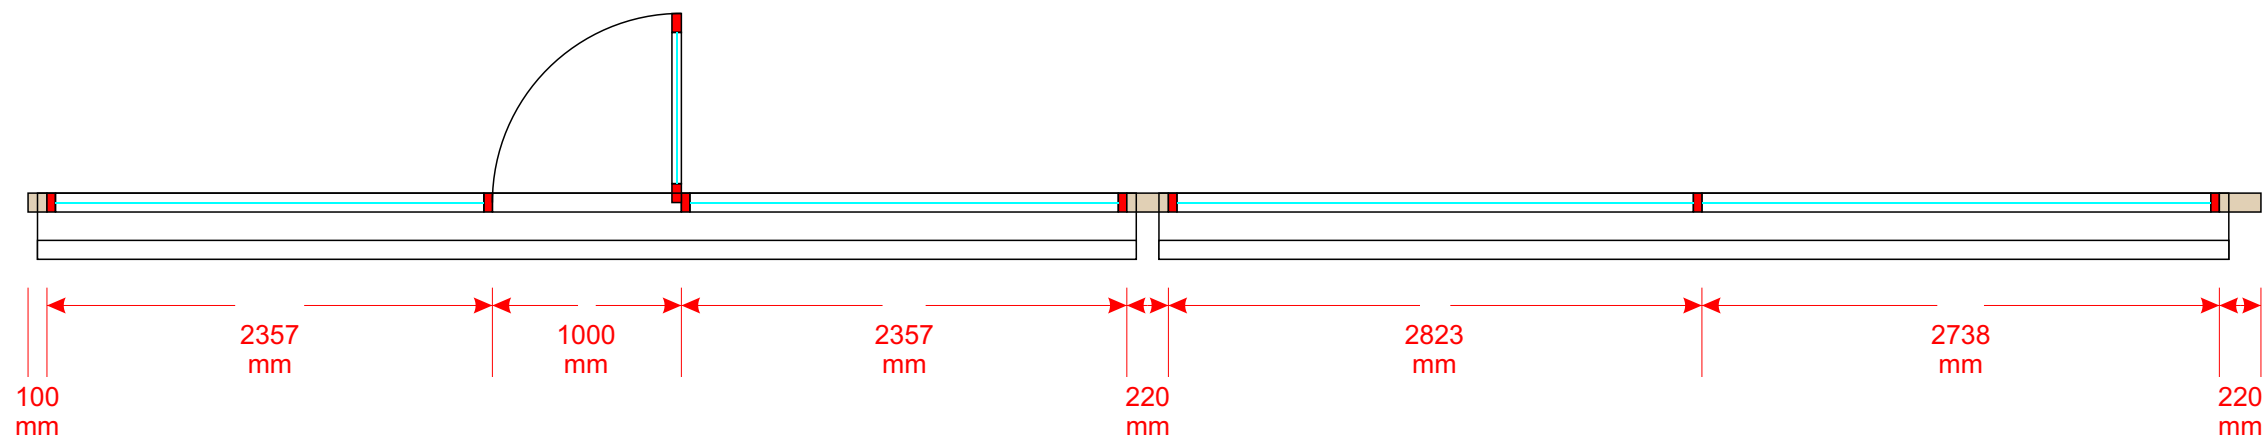

44 Greywell Road - Proposed plan/elevation B (Incl. Trough Light)
Scale 1:40



44 Greywell Road - Proposed visual A (Without Trough Light)



44 Greywell Road - Proposed visual B (Incl. Trough Light)

