



This drawing may be scaled with reference to the scale bar for planning application purposes only. Do not scale for any other purpose, use only annotated dimensions. All dimensions are to be checked by parties using the drawing, and any errors or omissions are to be reported to James Potter Associates Ltd.

Rev.	Date	Note	Author	Checked
-	dd/mm/yy	Note	XXX	XXX

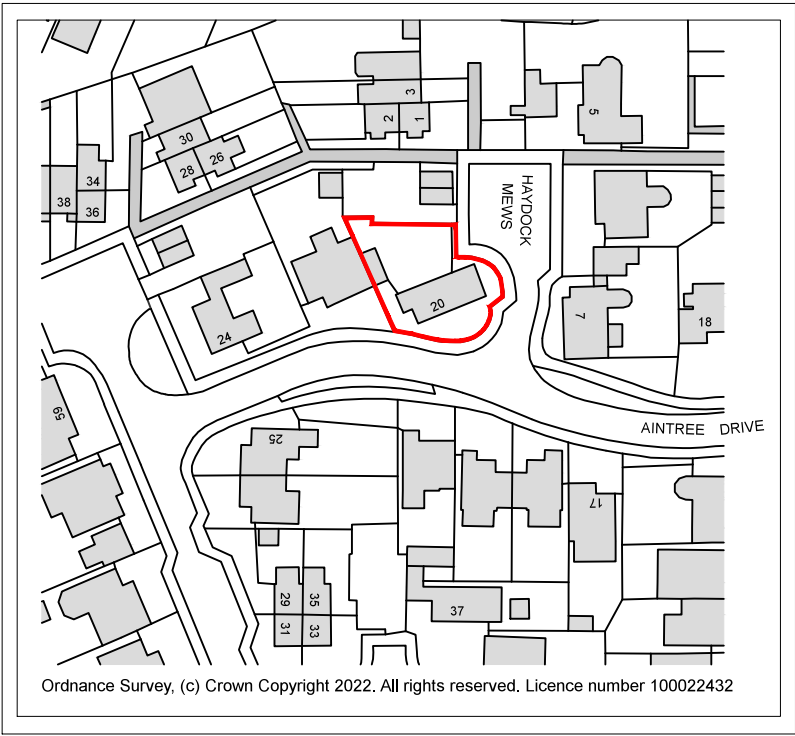


Ordnance Survey, (c) Crown Copyright 2022. All rights reserved. Licence number 100022432


LOCATION PLAN
SCALE 1:1250

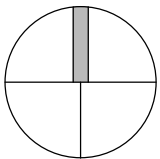

NORTH

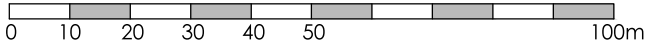


BLOCK PLAN
SCALE 1:200

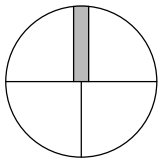

NORTH

1:200

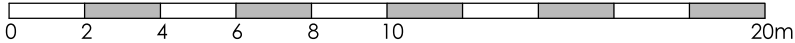

Project	REAR EXTENSION 20 AINTREE DRIVE WATERLOOVILLE PO7 8NG					Drawing	BLOCK AND LOCATION PLAN			
						Job-Dwg Number	22015-PL-001		Rev.	-
Client	MR ANDERSON					JP JAMES POTTER ASSOCIATES www.RHa.design RHA - PORTSMOUTH 117 Highland Road, Southsea, Portsmouth, PO4 9DD t. +44(0)2394 002 897				
Status	INFORMATION									
Scale	1:200/1:1250		Sheet Size A3							
Author	JP	Checked	RH	Date	08/03/2022					