




NATIONAL
MAP CENTRE

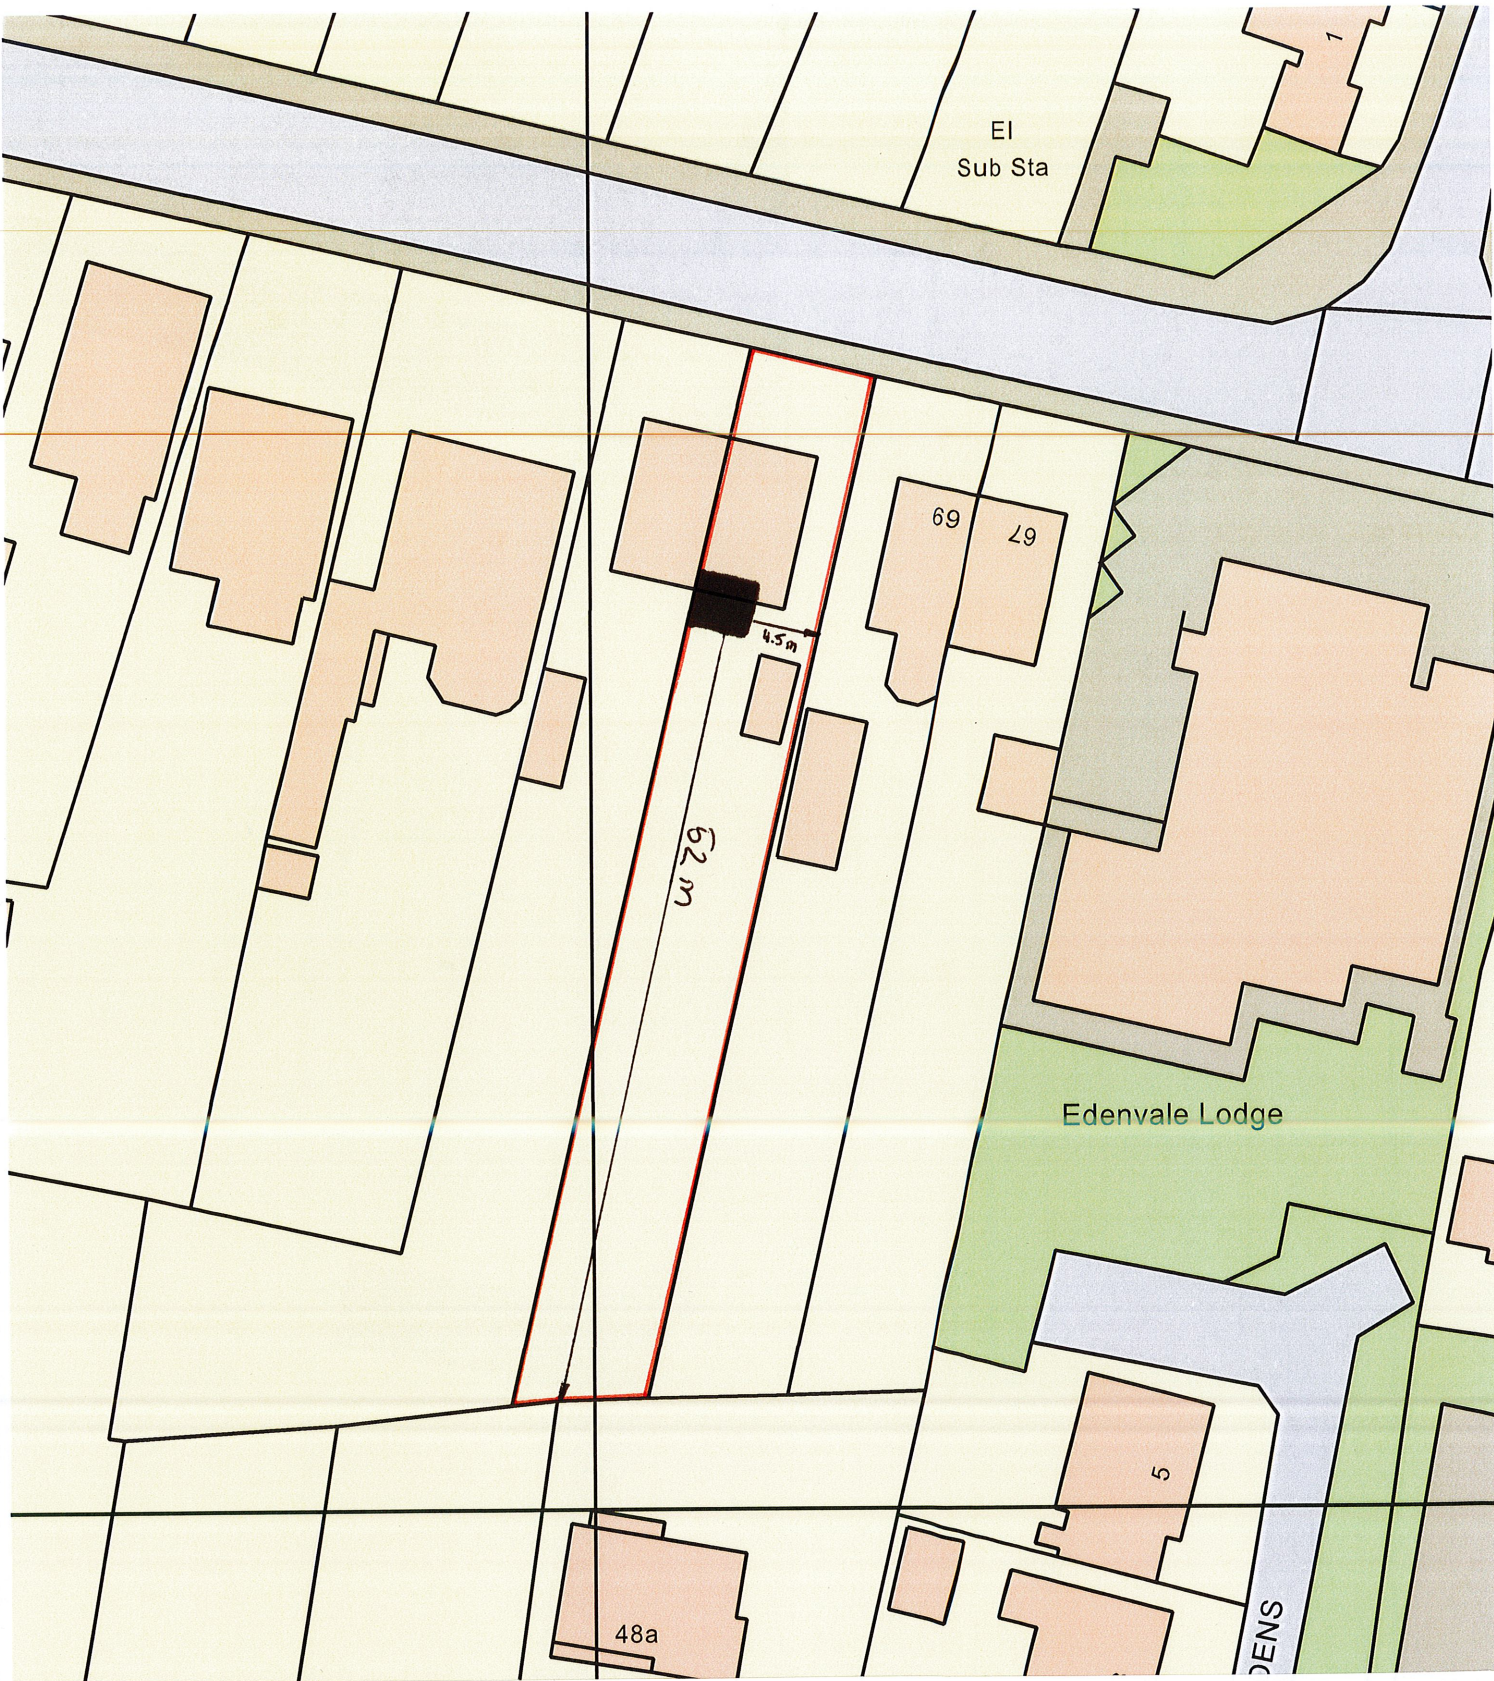

Os Licence number 100046950
Our Reference 400 09838

BLOCK PLAN

PVCu
Orangery

SCALE 1:500



Site Address
71 Silvester Road
Hampshire
PO8 8TR