




COLOUR REFERENCING (MCD'S EUROPEAN STANDARD)	
	New construction
	Item(s) retained in existing location
	New item(s)
	Relocated item(s)
	Merchandising items
	Optional/future item(s)

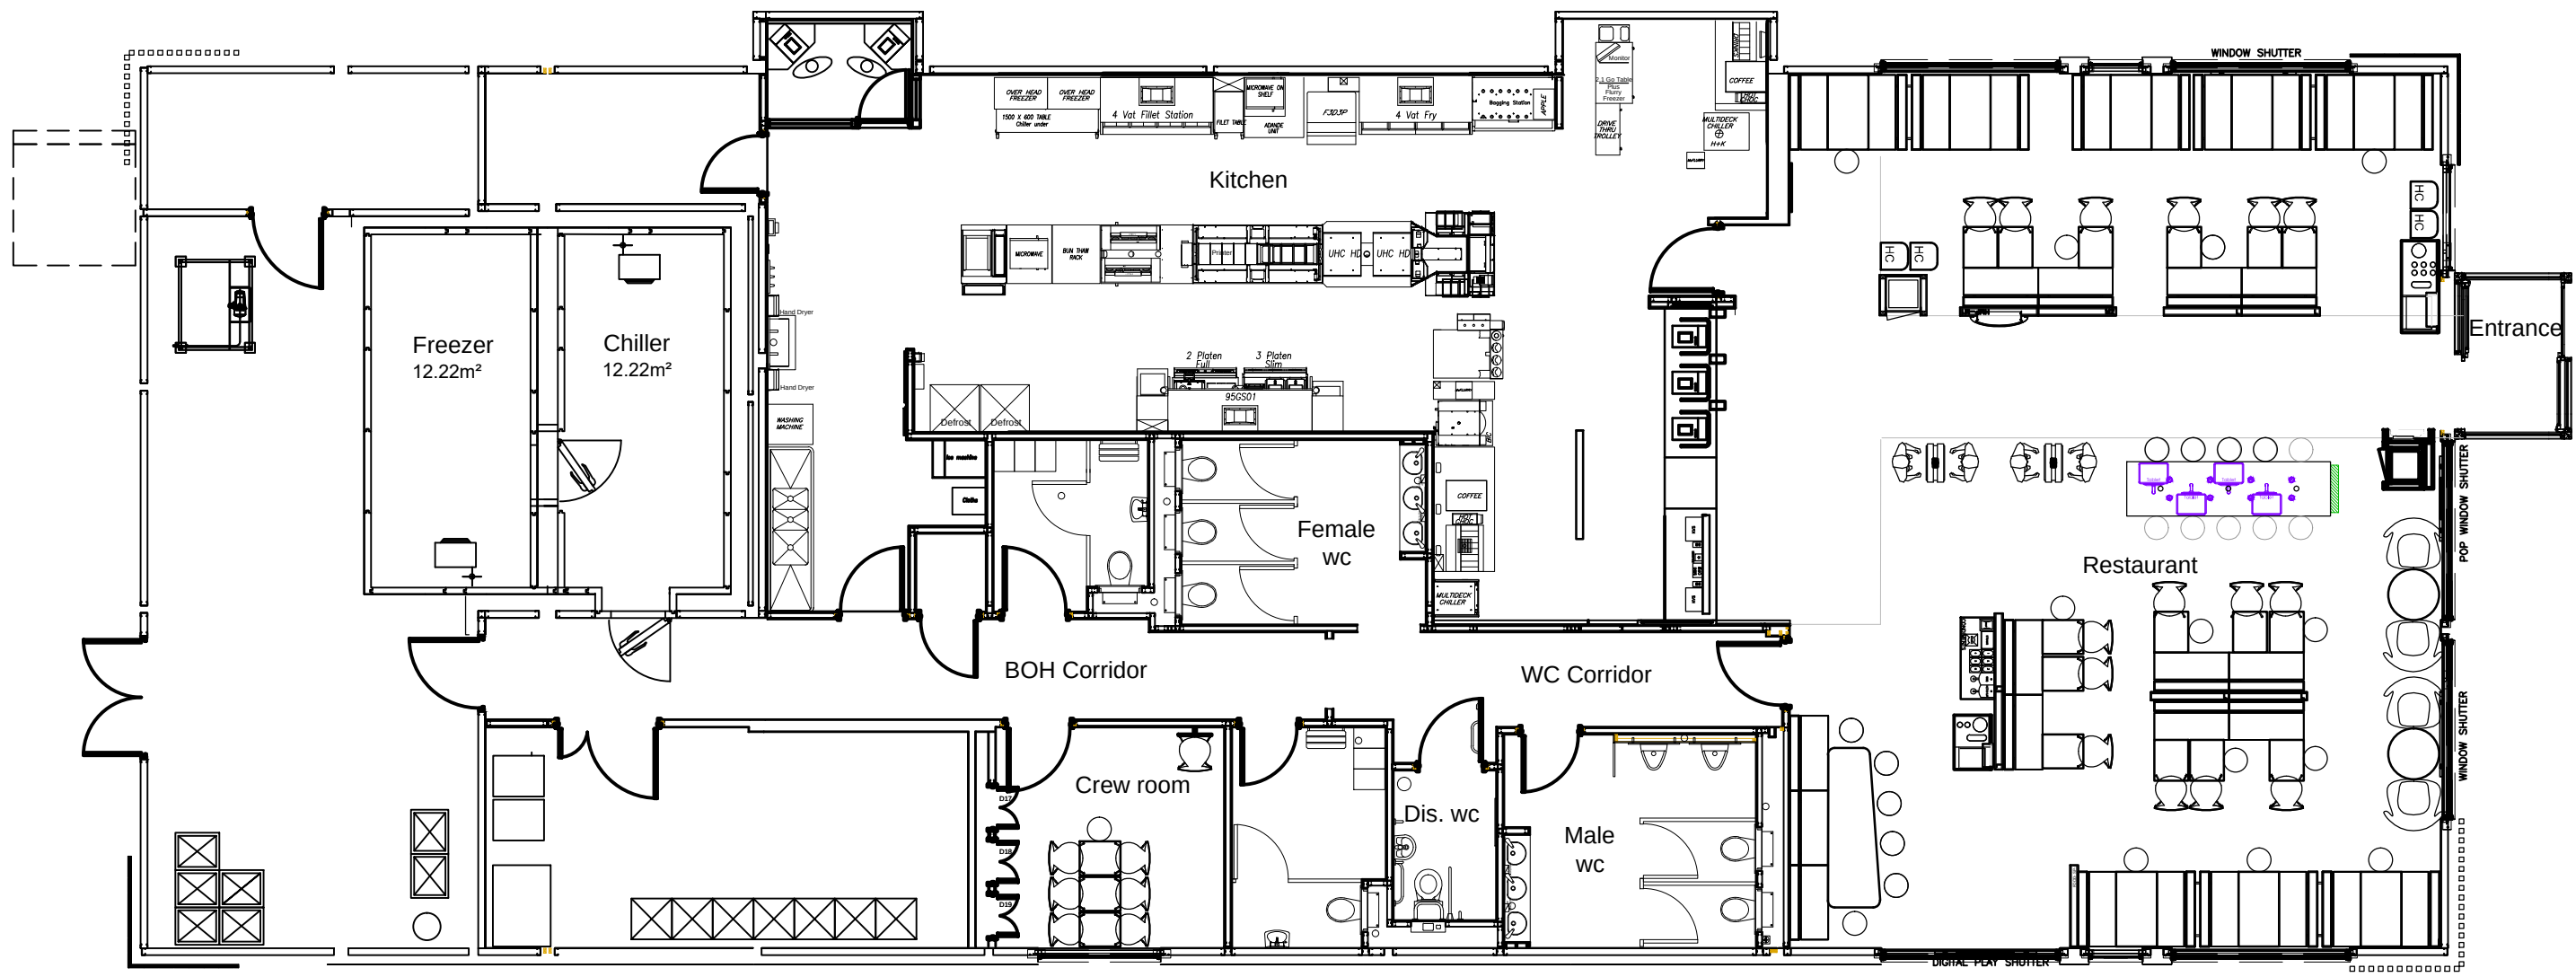

Existing Internal Layout
Scale 1:100

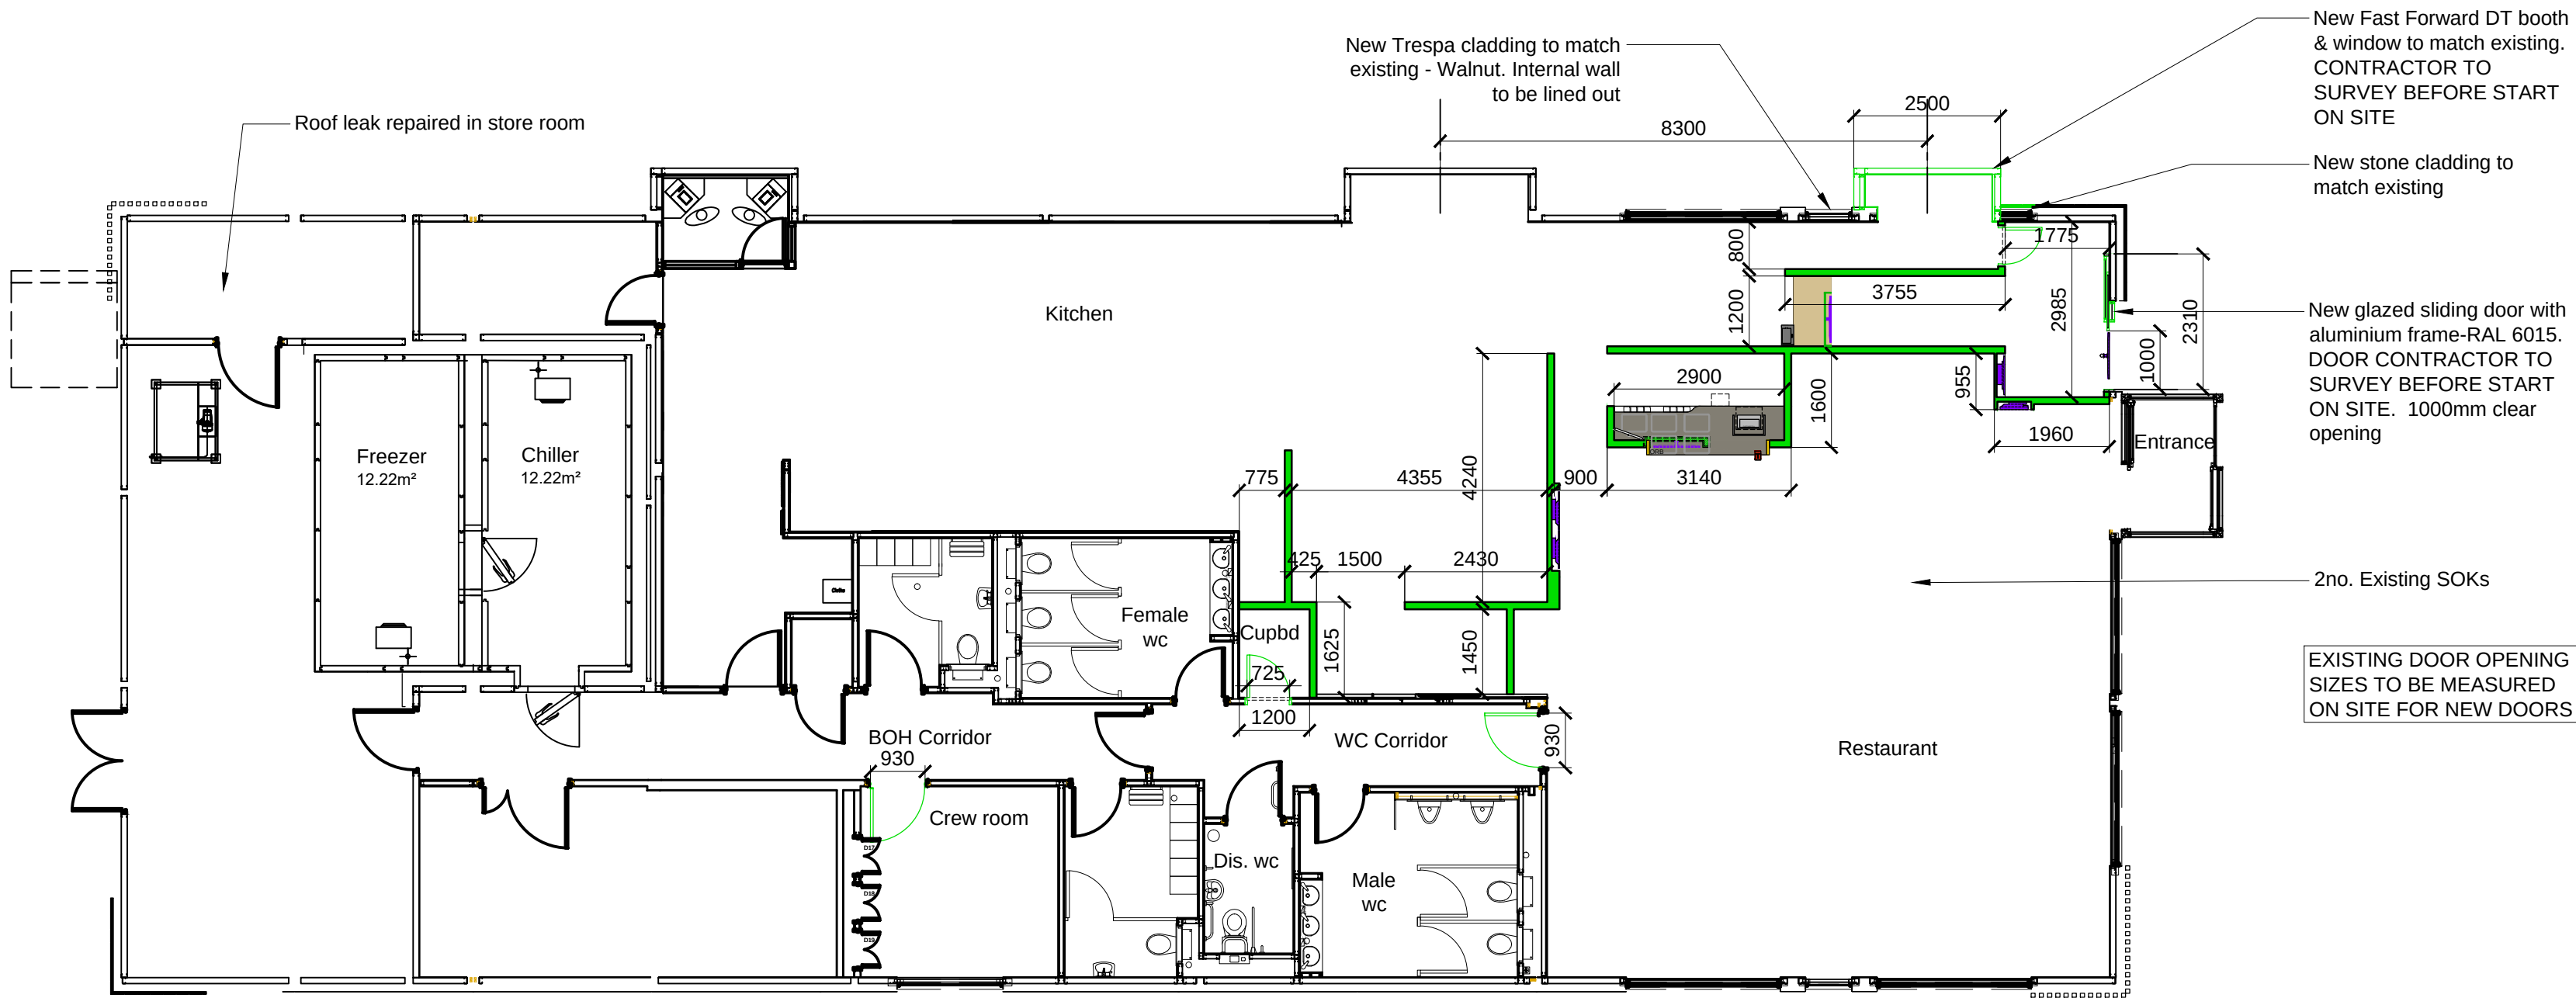

Proposed Internal Layout
Scale 1:100

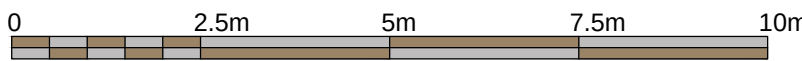

C	27-05-22	Updated following Stage 1 meeting	CB	PF
B	13-05-22	Updates to Fast Forward booth	CB	PF
A	14-04-22	Final Issue	CB	PF
REV	DATE	DRAWING REVISIONS	BY	CHECKED

This drawing has been reviewed and signed off by McDonald's Restaurants Ltd any errors, changes or discrepancies should be reported to the McDonald's project manager and designers prior to commencing work on site.
Name (PM):
Signature:
Date:

GENERAL NOTES:
All works are to be undertaken in accordance with the Building Regulations and the latest British Standards.
All proprietary materials and products are to be used strictly in accordance with the manufacturers recommendations.
All dimensions to be checked on site prior to construction.

PROPOSED DEVELOPMENT AT Larchwood Avenue Havant PO9 3QW		STORE NO: 1410
ON BEHALF OF: McDonald's Restaurants Ltd		
DRAWING TITLE: Existing & Proposed General Arrangement Plan		
DRAWN BY: CB	CHECKED BY: PF	DRAWING NO: P21-50-1410-06
PROJECT NO: 1:100@A1	DATE: 14-04-22	REV NO: C



C7 Architects Ltd
PMA House
Riveway Industrial Estate,
Peasmarsh, Surrey
GU3 1LZ

