


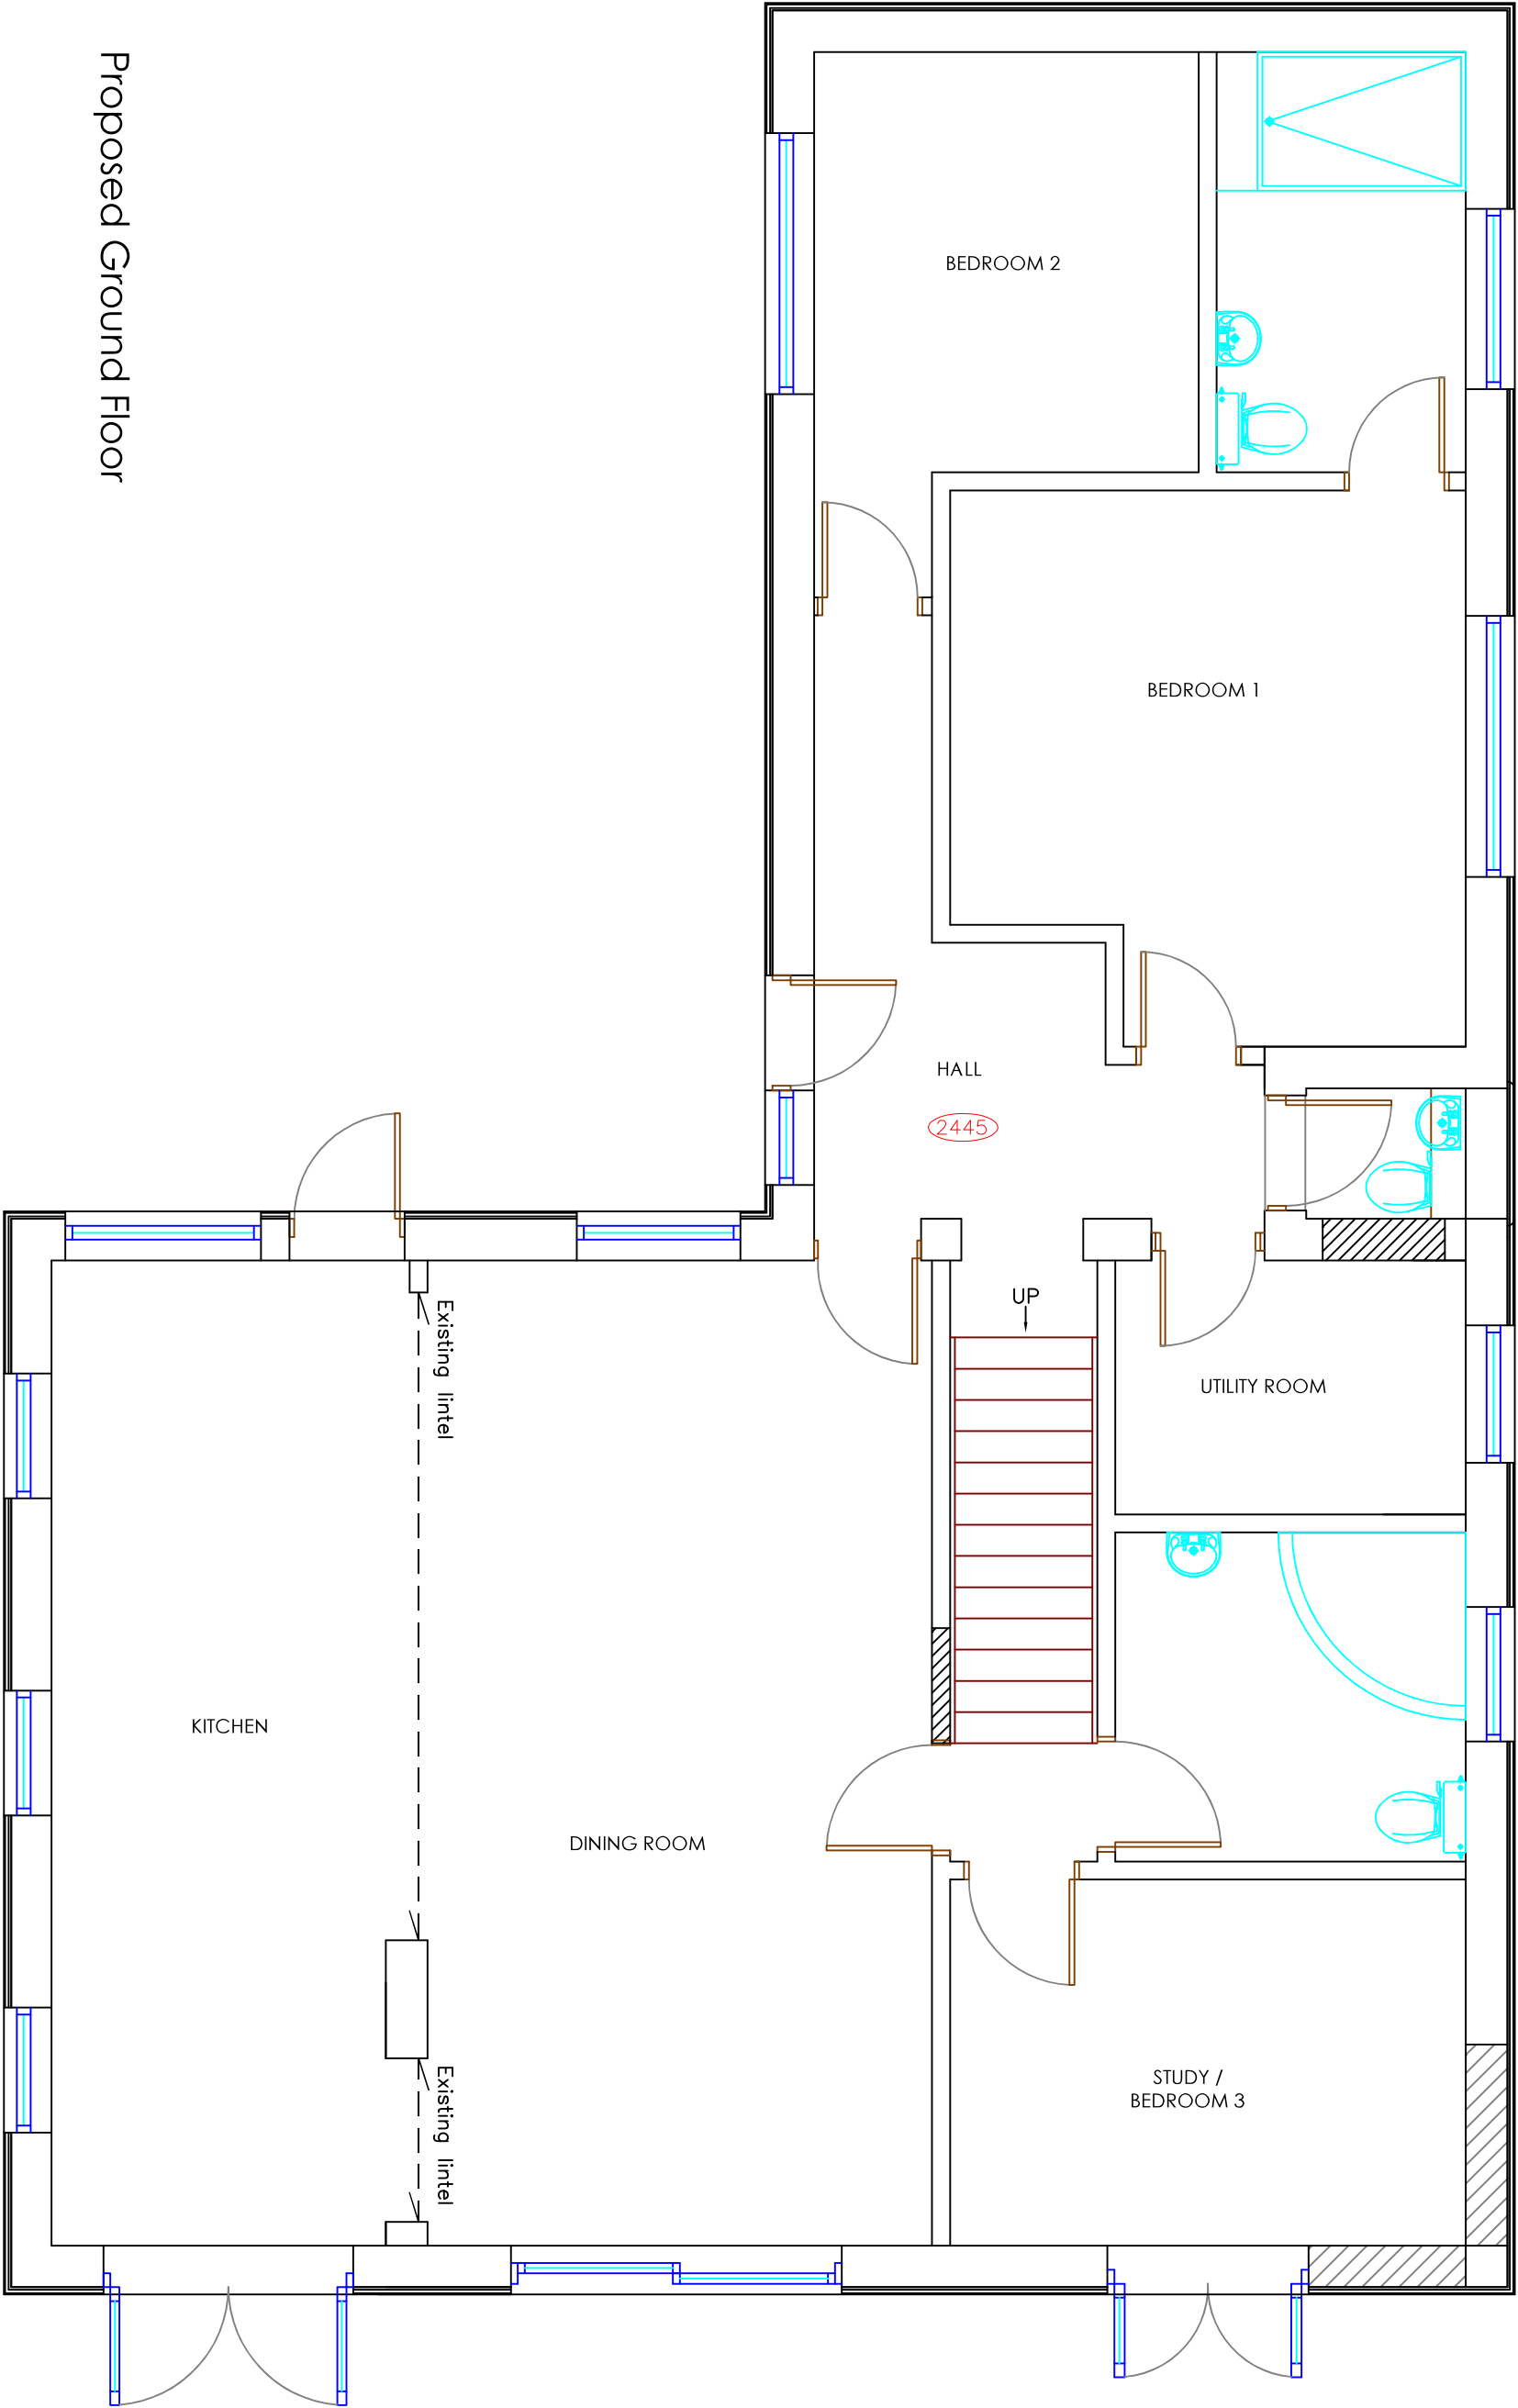

Proposed Ground Floor

REV	DESCRIPTION	DRAWN	DATE
-	Initial design	GBS	09.08.22
A	Window changed to French doors, glazed gable end and high level windows to kitchen	GBS	02.09.22

012345

Scale Bar

Drawing Ref

HADLEY3 07

Scale of A1

1:25

Date

09 AUG 2022

Drawn by

GBS

Address

48 Bembridge Drive

Hayling Island

Hampshire

PO11 9LU

CAD - ARCHITECTURE - DESIGN

6 Shillingdean Waterlooville

Hampshire PO7 5RW

Tel 023 9225 8315

www.gbssimoges.co.uk

Copyright is reserved by GBS Designs and is issued on the condition that it is not copied or disclosed by or to any unauthorised persons without prior consent in writing from GBS Designs.

All dimensions to be checked on site

All structural elements to be specified by a suitably qualified structural engineer.