



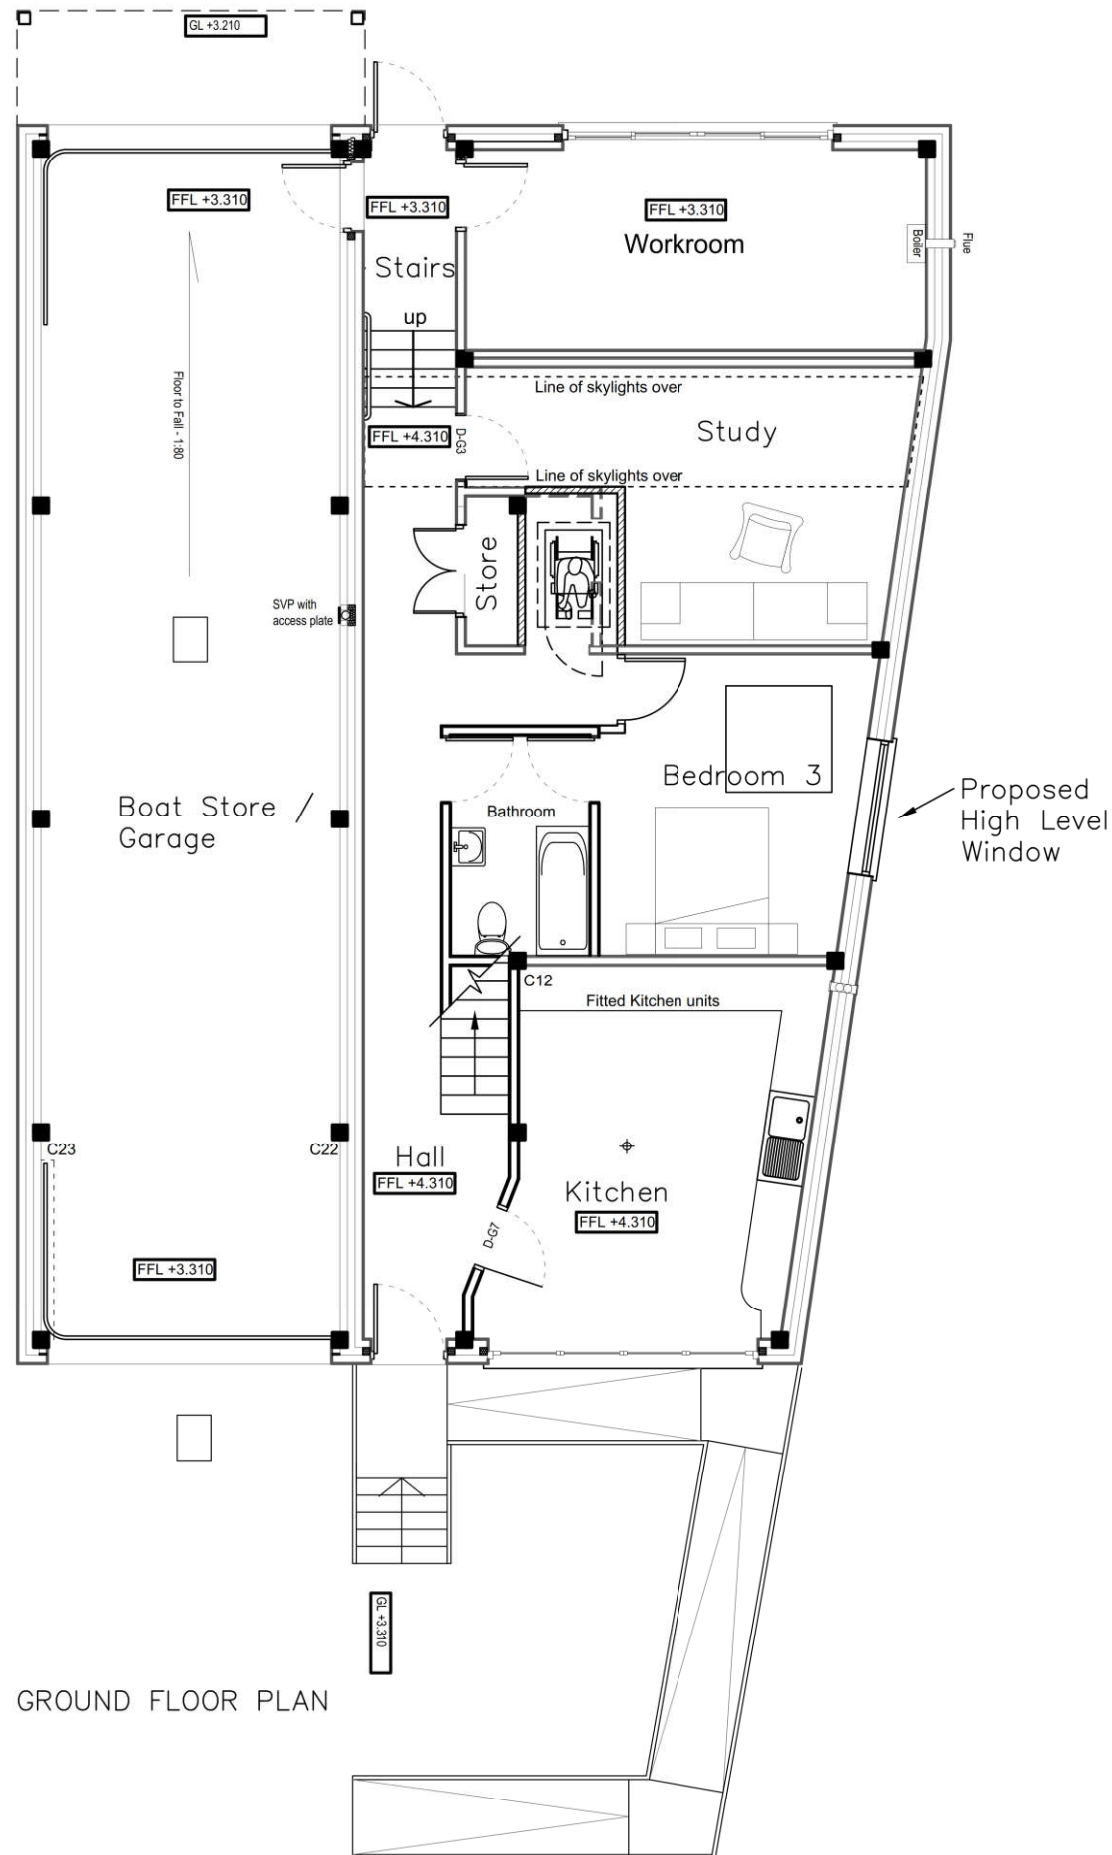

GROUND FLOOR PLAN

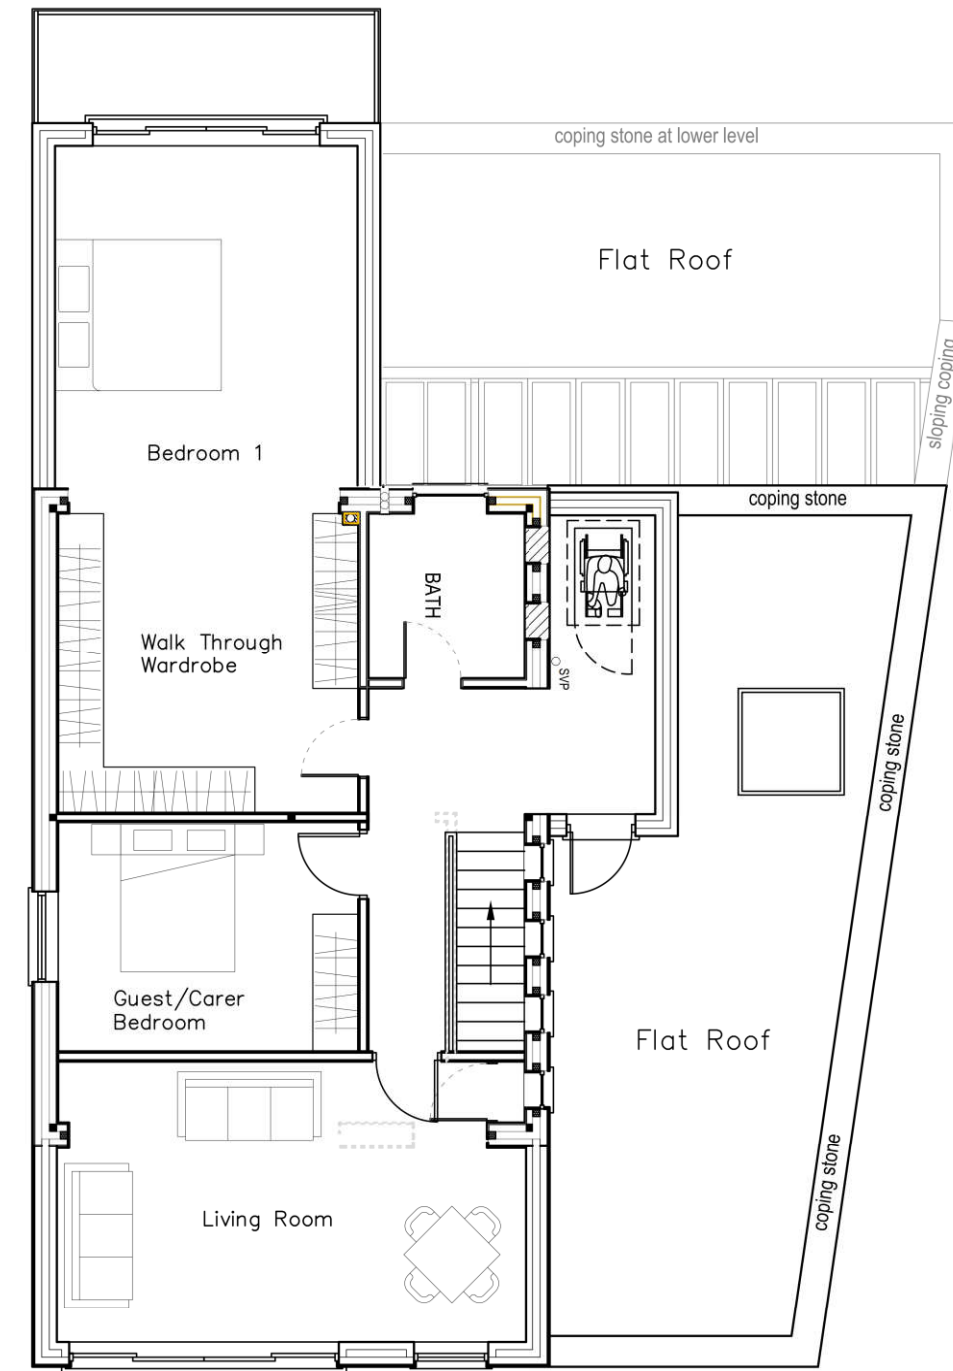

FIRST FLOOR PLAN

Existing Floor Plans	
Spindrifft, Ferry Road, Hayling Island, PO11 0DG	Revisions a) b) c) d)
	Scale A1=1:25, A3=1:50 Drawn PWP/SAR Date 12/05/2022
18105-210⁰	

CAD
 Critchley Architecture And Design Ltd.
 Contact: 02392 474 919 | info@caadonline
 The Old Brewery, 15E South Street, Havant, PO9 1BU