


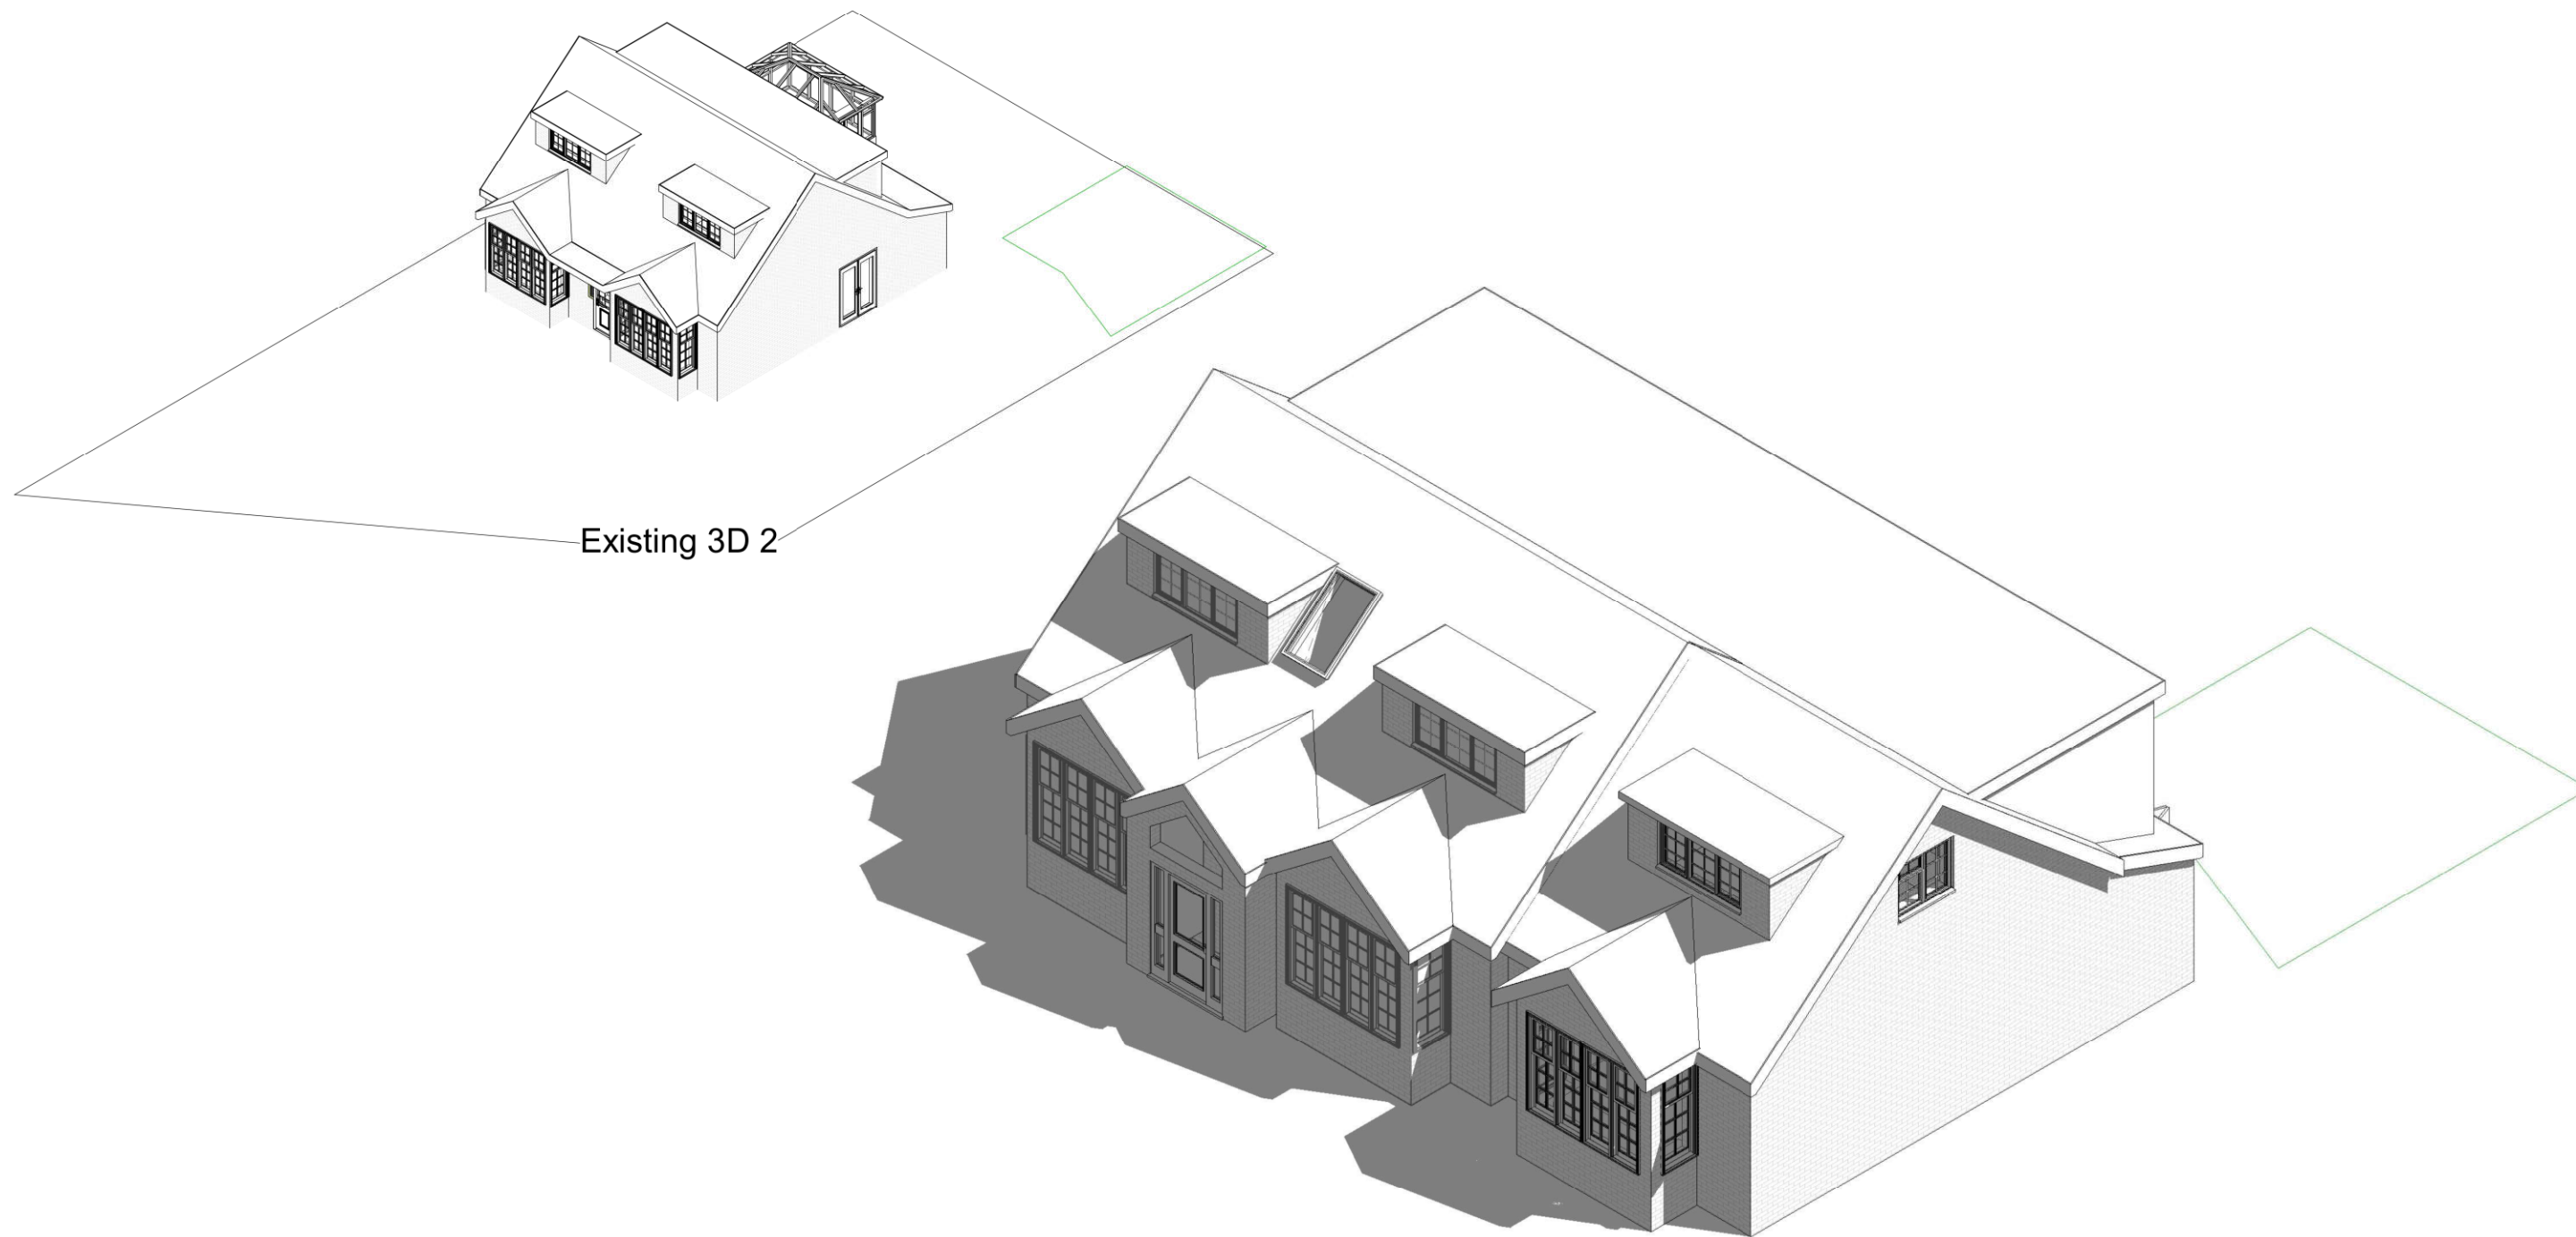

Existing 3D 2

Proposed 3D 2

1:500		50
1:200		20
1:100		10
1:50		5

PROJECT

82 Lovedean Lane PO8 9SS

SHEET

3D 2

CLIENT

Duff

Date

Issue Date

Scale (@ A3)

Drawn by

SW

DRAWING NUMBER

REV

Checked by

SR

P 7