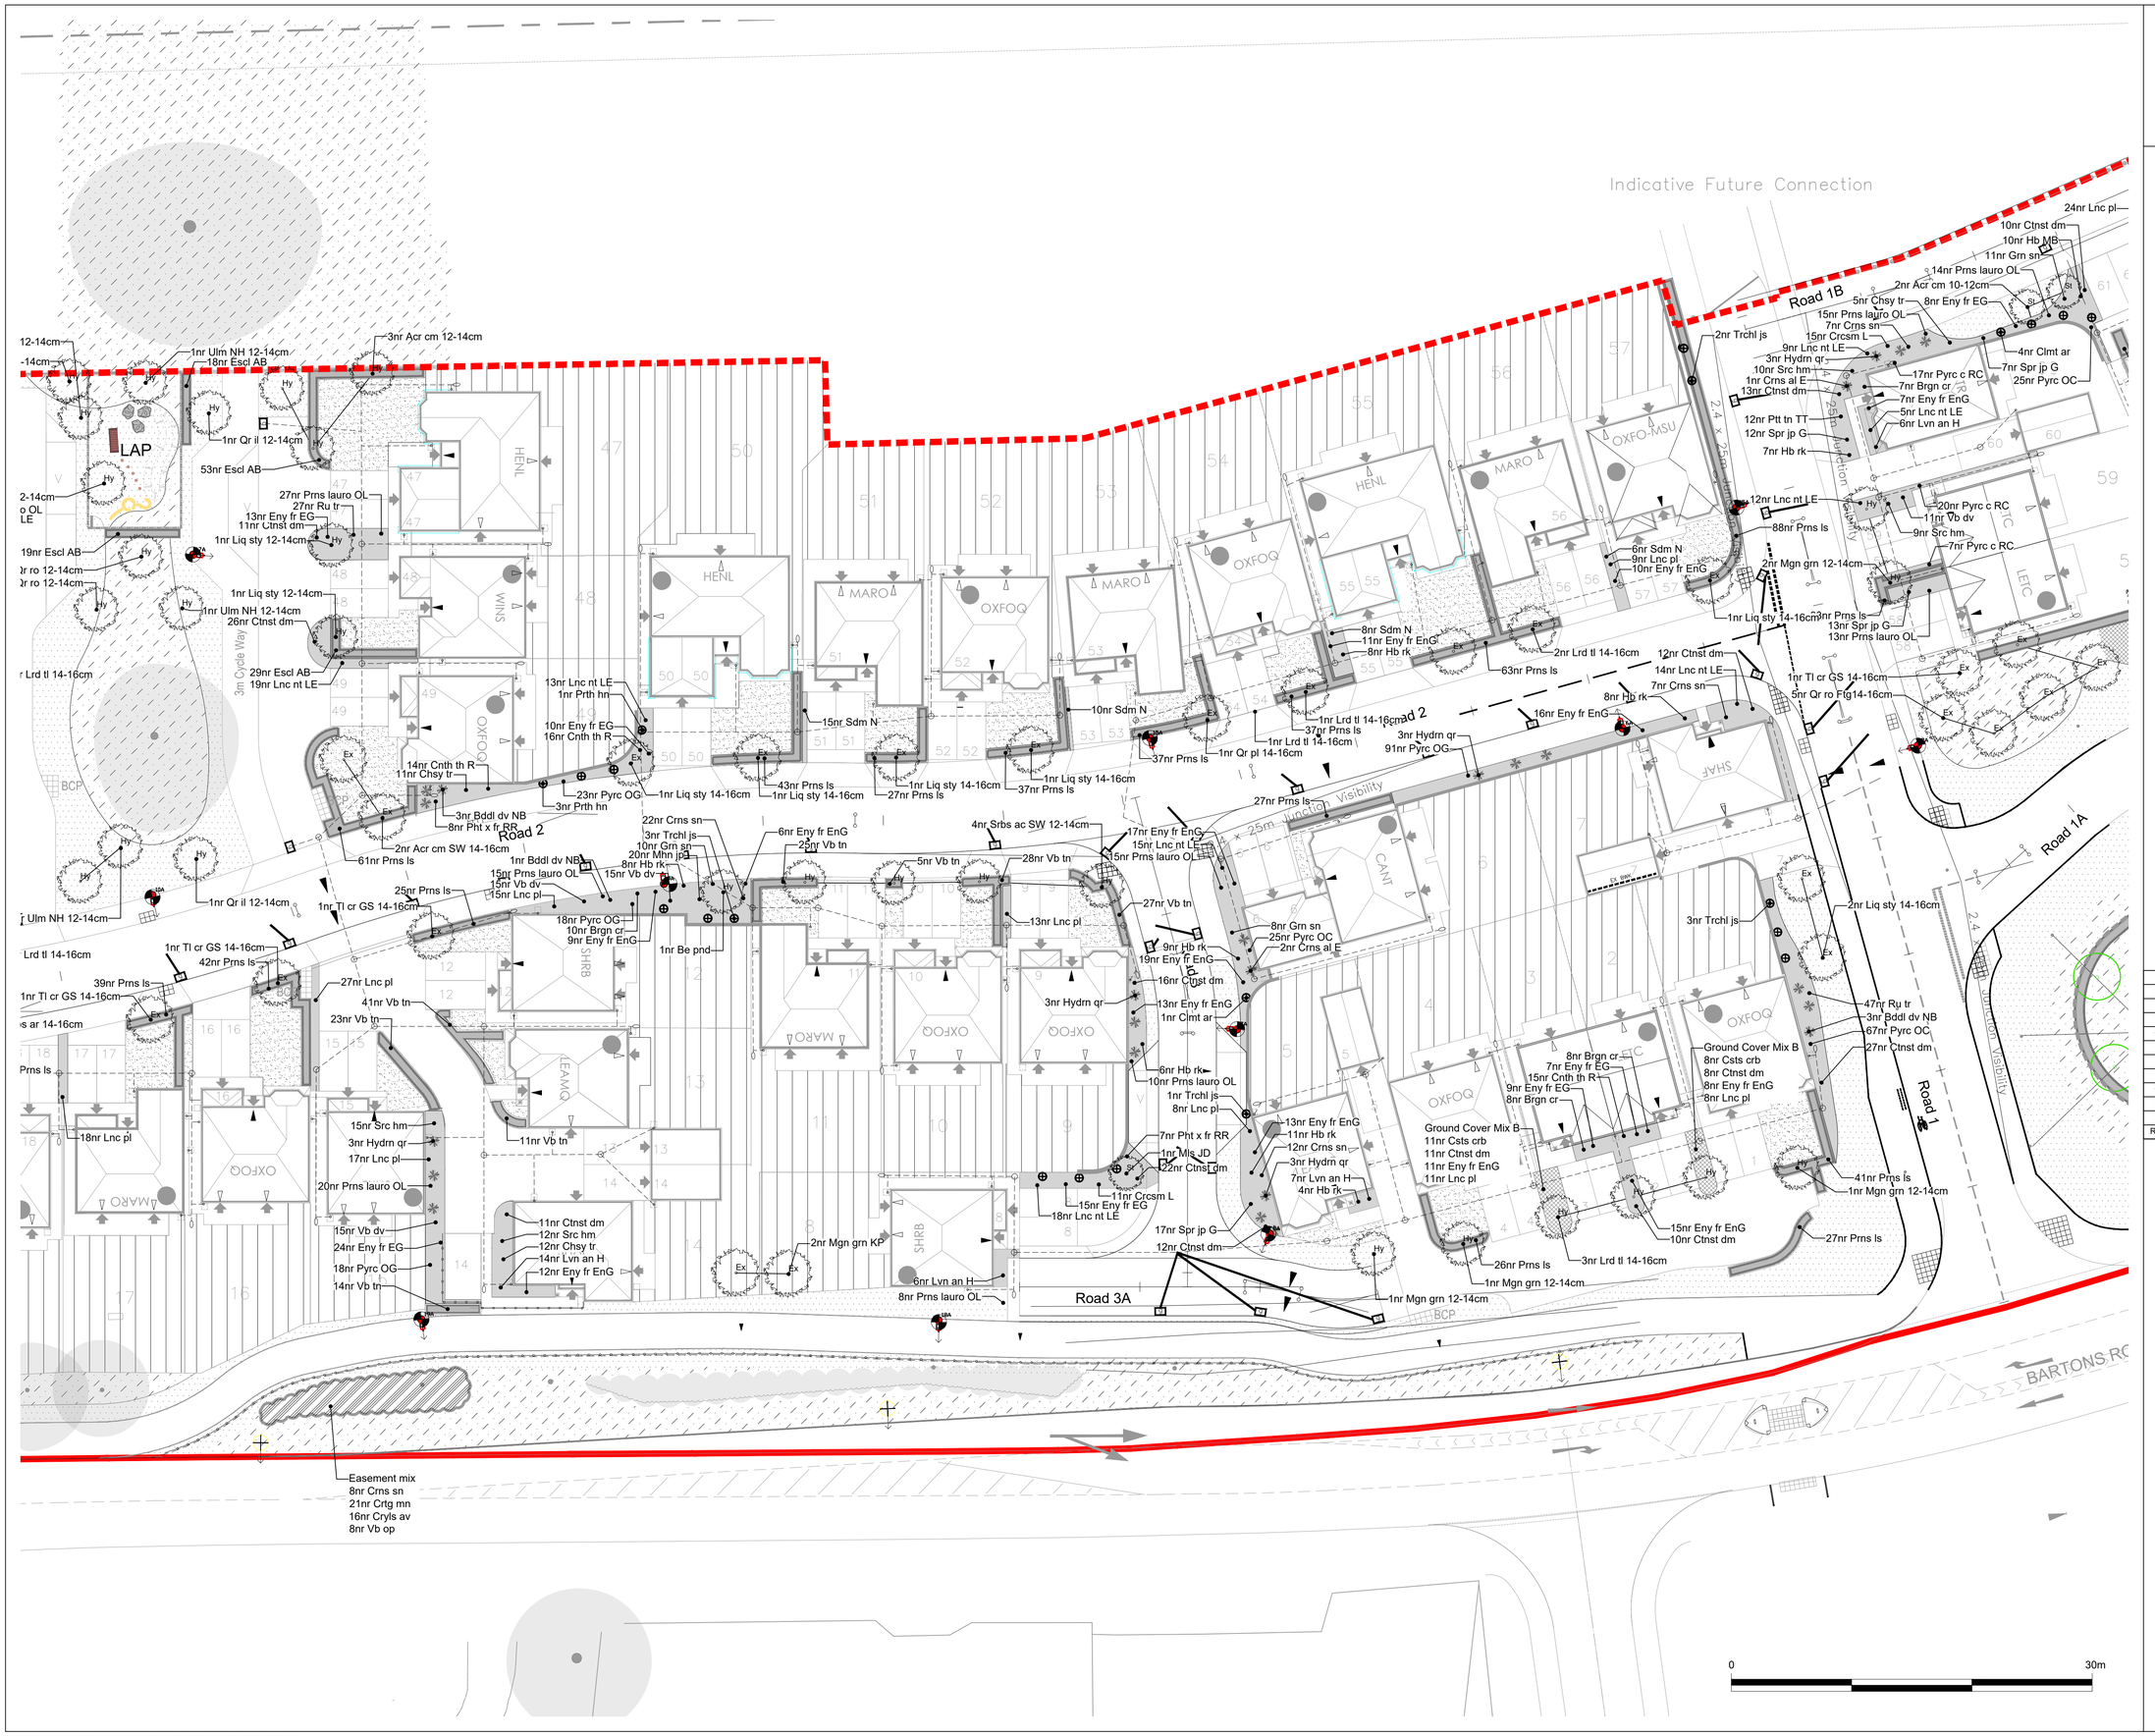

© 2021 RPS Group

Notes

1. This drawing has been prepared in accordance with the scope of RPS's appointment with its client and is subject to the terms and conditions of that appointment. RPS accepts no liability for any use of this document other than by its client and only for the purposes for which it was prepared and provided.
2. If received electronically it is the recipients responsibility to print to correct scale. Only written dimensions should be used.
3. Where applicable Ordnance Survey (c) Crown Copyright 2021
   All rights reserved. Licence number 0100031673

KEY

- APPROVED OUTLINE PLANNING BOUNDARY
- RETAINED TREES/VEGETATION

SOFT LANDSCAPE

Proposed elements

- SEMI-MATURE TREE (20-25 / 25-30cm girth)
- EXTRA HEAVY STANDARD TREE (14-16 / 16-18 / 18-20cm girth)
- HEAVY STANDARD TREE (12-14cm girth)
- STANDARD TREE (8-10cm girth)
- MULTI-STEMMED TREE (3.0 - 3.5m high)
- ORNAMENTAL AMENITY SHRUB PLANTING
- NATURALISTIC GROUNDCOVER PLANTING
- BUFFER MIX PLANTING
- NATIVE SPECIES MIX PLANTING - Southern Water approved species maintained at 2m high
- ORNAMENTAL HEDGE
- MOWN AMENITY GRASS
- PRIVATE LAWN
- REAR GARDEN AREAS
- WET MEADOW
- GENERAL MEADOW AREA
- MARGINAL PLANTING
- CLIMBING SHRUB
- SPECIMEN SHRUB In shrub border or gravel area

N

Rev	Description	By	CB	Date
L	Revised to drawing 6383-MJA-SW-XX-DR-C-800	JMB	MW	31/08/22
K	Easement planting adjusted. Trees added to plot 8 &14	SH	MW	04/05/22
J	Revised to REDR200818 SL02 E3 layout	SH	MW	25/04/22
H	Revised to REDR200818 SL02 E layout	MW	DC	14/03/22
G	Revised to REDR200818 SL02 C layout	MW	SH	11/02/22
F	Client Comments	SH	MW	18/11/21
E	Updated to latest layout	SH	MW	12/11/21
D	Minor amends	JMB	MW	07/07/21
C	Entrance area changes	SH	MW	15/06/21
B	Entrance area changes	MW	DC	24/05/21
A	Bartons Rd Entrance and Kerb radius change	MW	MW	13/05/21

MAKING COMPLEX EASY

Lakesbury House, Hiltingbury Road, Chandlers Ford, Hampshire SO53 5SS

T: 02380 810 440 E: rpsso@rpsgroup.com

Client: Redrow Homes

Project: Land at Camp Field
Bartons Road
Southleigh

Title: Softworks Proposals
Sheet 2 of 3

Status	Drawn By	PM/Checked by
DRAFT	SH	MW

Job Ref	Scale @ A1	Date Created
JSL3850	1:250	April 2021

RPS Drawing / Figure Number	Rev
502	L

rpsgroup.com

P:\3800 Series\JSL3850 - Camp Field\Tech\ACAD\Current\JSL3850_500M.dwg