


All feasibility studies are subject to full site survey.  
All dimensions are to be checked on site. Do not scale.  
Any discrepancies, errors or omissions to be reported to the Architect.

## WATERLOOVILLE

Area of proposed works - 114 sq m  
( proposed Hand Car Wash )  
Extent of Sainsbury's demise

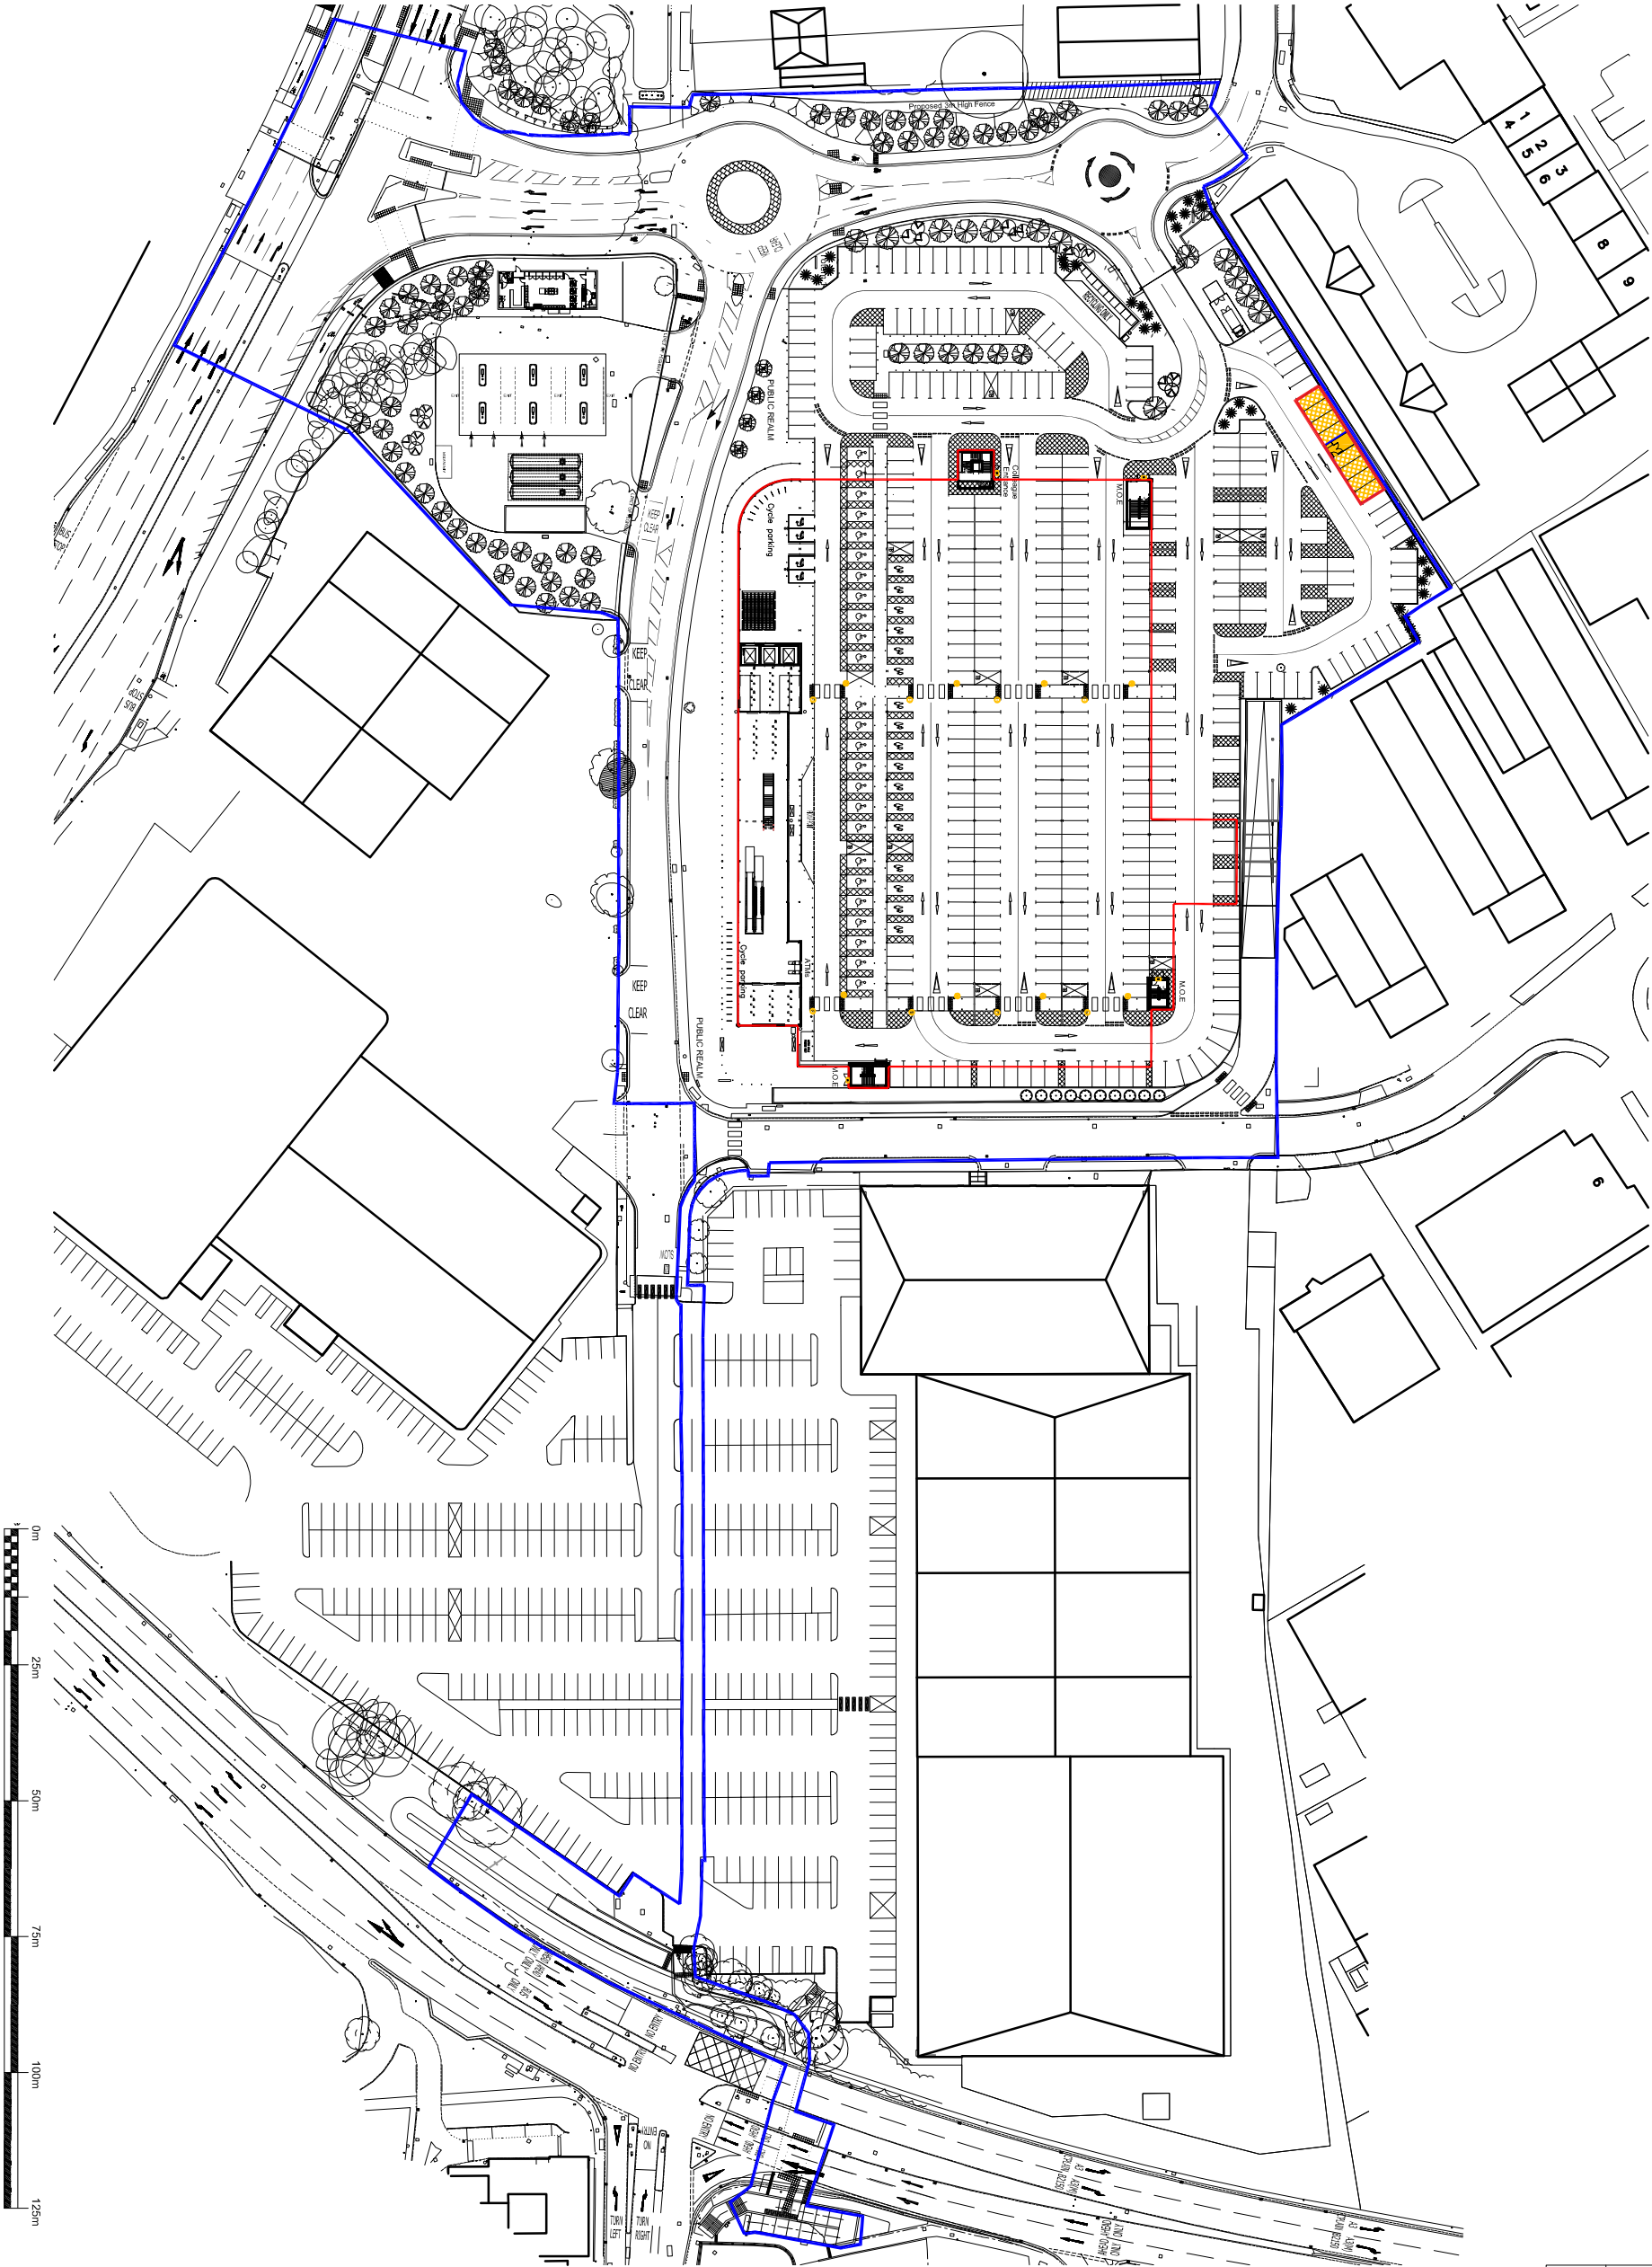

CLIENT

Sainsbury's

### GENERAL NOTES

All drawings are subject to full site survey. All dimensions are to be checked on site.

### SCALE

NORTH

### REV. DESCRIPTION

### DATE INITIALS

### ISSUE

PLANNING



PROJECT  
Sainsbury's  
Hambleton Road,  
WATERLOOVILLE,  
PO7 7UL

### DRAWING

Site Location Plan

|       |           |         |    |
|-------|-----------|---------|----|
| DATE  | Sept 2015 | DRAWN   | EM |
| SCALE | 1:1250@A3 | CHECKED |    |

CHQ.15.11604-PL01