


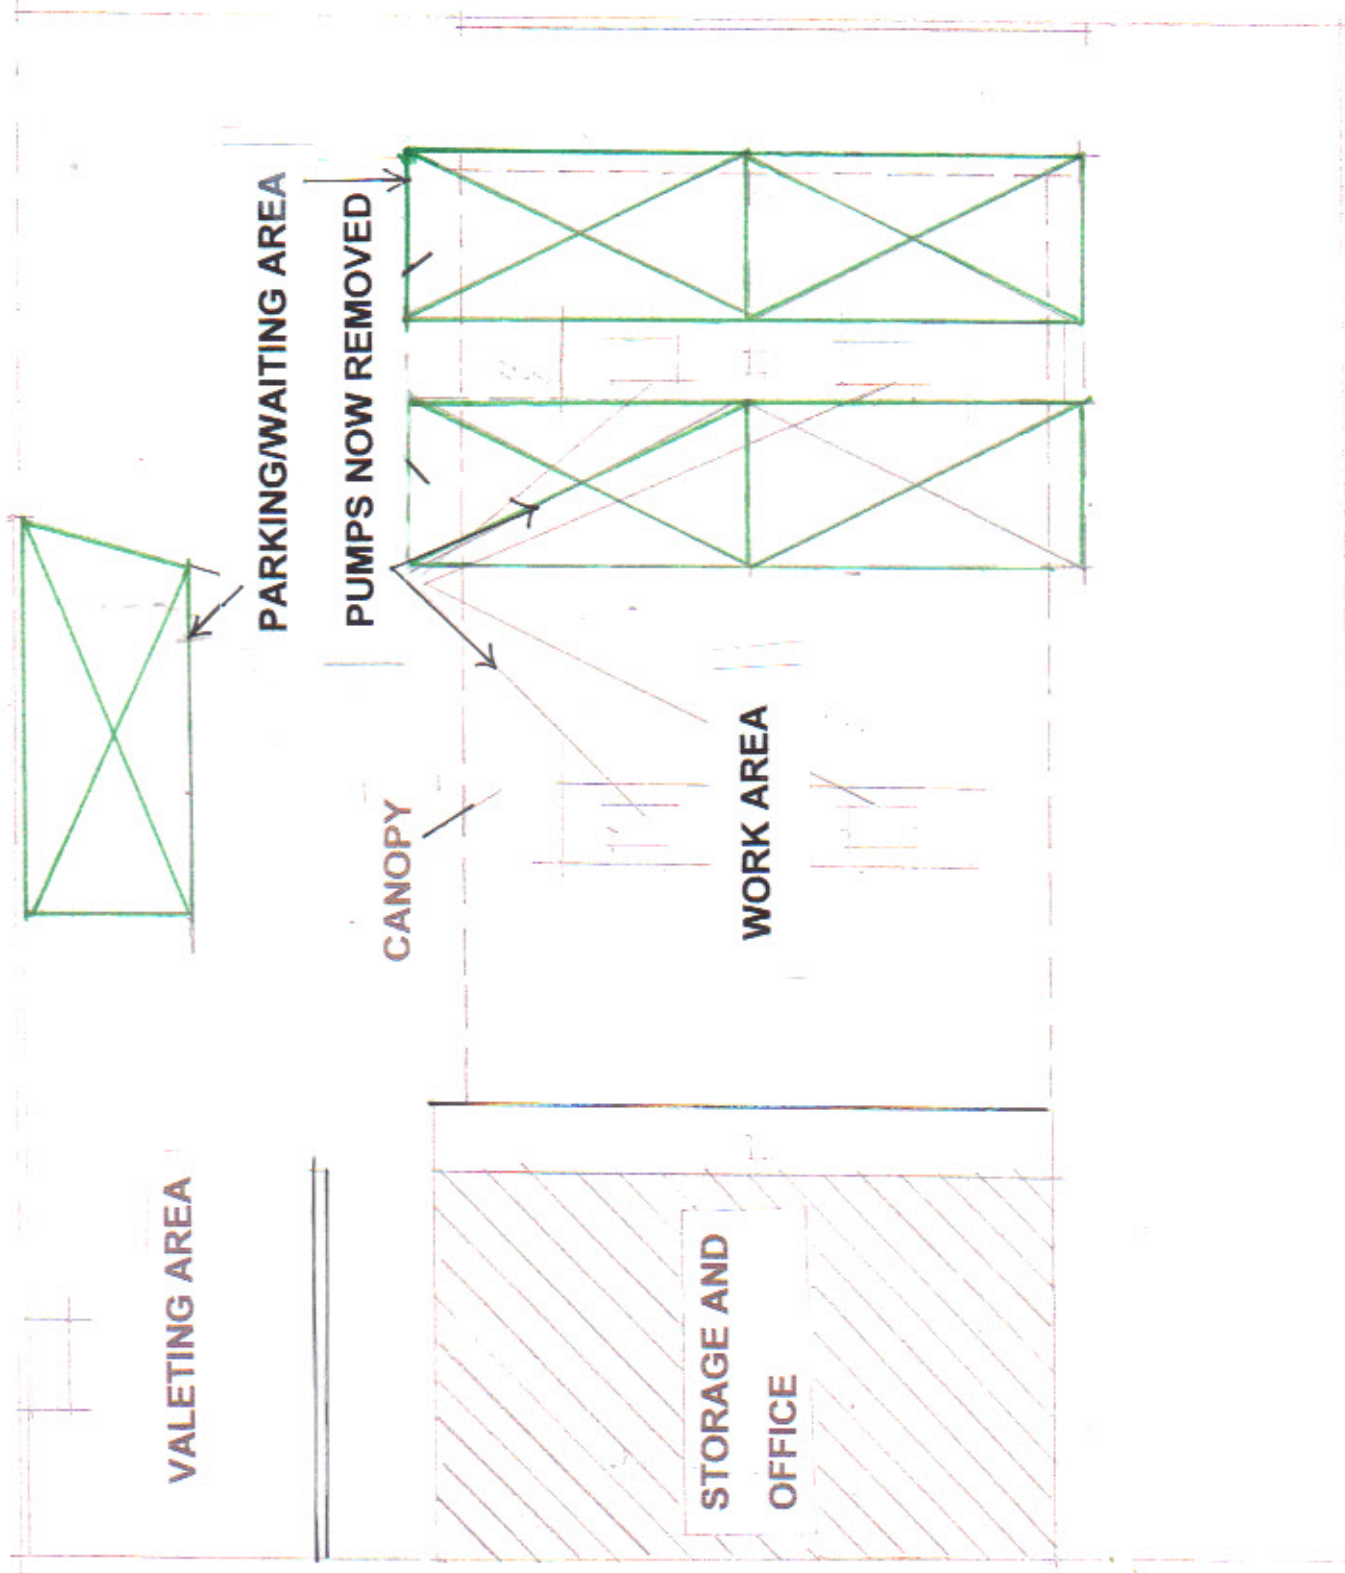

PRG:04A

PORTSDOWN FILLING STATION, 19 LONDON ROAD, WIDLEY, PO7 5AS

PROPOSED

SCALE 1:100