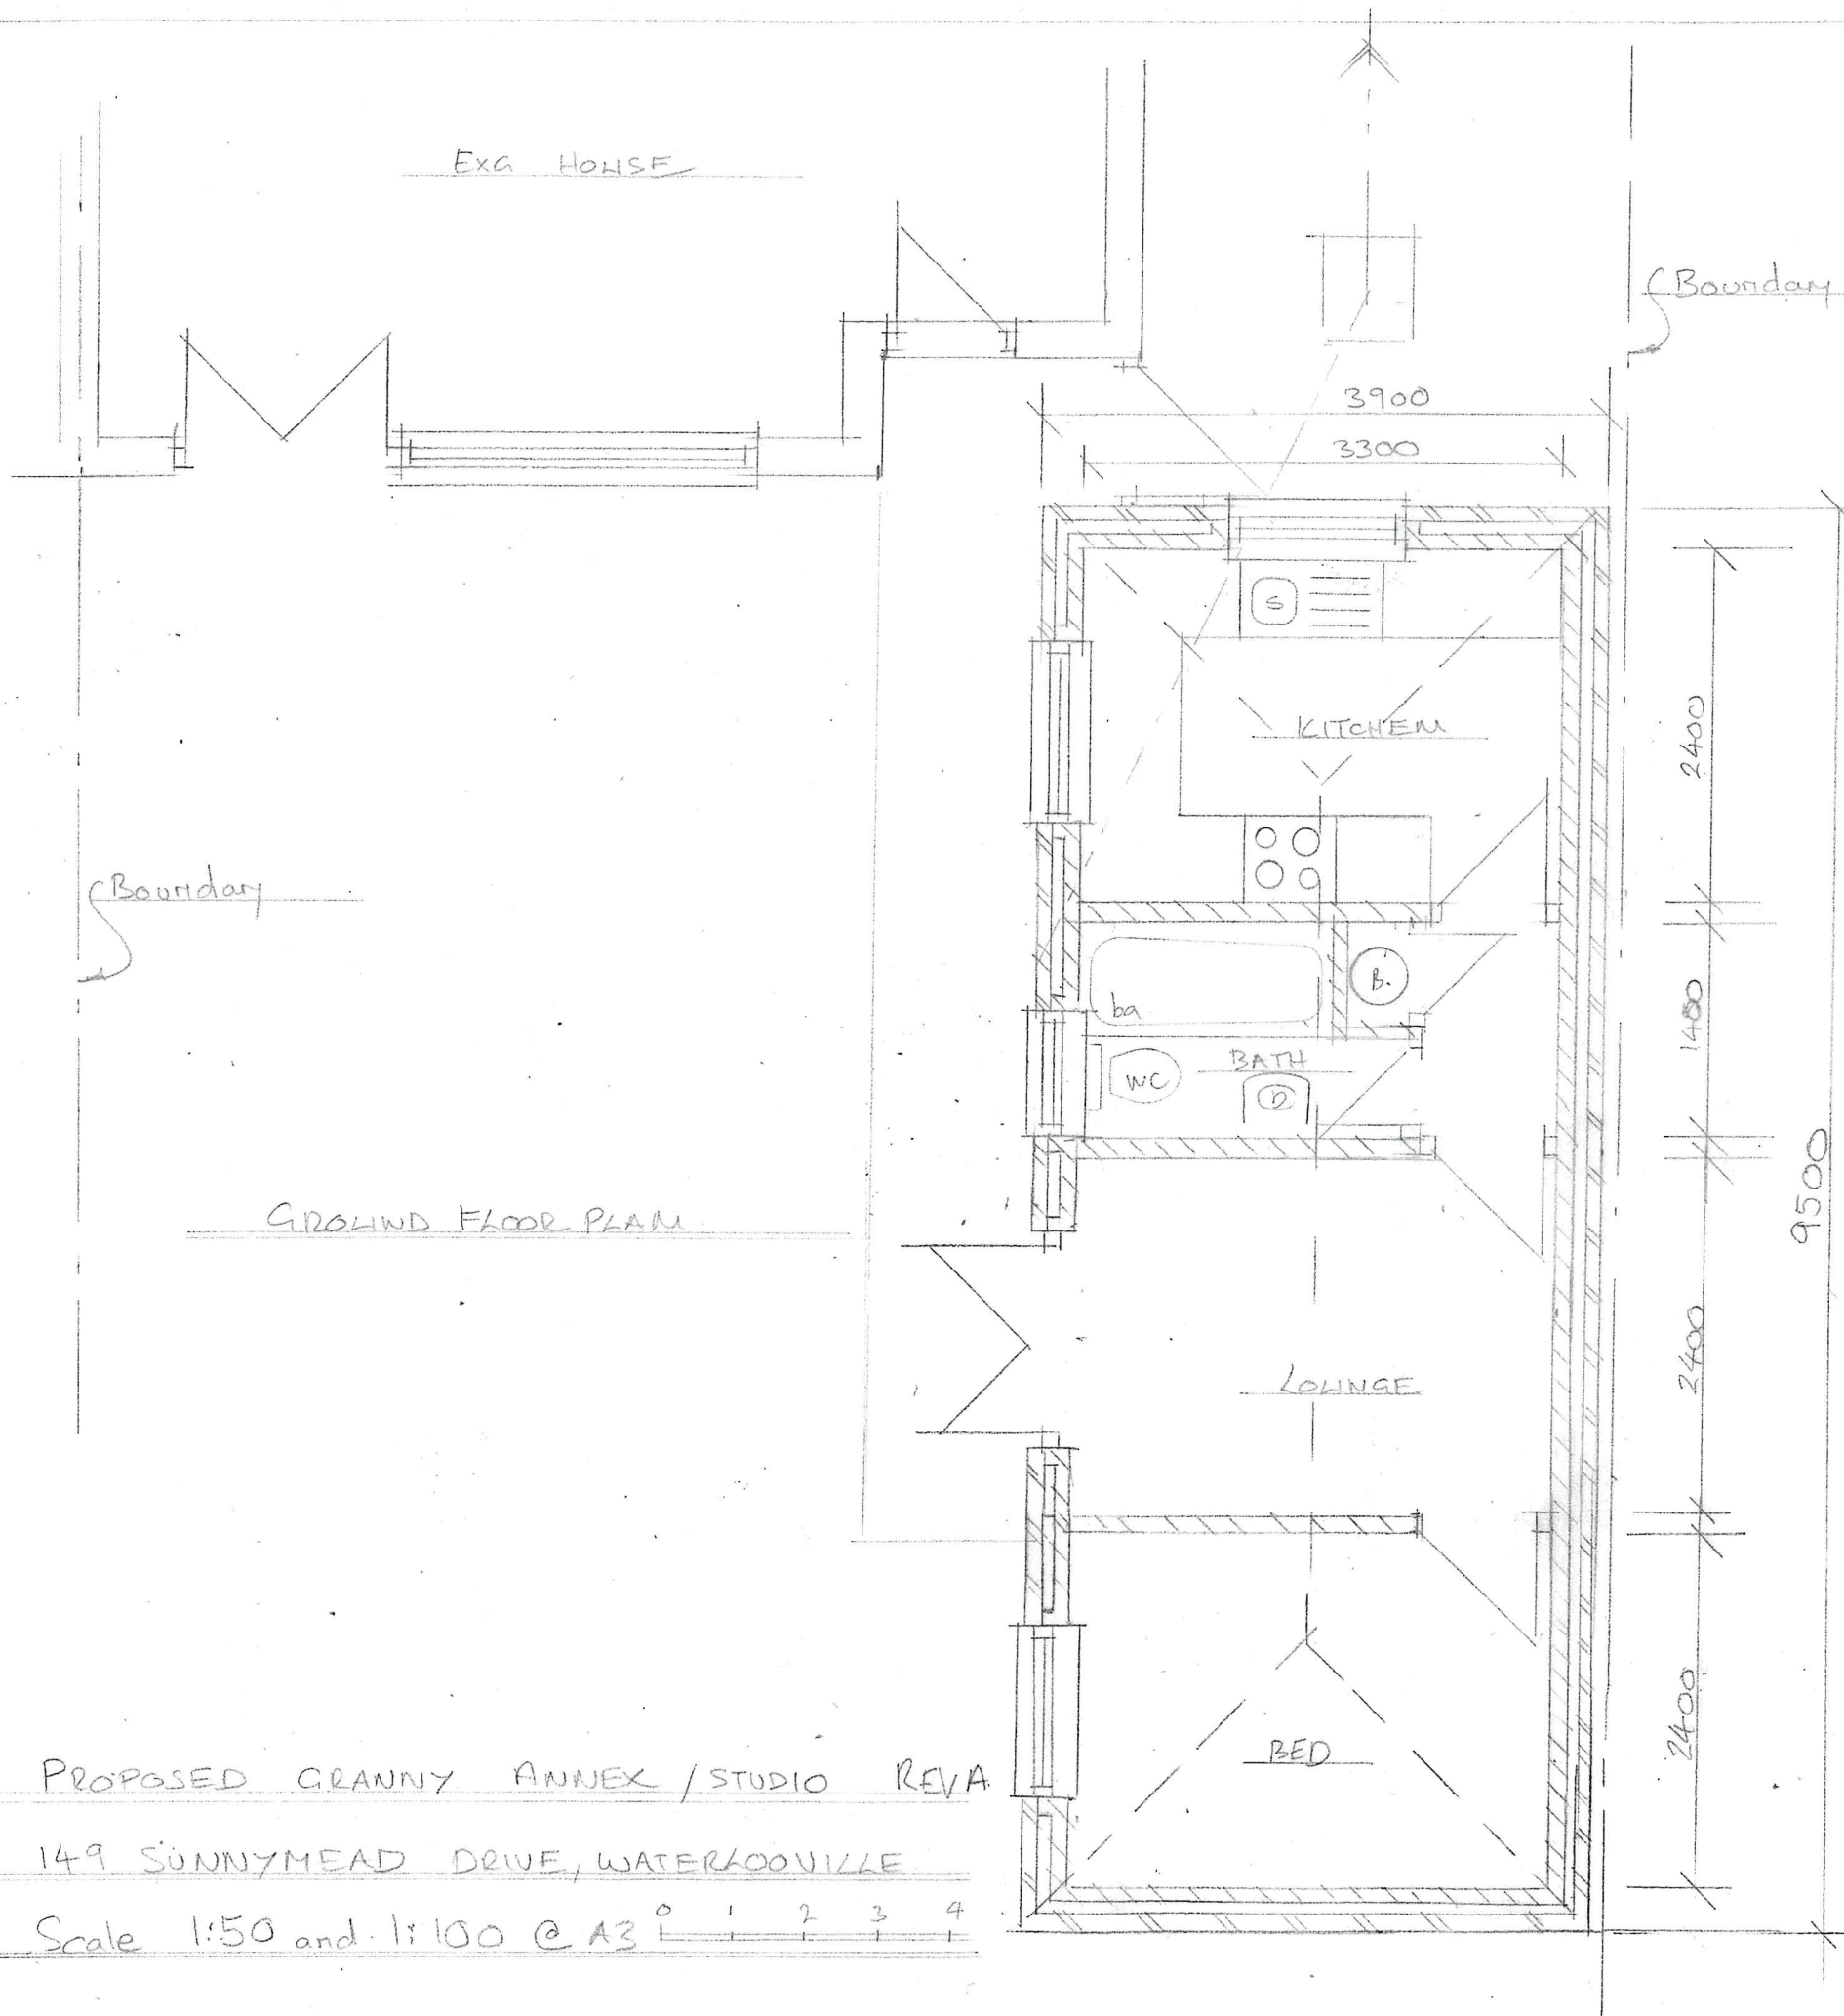


PROPOSED GRANNY ANNEX / STUDIO REVA

149 SUNNYMEAD DRIVE, WATERLOOVILLE

Scale 1:50 and 1:100 @ A3