


PETER GALLOWAY ARCHITECT

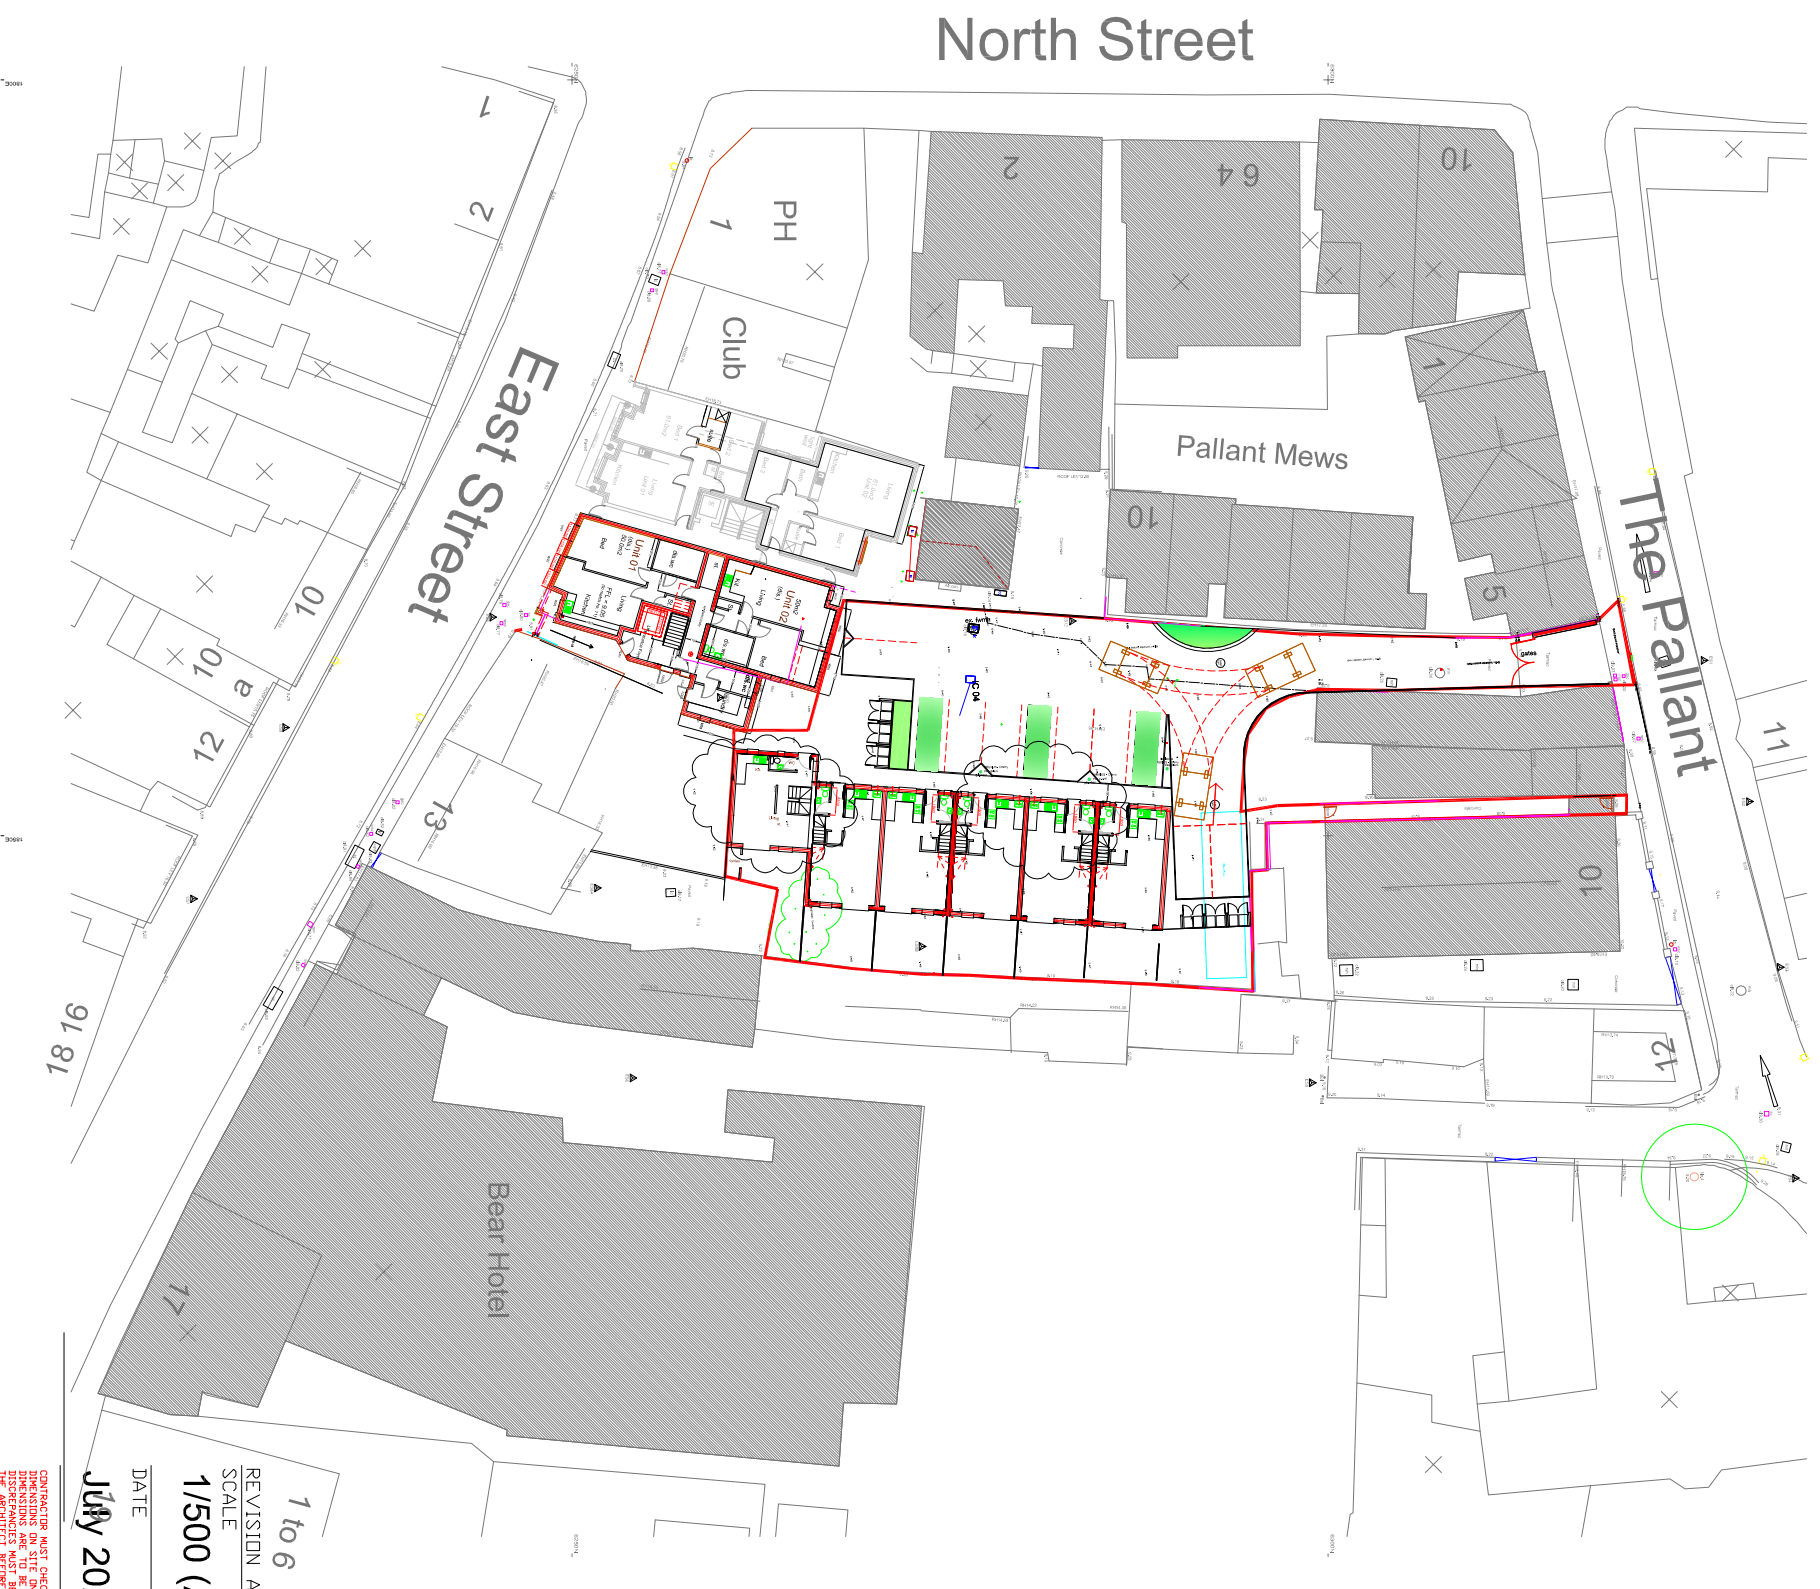

July 2021 11, East Street - Havant

REVISION A: ALLEY GATES INDICATED - 30/11/21 - PG
SCALE
1/500 (A3) 6 no. Town Houses

DATE _____

1 to 6

1/500 (A3)

TITLE	DATE INDEXED	FILED
1	08/11/01	10

TITLE

6 no. Town Houses

July 2021

11. East Street - Havant

DETAIL

Block Plan PO9 1AA

CONTRACTOR MUST CHECK ALL
DIMENSIONS ON SITE ONLY FIGURED
DIMENSIONS ARE TO BE WORKED FROM
DISCREPANCIES MUST BE REPORTED TO
THE ARCHITECT BEFORE PROCEEDING

© COPYRIGHT

AUTHOR

DRAWING NO

PG

DRAWING NO
21/103/B01



HAVANT, HAMPSHIRE PD9 IRA

TEL 02392 483153

MOB. 07808 483362

E-MAIL: peter@paparchitects.co.uk