




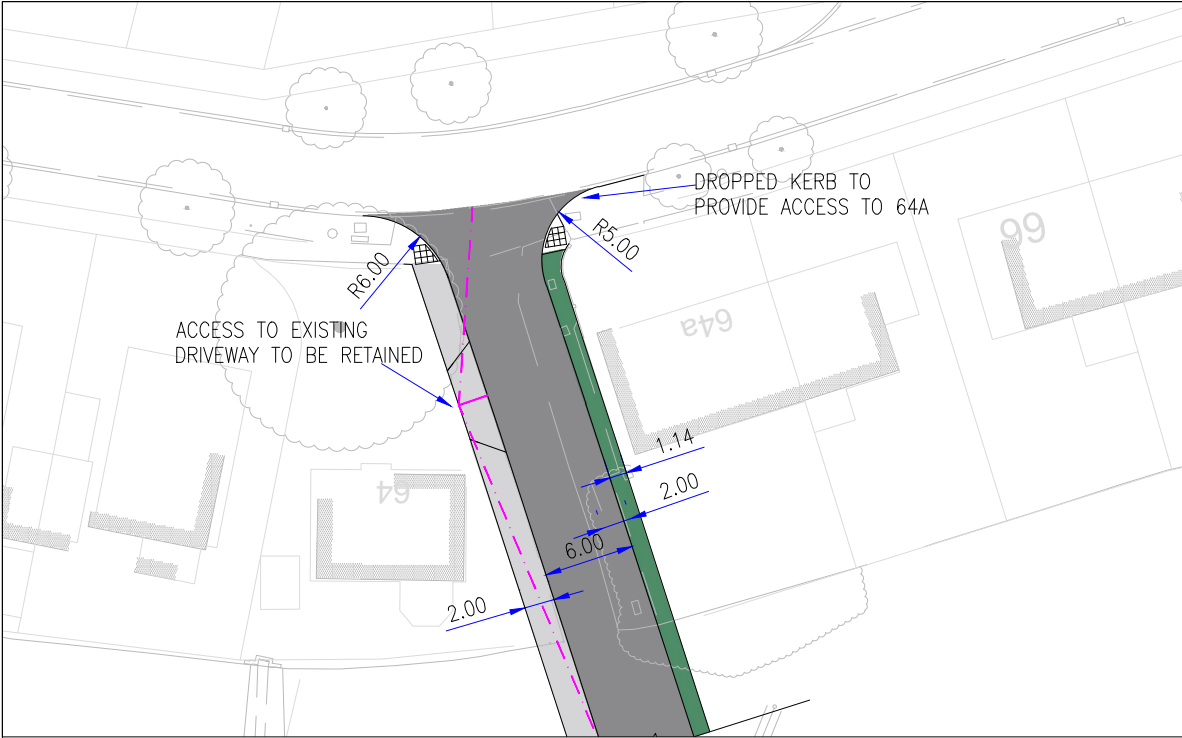


ACCESS DESIGN WITH DIMENSIONS

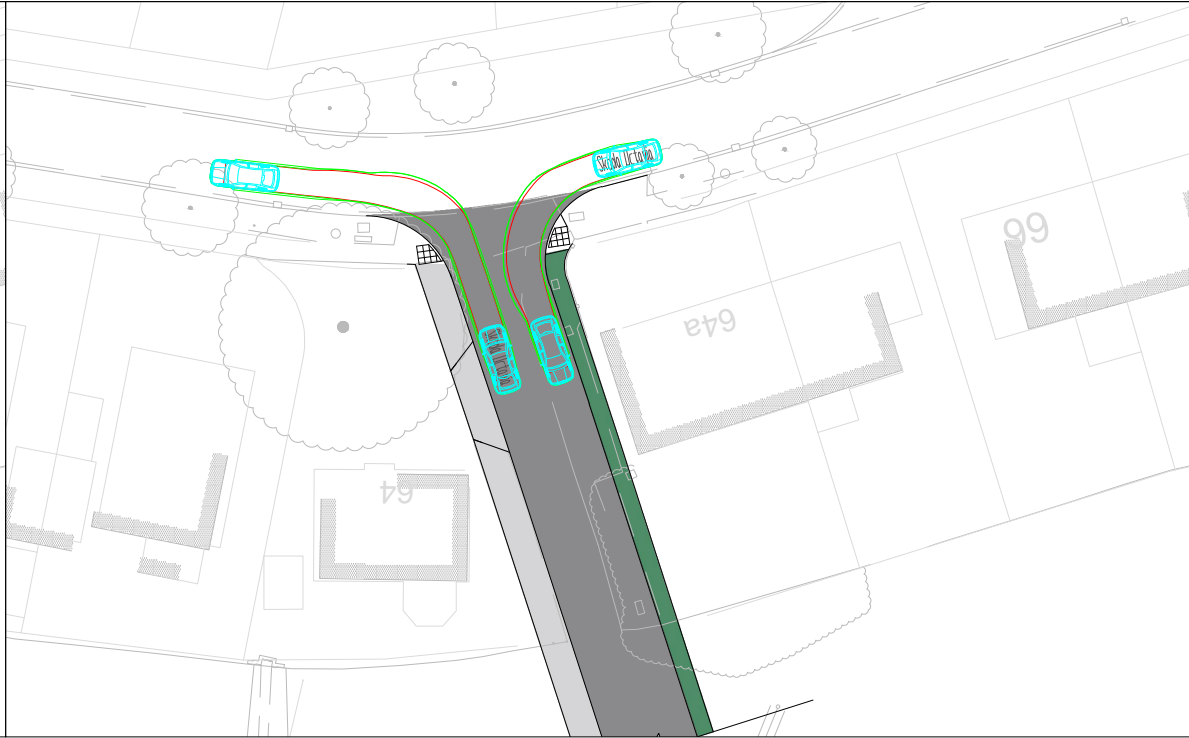


TWO-WAY CAR MOVEMENT

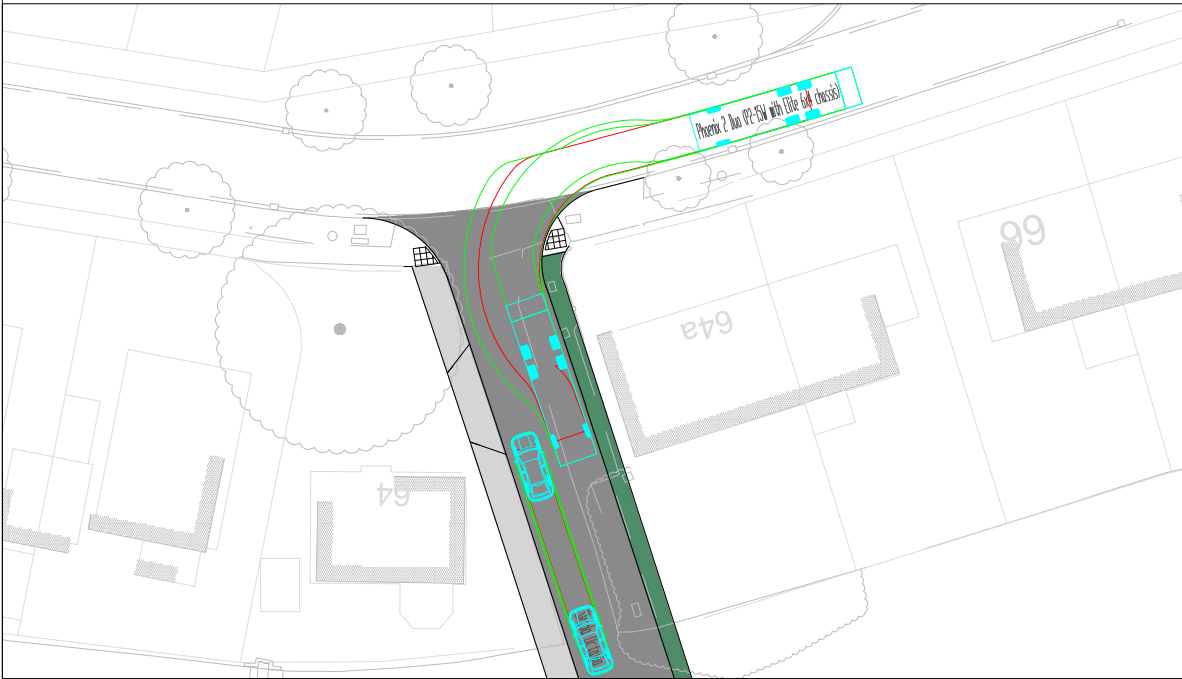

REFUSE VEHICLE ENTER

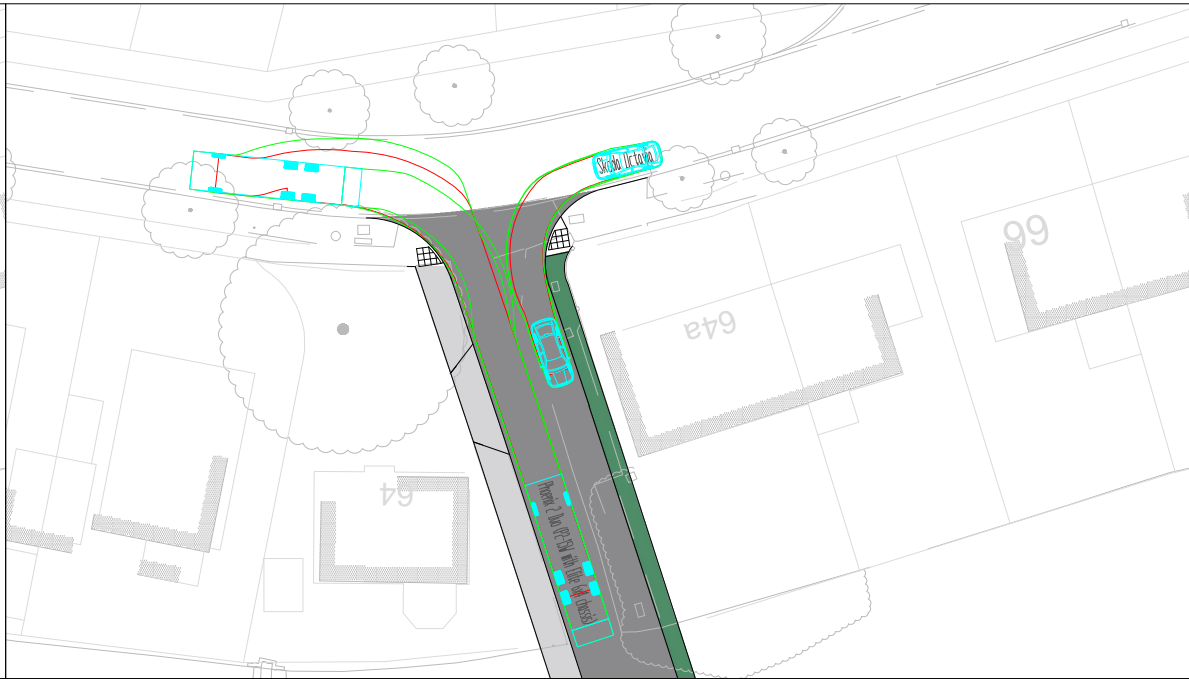

REFUSE VEHICLE EXIT

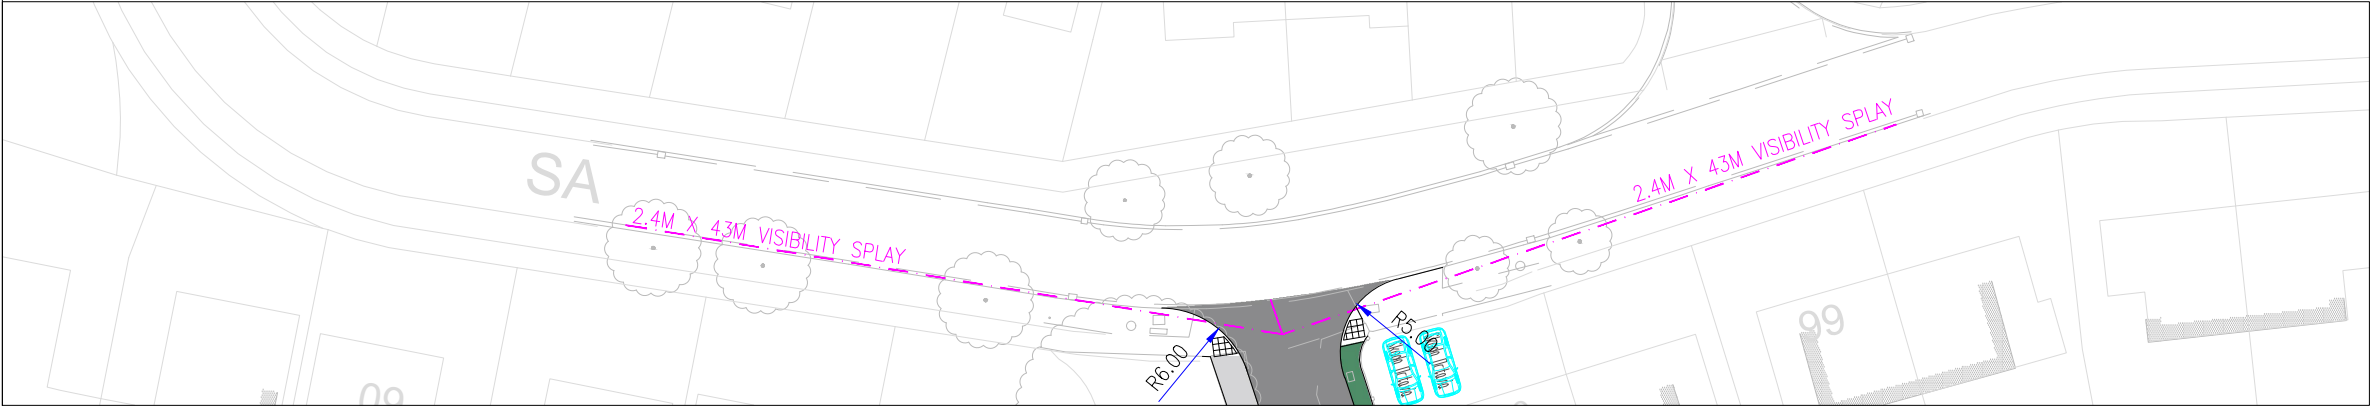

PRIMARY AND SECONDARY DIRECTION VISIBILITY SPLAYS


GENERAL NOTES

1. THIS DRAWING IS INTENDED TO BE VIEWED IN COMBINATION WITH ALL RELEVANT ARCHITECTS, ENGINEERS, SERVICES AND SPECIALIST DRAWINGS AND SPECIFICATION.
2. ANY VARIATIONS OR DISCREPANCIES BETWEEN THESE DRAWINGS IN TERMS OF DIMENSIONS OR DETAILS SHOULD BE DRAWN TO THE ATTENTION OF THE ARCHITECT AND/OR THE ENGINEER FOR CLARIFICATION.
3. PAUL BASHAM ASSOCIATES ACCEPTS NO RESPONSIBILITY FOR THE ACCURACY OF BACKGROUND INFORMATION PRODUCED BY THIRD PARTIES – THIS MUST BE TREATED AS INDICATIVE ONLY.
4. ALL DIMENSIONS AND LEVELS ARE IN METRES. DO NOT SCALE THIS DRAWING, PRINT, PLOT OR DISK.
5. THIS DRAWING SHOULD ONLY BE USED FOR CONSTRUCTION IF THE PROJECT PHASE IN THE TITLE FRAME BELOW IS SHOWN AS "CONSTRUCTION". PAUL BASHAM ASSOCIATES TAKE NO RESPONSIBILITY FOR CONSTRUCTION WORKS UNDERTAKEN TO DRAWINGS WHICH ARE NOT MARKED UNDER THIS PHASE.
6. STREET TREES LOCATED WITHIN THE VISIBILITY SPLAY ARE NOT LARGE ENOUGH TO FULLY OBSCURE A VEHICLE OR PEDESTRIAN AND SO WILL NOT HAVE A SIGNIFICANT IMPACT UPON ROAD SAFETY (AS PER MANUAL FOR STREETS)


KEY:

- INDICATIVE LAND OWNERSHIP BOUNDARY
- FOOTWAY
- CARRIAGEWAY
- SERVICE MARGIN/VERGE

VEHICLE PROFILES

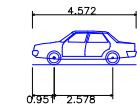

Skoda Octavia
Overall Length 4.572m
Overall Width 1.769m
Overall Body Height 1.488m
Min Body Ground Clearance 0.249m
Max Track Width 1.713m
Lock to lock time 4.00s
Kerb to Kerb Turning Radius 5.100m

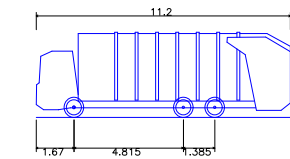

Phoenix 2 Duo (P2-15W with Elite 6x4 chassis)
Overall Length 11.200m
Overall Width 2.530m
Overall Body Height 3.751m
Min Body Ground Clearance 0.304m
Track Width 2.500m
Lock to lock time 4.00s
Kerb to Kerb Turning Radius 9.500m



A	ACCESS REVISED FOLLOWING HCC PRE-APP	16.08.21	THP	MS
Rev	Description	Date	By	Chkd

Project Name SALTMARSH LANE HAYLING ISLAND	Title ACCESS ARRANGEMENTS	 Paul Basham Associates Ltd The Botly, Cams Hall Estate, Fareham, PO16 8UT 01329 711 000 info@paulbashamassociates.com www.paulbashamassociates.com	Client PRIVATE CLIENT	Checked By MS	Checked Date 26.04.21	Scale 1:500	(AT A3 SIZE)		
Project Phase PRELIMINARY				Drawn By THP	Drawn Date 23.04.21	Client Drawing No. -	PBA Drawing No. 020 0660.001	Revision A	