


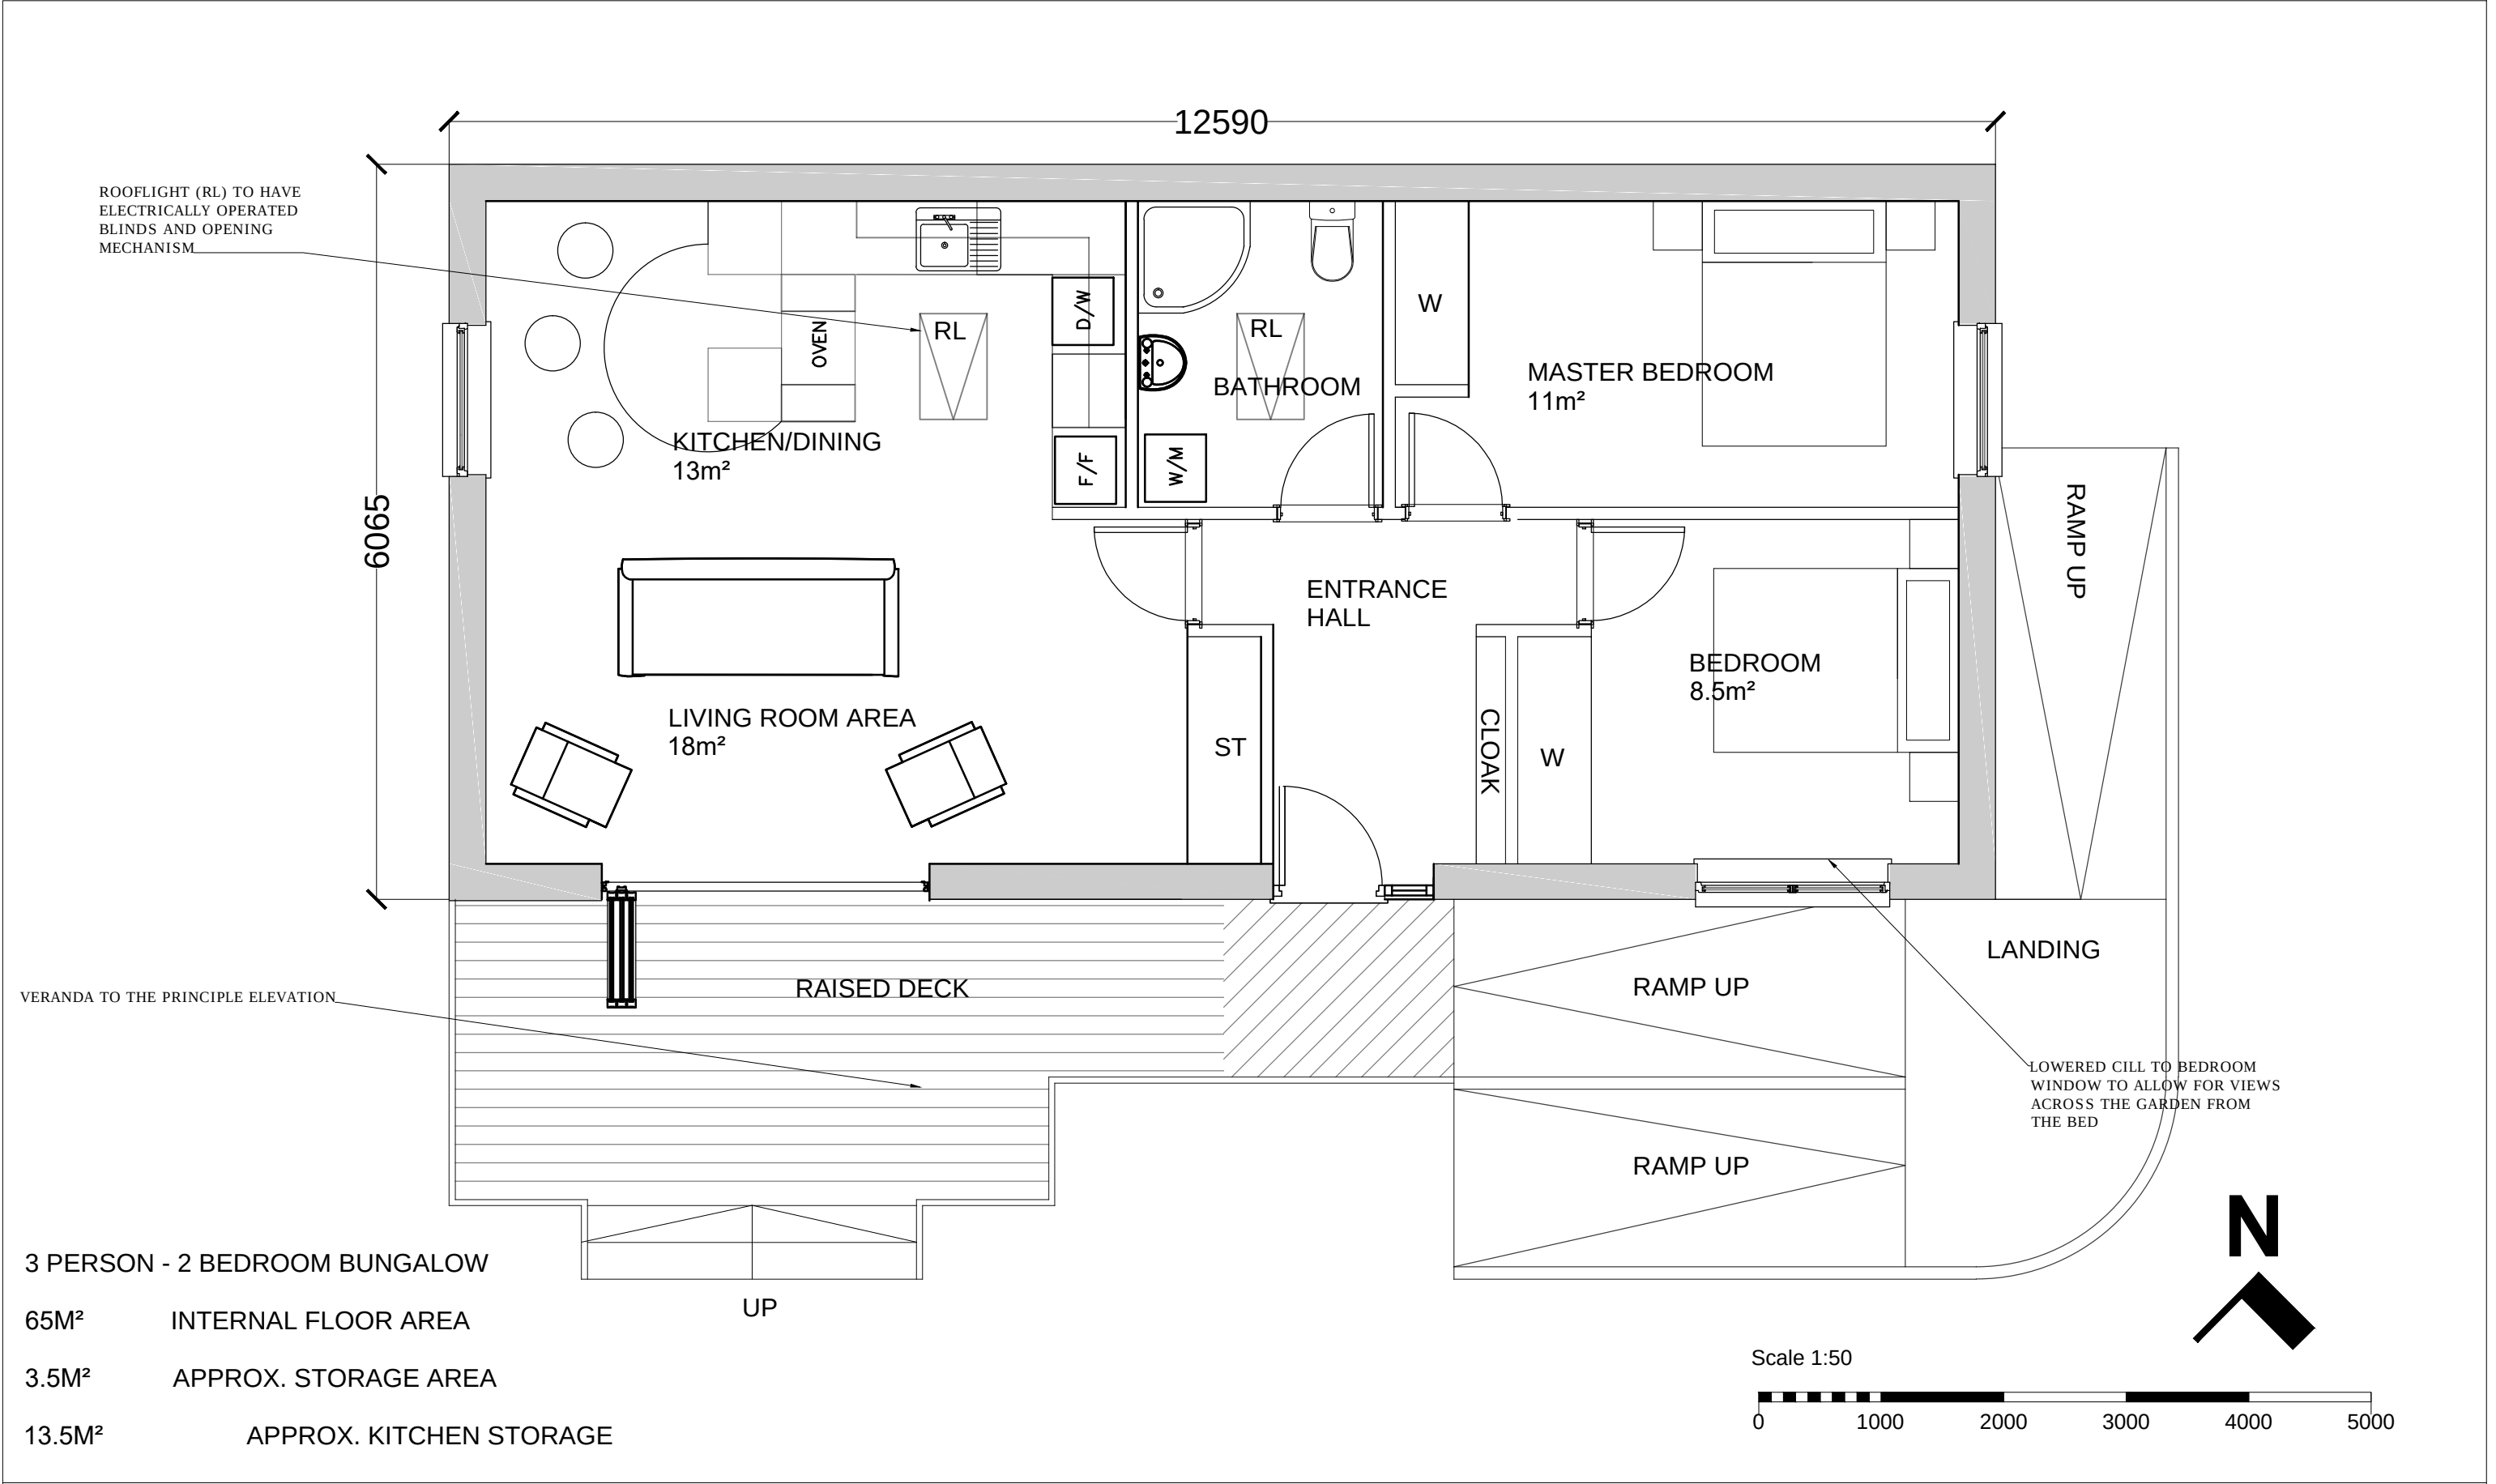

3 PERSON - 2 BEDROOM BUNGALOW

65M² INTERNAL FLOOR AREA

3.5M² APPROX. STORAGE AREA

13.5M² APPROX. KITCHEN STORAGE

Ref.	Description	Date
A	REVISED PLANNING APPLICATION DRAWINGS FOR A REDUCED SIZE RAISED DWELLING	21-10-021

Hazel Butler Architects Hazel Butler DIPARCH ARB 24 Nightingale Close Rowlands Castle T:023 92413680				PROJECT		CLIENT				
				45 RAILS LAND, HAYLING ISLAND Erection of 1 no. 2 bedroom bungalow to the rear with access onto Rails Lane		MR B SYMMONDS				
				SHEET		Date 09-02-2021		Project number 09-20		Scale (@ A3) 1 : 50
Drawn by hb		DRAWING NUMBER				REV				
CODE	STATUS	SUITABILITY DESCRIPTION	PURPOSE OF ISSUE	PROPOSED PLAN		Checked by HB		09-20-DR-A-102		A
			PLANNING APPLICATION							