


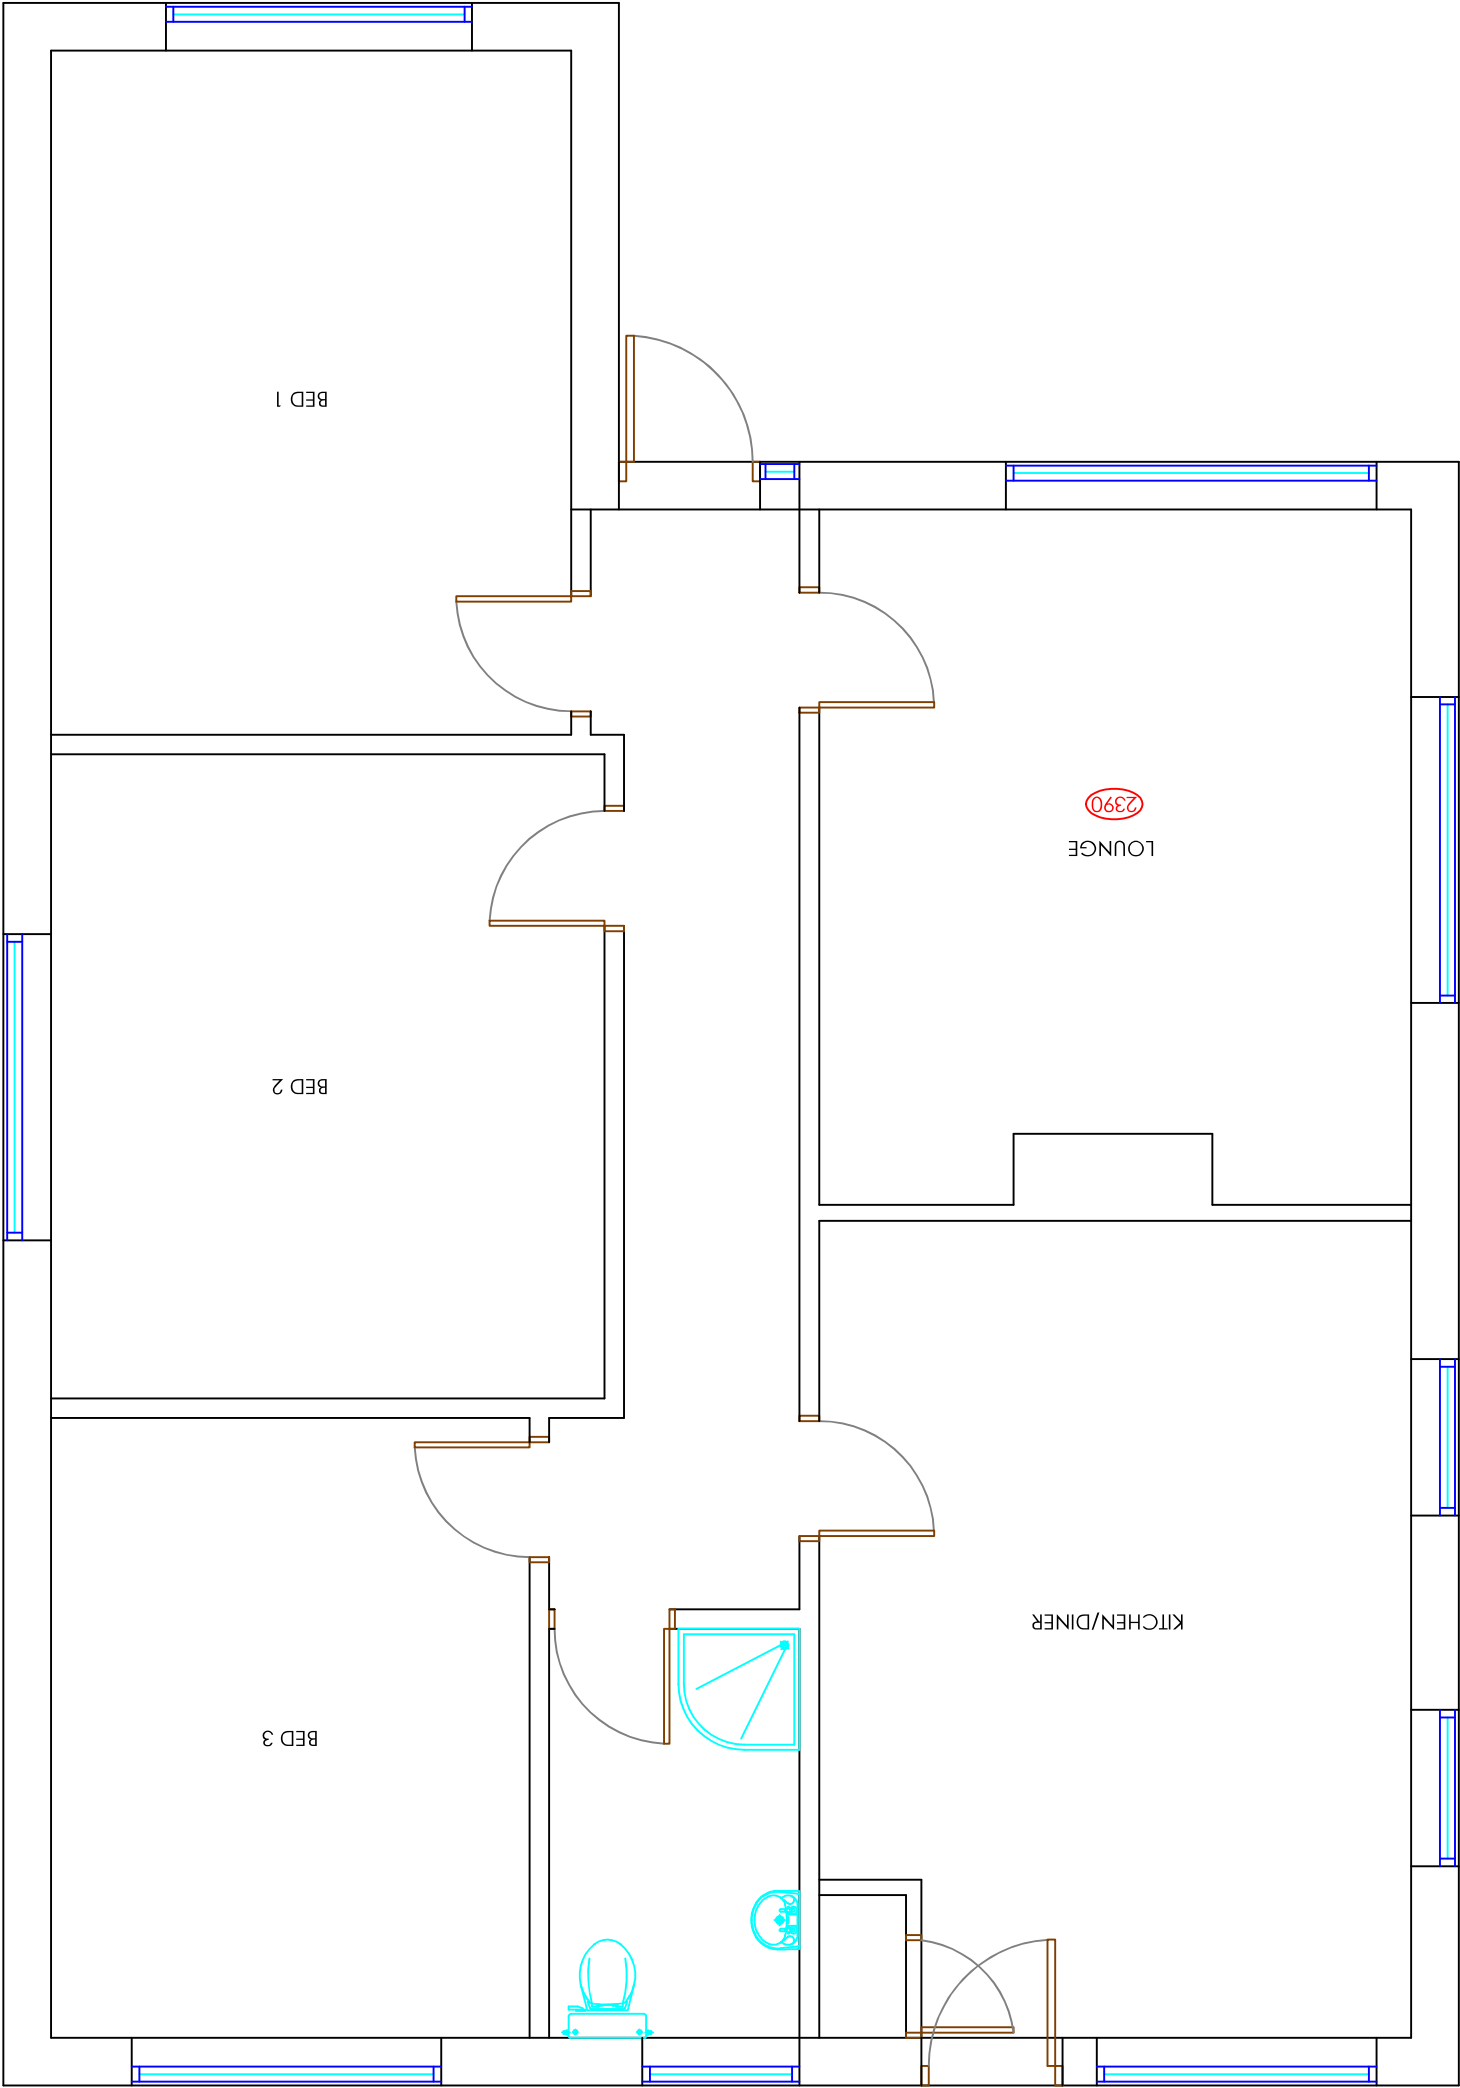

EXISTING GROUND FLOOR

Copyright is reserved by GBS Designs and is issued on the condition that it is not copied or disclosed by or to any unauthorised persons without prior consent in writing from GBS Designs.

All dimensions to be checked on site

All structural elements to be specified by a suitably qualified structural engineer.

REV	DESCRIPTION	DRAWN	DATE
-	Initial design	JLR	08.07.22

Drawing Ref

115 LDNRD 02

Scale at A1

1:50

Scale at A3

1:100

Date

08 JULY 2022

Drawn by

GBS

Drawing Title

115 London Road,
Cowplain,
Waterlooville,
Hampshire,
PO8 8XJ.

CAD - ARCHITECTURE - DESIGN

6 Shillinglee Waterlooville
Hampshire PO7 5RW
Tel 023 9225 8315
www.gbsimages.co.uk