




Notes:

THIS DRAWING IS THE COPYRIGHT OF THE DESIGNER AND MAY NOT BE COPIED, ALTERED OR REPRODUCED IN ANY FORM, OR PASSED TO A THIRD PARTY WITHOUT THE WRITTEN CONSENT OF THE DESIGNER.

DIMENSIONS SHOULD BE CHECKED AND VERIFIED ON SITE AND ANY DISCREPANCIES SHOULD BE REPORTED TO THE DESIGNER.

DO NOT SCALE FROM THIS DRAWING, EXCEPT FOR PLANNING PURPOSES. USE FIGURED DIMENSIONS ONLY.

IF IN DOUBT ASK FOR CONFIRMATION.

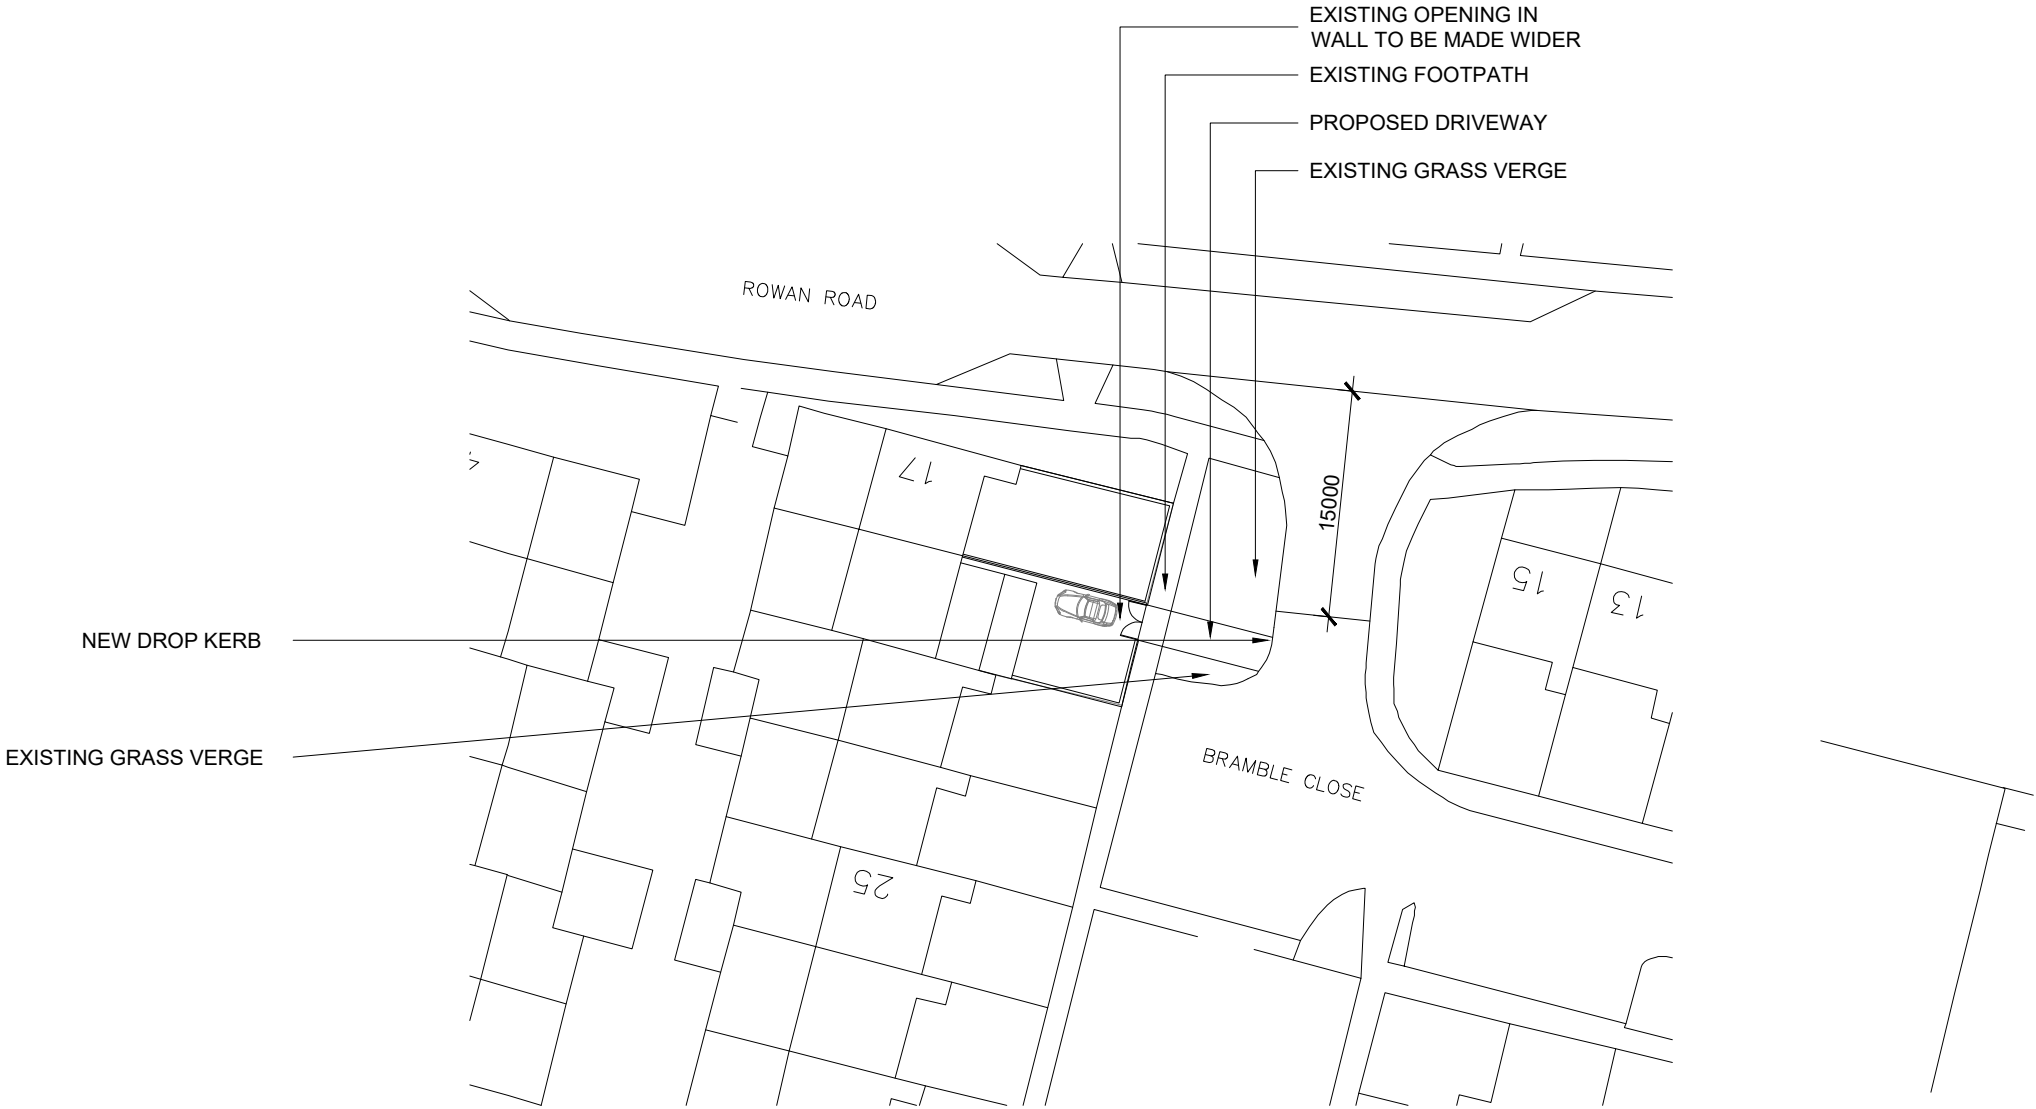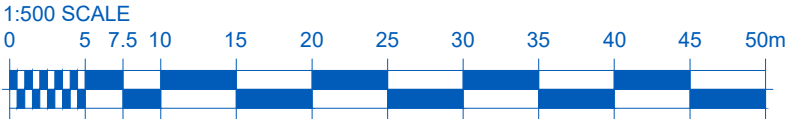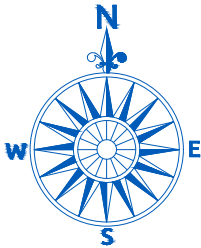

DROP KERB PROPOSAL PLAN

A	INWARD OPENING GATES ADDED TO DEMONSTRATE OPERATION WITH A CAR IN THE GARDEN	ML	27-01-2022
REV:	DESCRIPTION:	BY:	DATE:
STATUS: PLANNING			

CLIENT: MR GARY TAYLOR
19 ROWAN ROAD
HAVANT

DESIGNER:

SITE: 19 ROWAN ROAD, HAVANT

TITLE: PROPOSED DROP KERB

SCALE AT A3: 1:500	DATE: 18-02-2020	DRAWN: ML	CHECKED:
DRAWING NO: 20-100-002			REVISION: A