


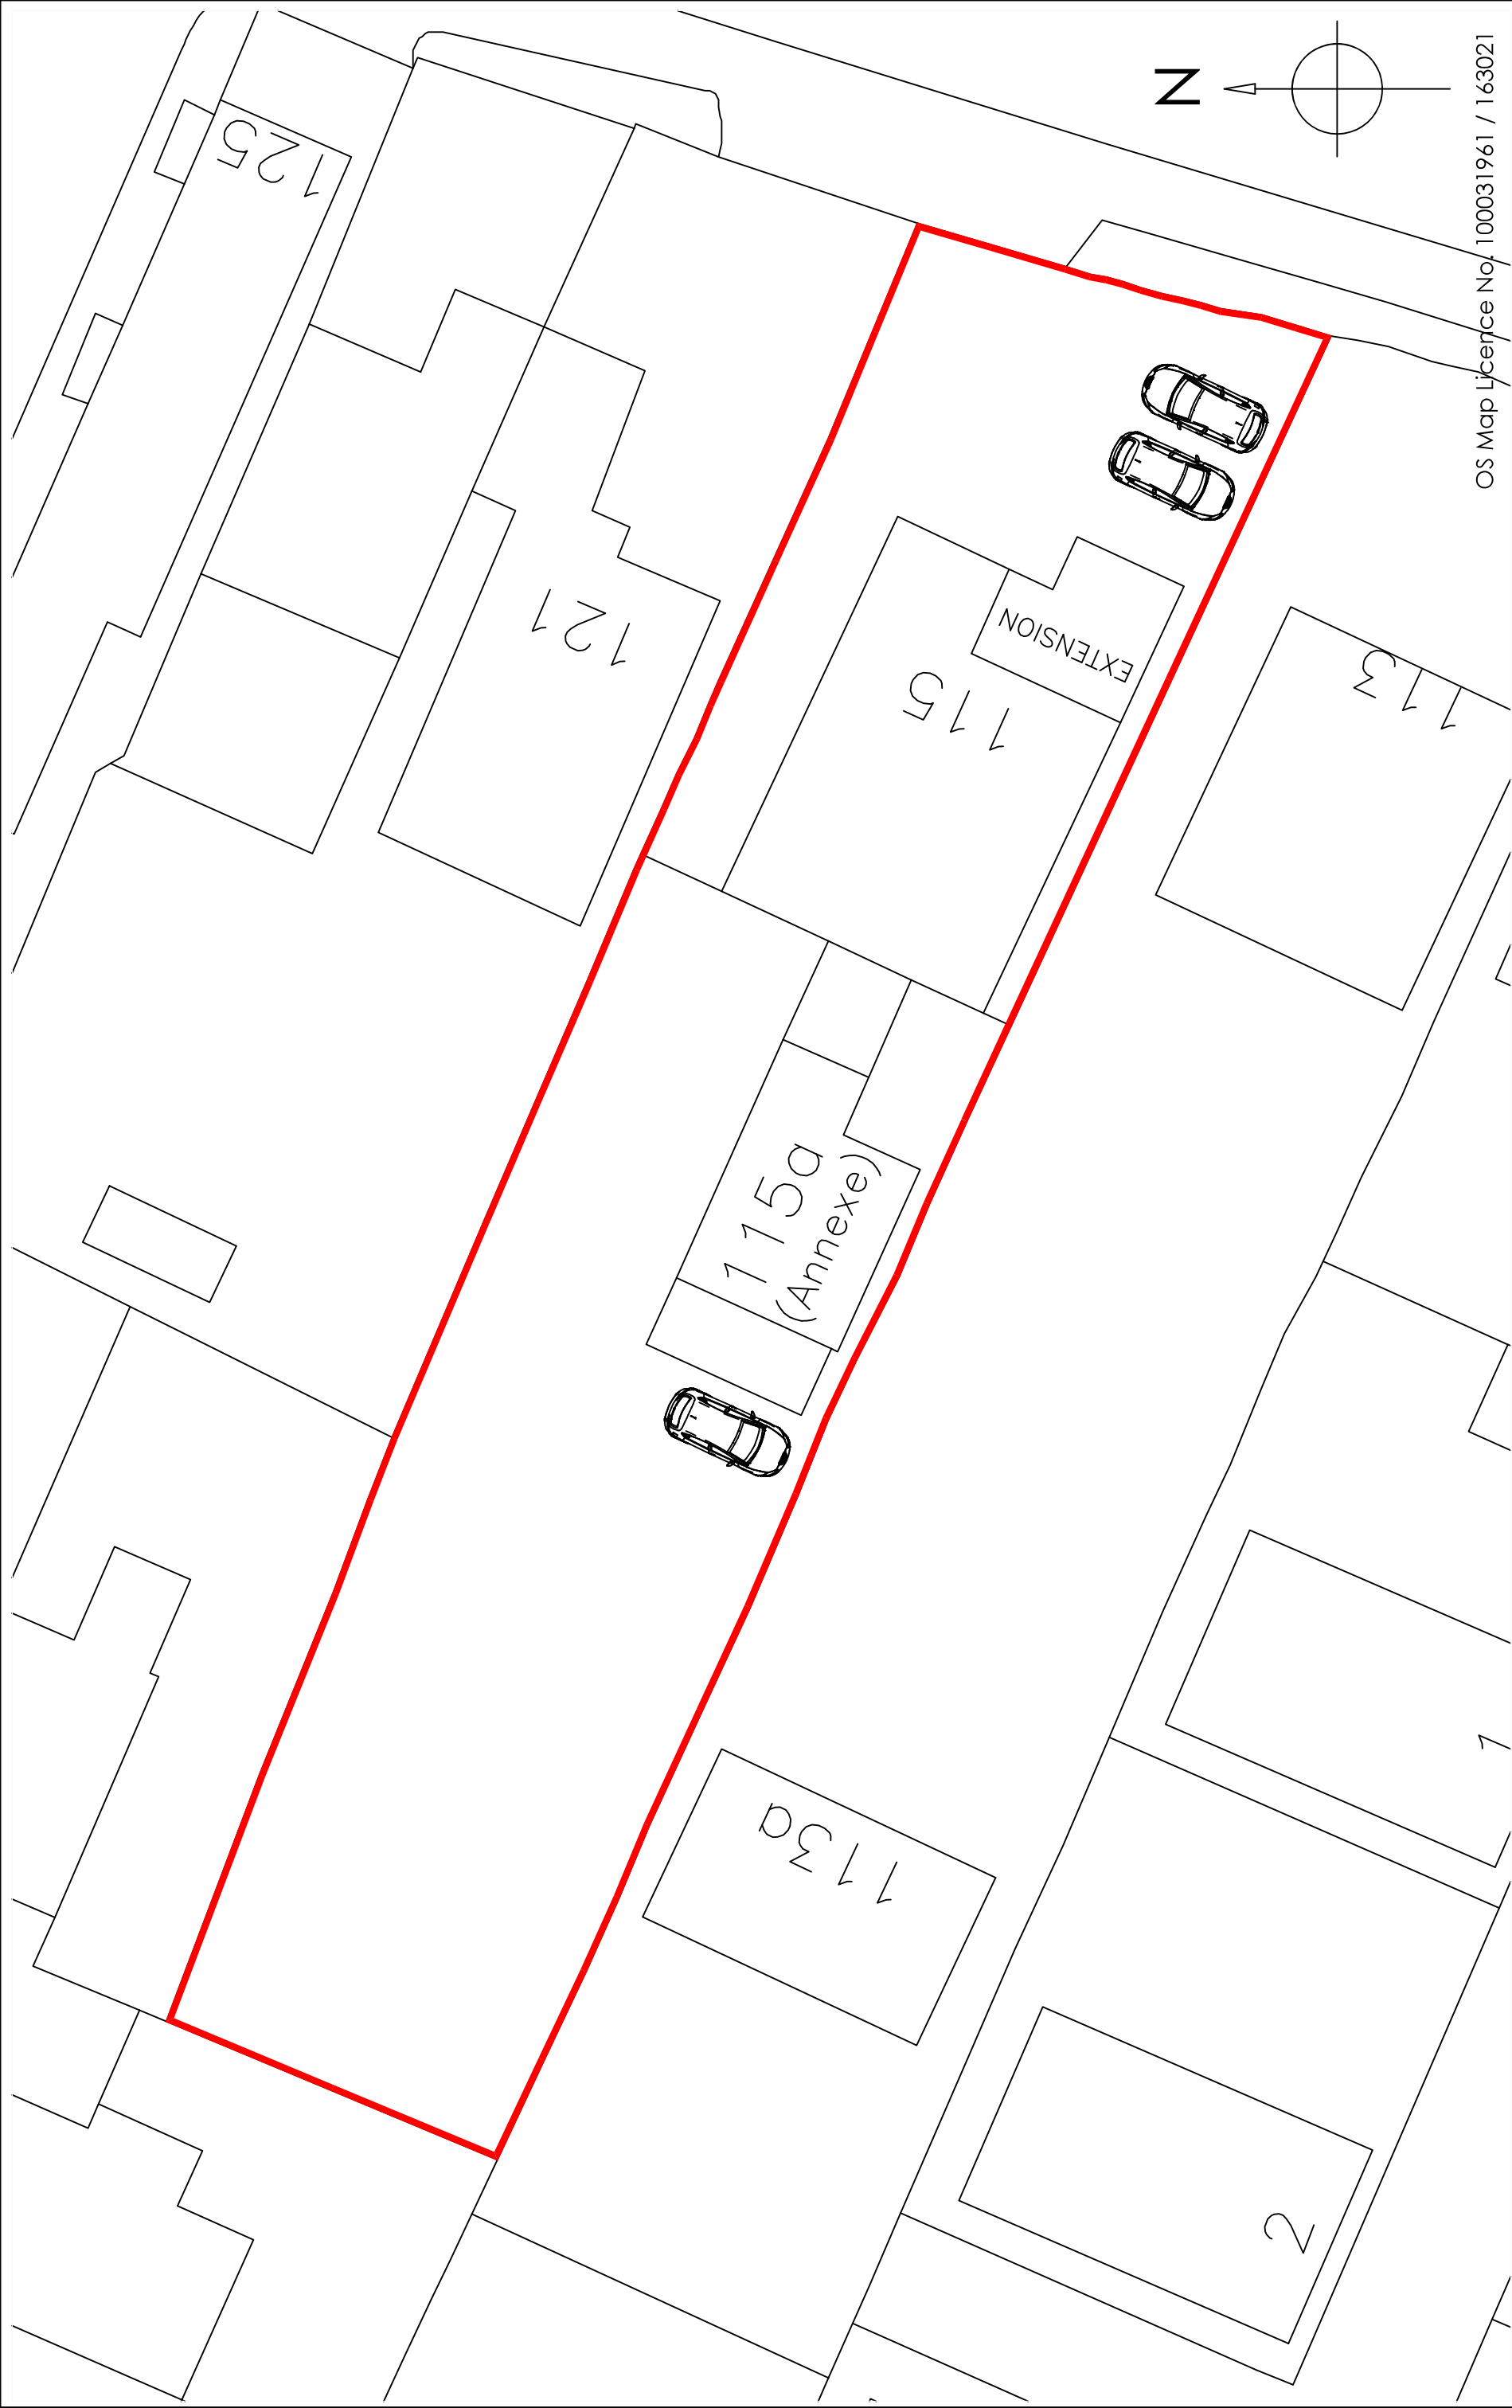

OS Map Licence No. 100031961 / 163021

Copyright is reserved by GBS Designs and is issued on the condition that it is not copied or disclosed by or to any unauthorised persons without prior consent in writing from GBS Designs.

All dimensions to be checked on site

All structural elements to be specified by a suitably qualified structural engineer.

REV	DESCRIPTION	DRAWN	DATE
-	Initial design	GBS	25.07.22

gb designs

CAD - ARCHITECTURE - DESIGN

6 Shillinglee Waterlooville Hampshire PO7 5RW

Tel 023 9225 8315

www.gbsimages.co.uk

Drawing Title

115 London Road, Cowplain, Waterlooville, Hampshire, PO8 8XJ.

Drawing Ref

115 LDNRD 07

Scale at A1

N/A

Scale at A3

1:200

Date

25 JULY 2022

Drawn by

GBS

Scale Bar

0

5

10