


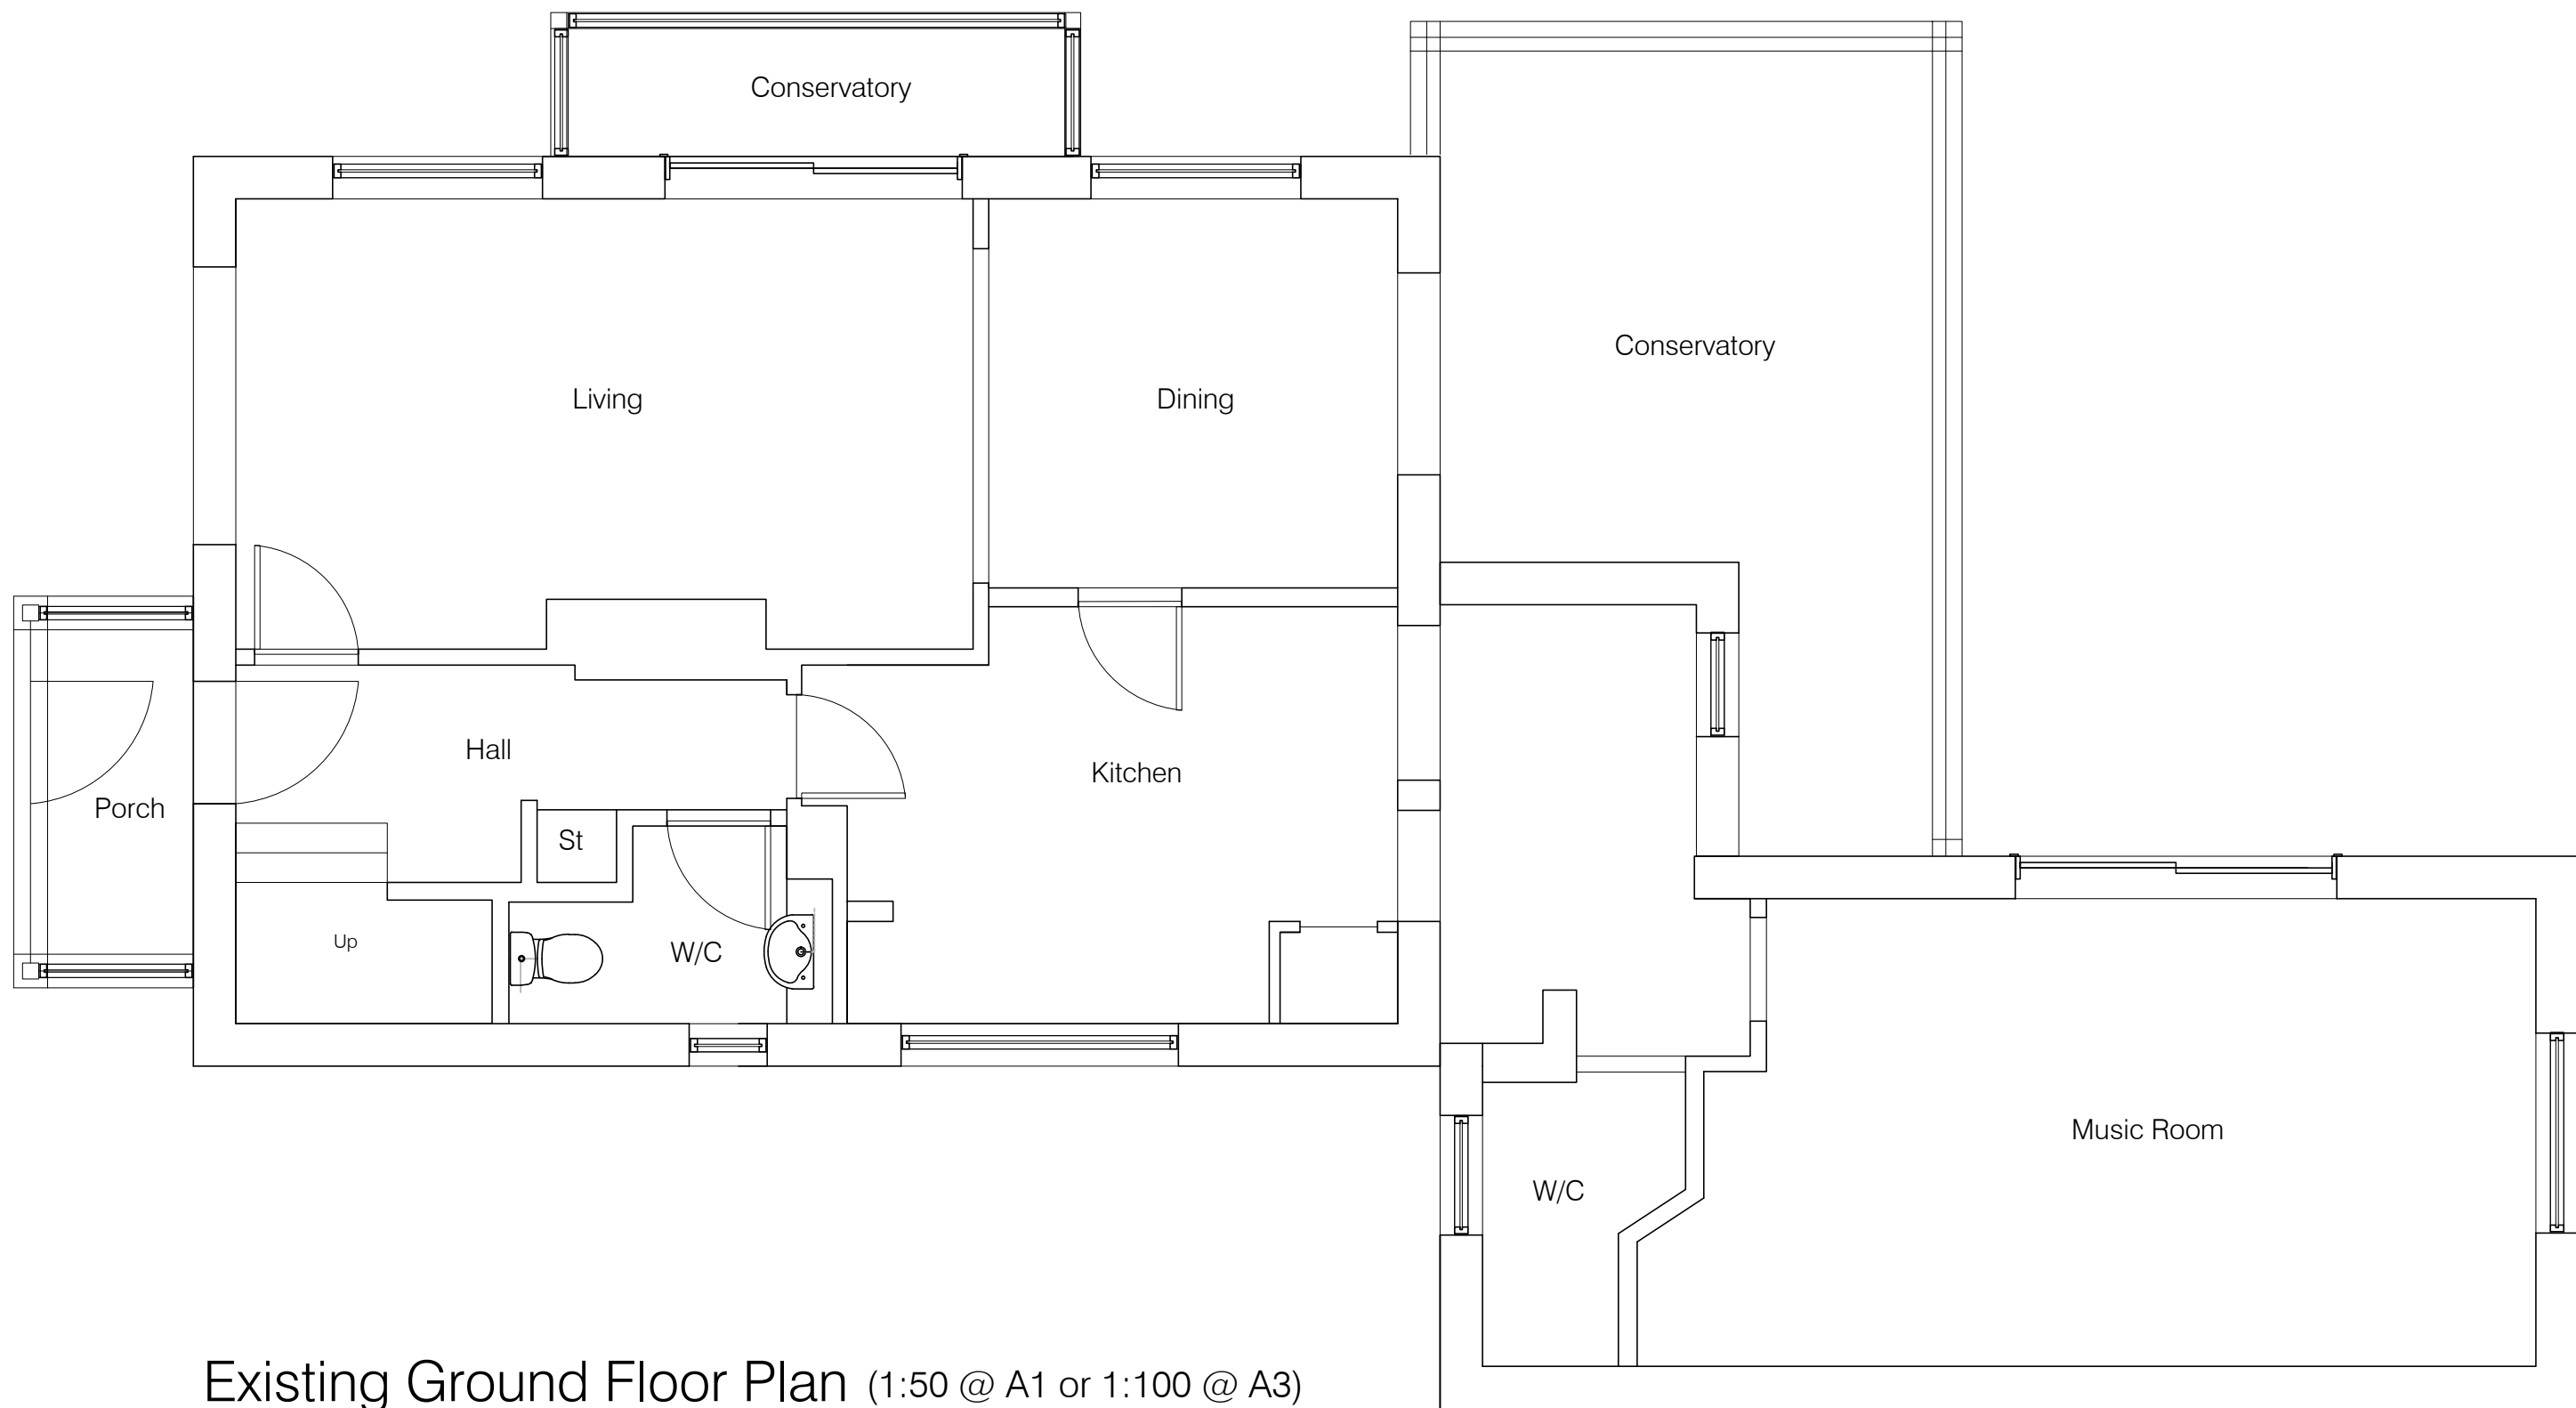
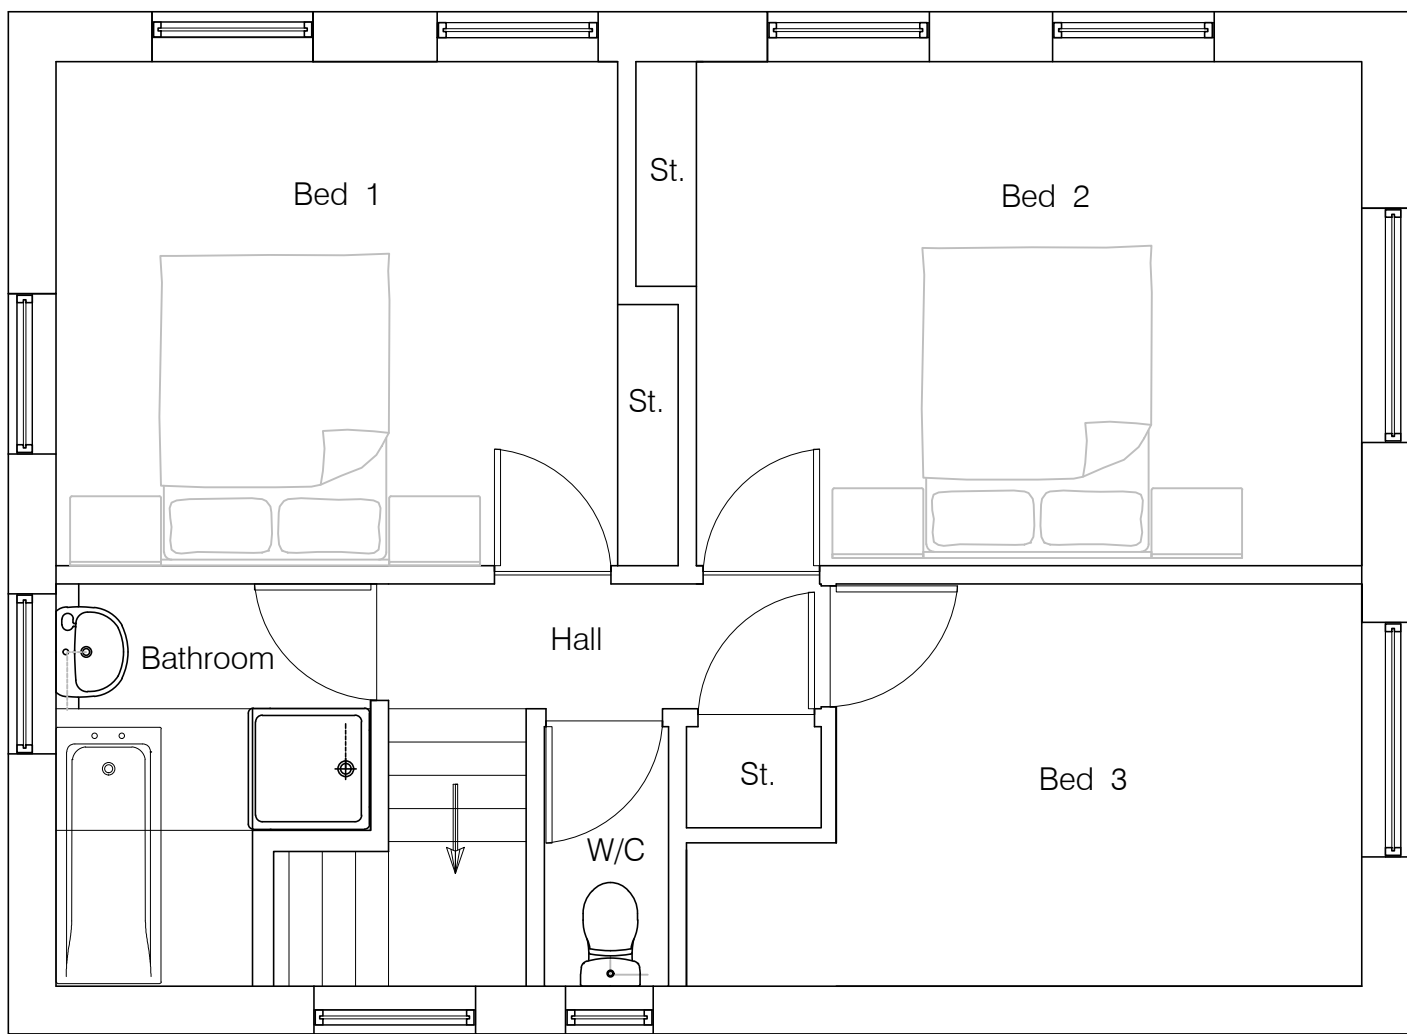


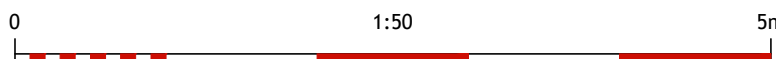


Existing Ground Floor Plan (1:50 @ A1 or 1:100 @ A3)

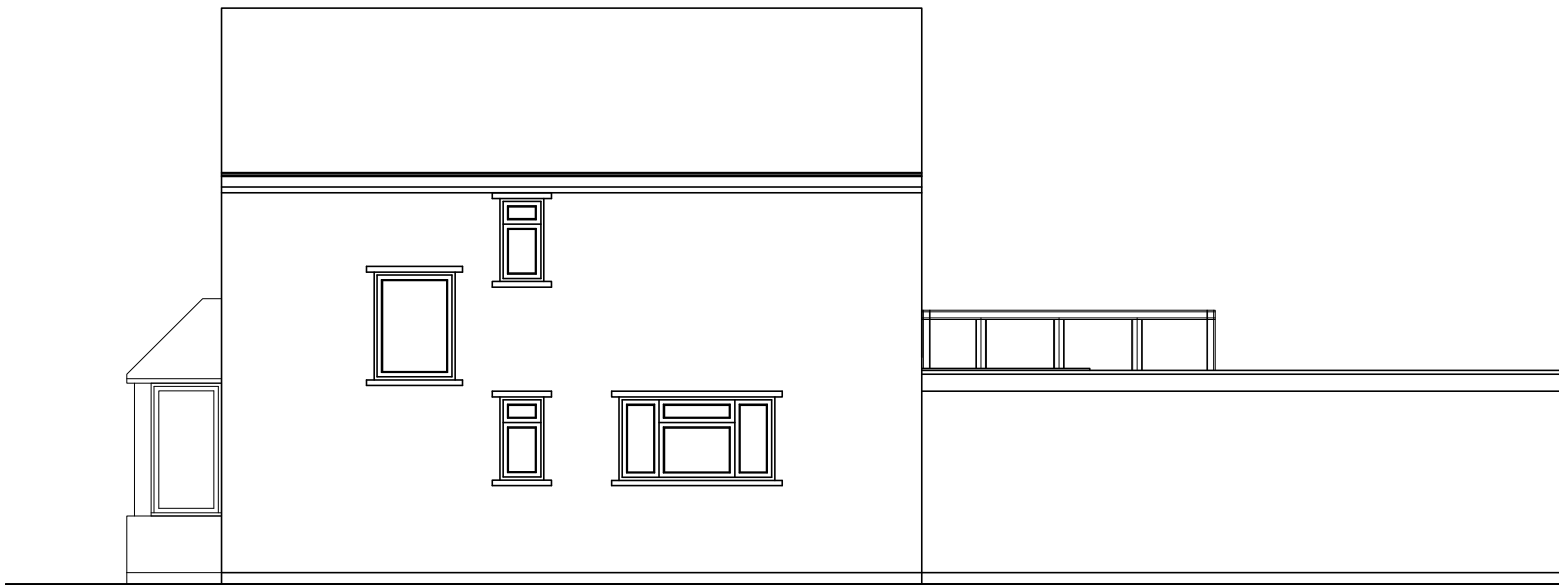



Existing First Floor Plan (1:50 @ A1 or 1:100 @ A3)

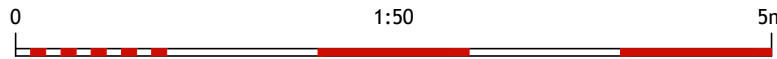


Existing Side Elevation
(1:100 @ A1 or 1:200 @ A3)

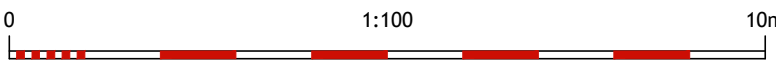


Existing Front Elevation
(1:100 @ A1 or 1:200 @ A3)

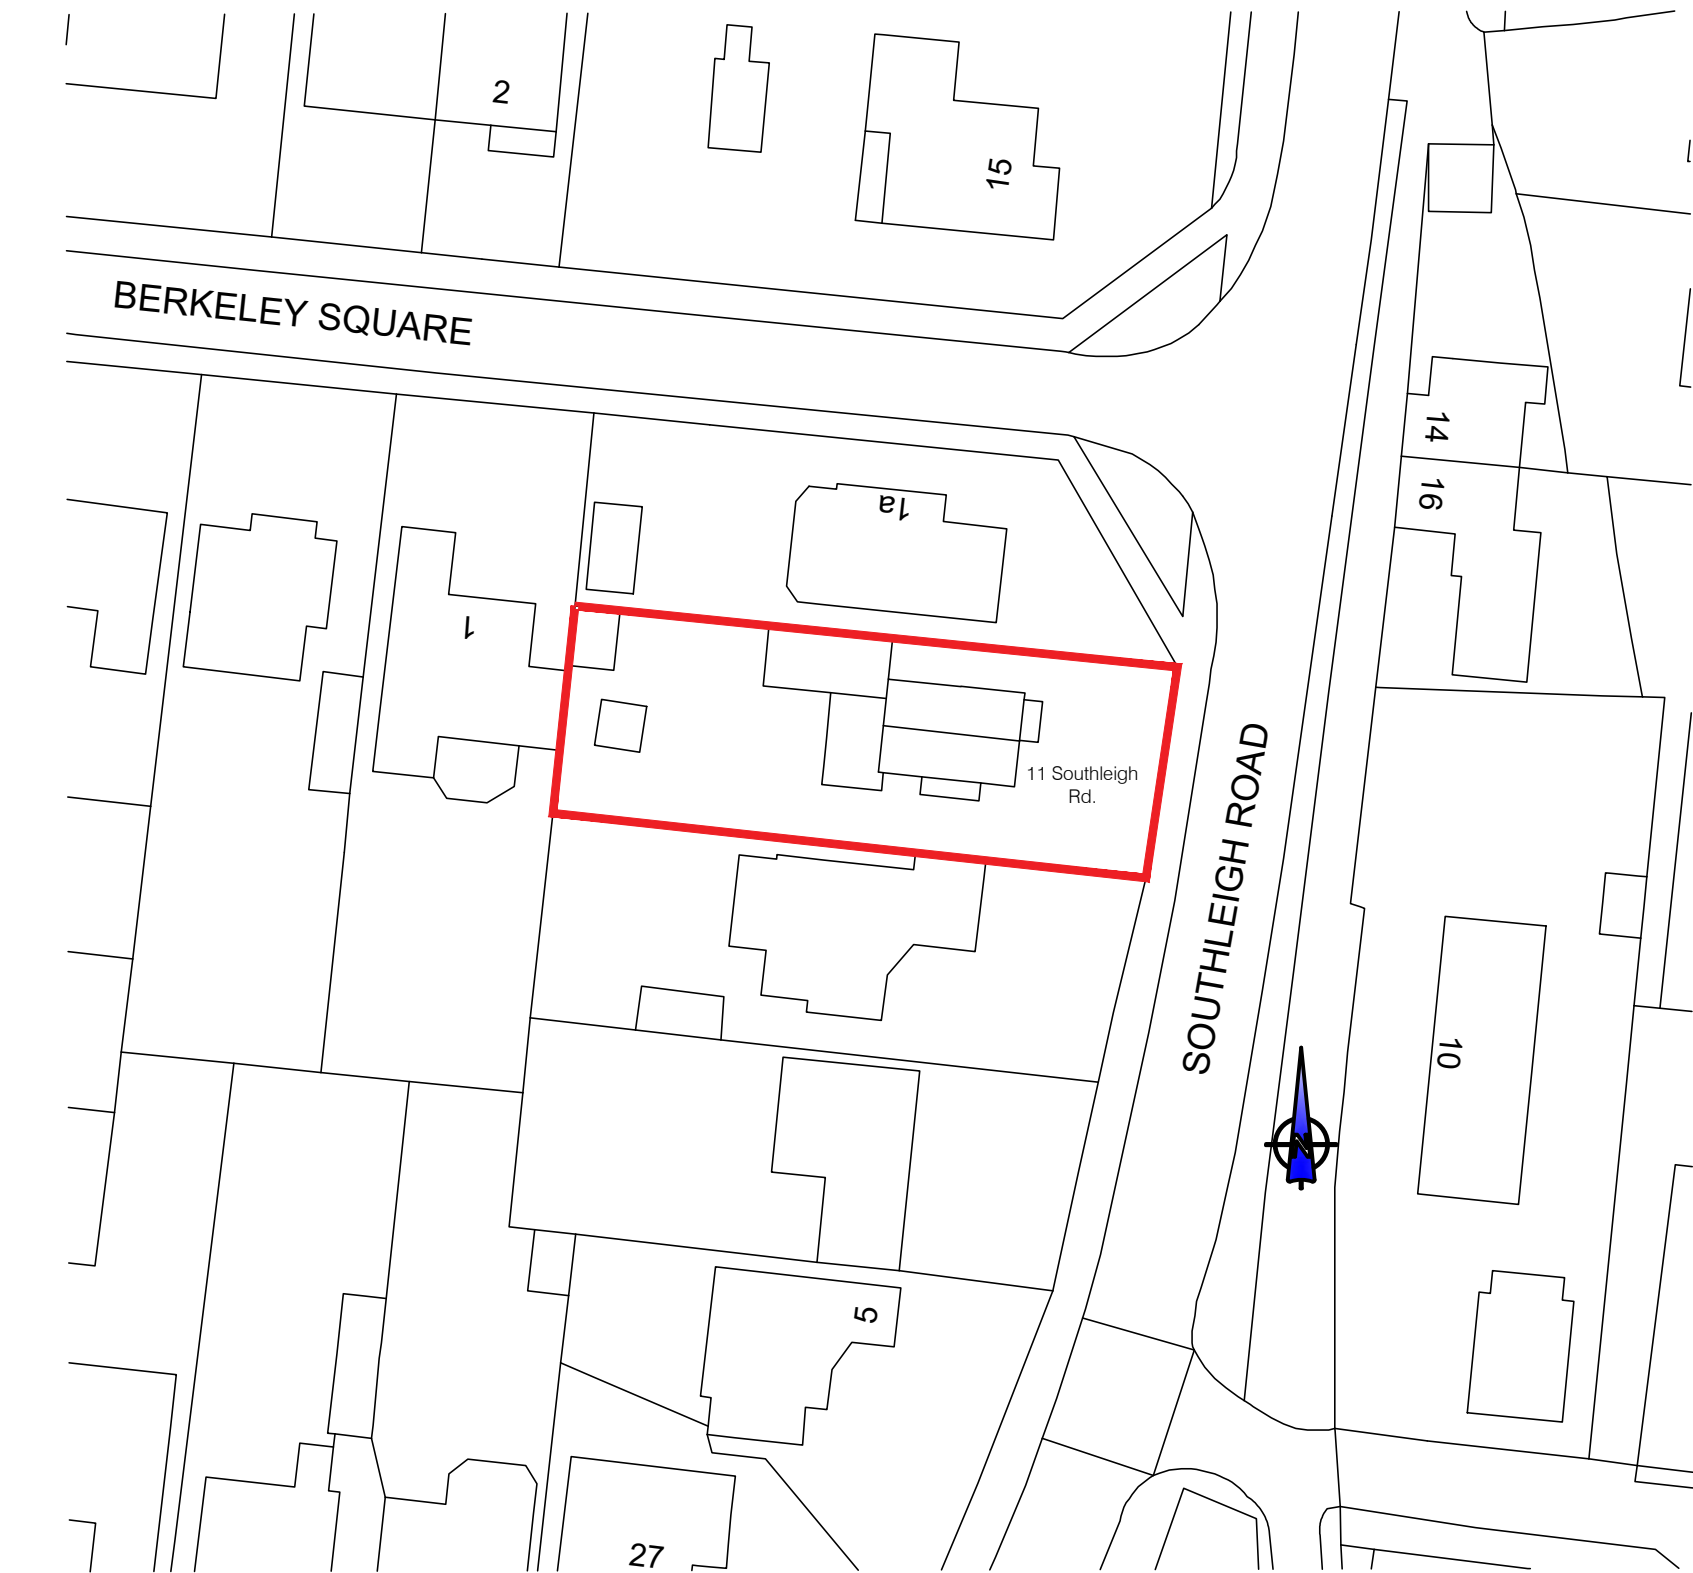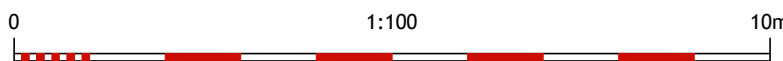



Existing Block Plan
(1:500 @ A1 or 1:1000 @ A3)

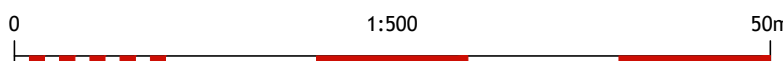


Existing Side Elevation
(1:100 @ A1 or 1:200 @ A3)

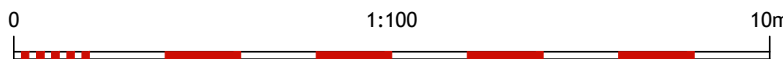

Existing Rear Elevation
(1:100 @ A1 or 1:200 @ A3)

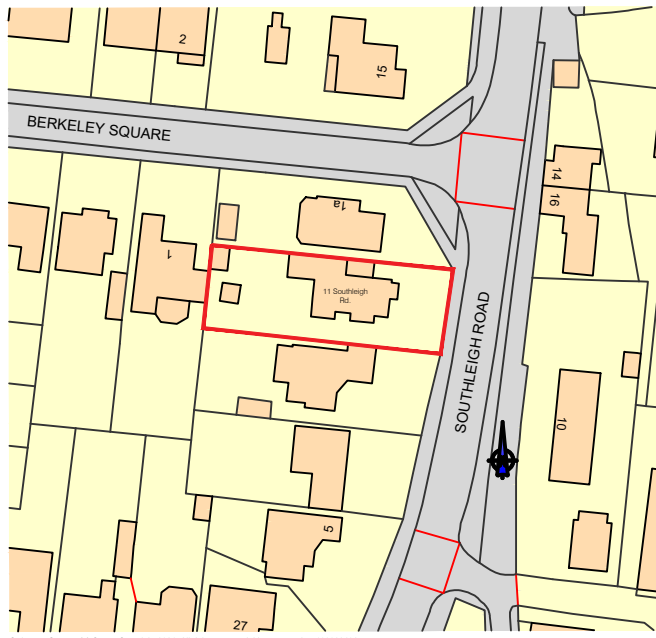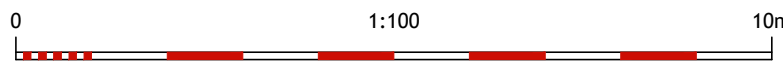

Site Location Plan
(1:1250 @ A1 or 1:2500 @ A3)

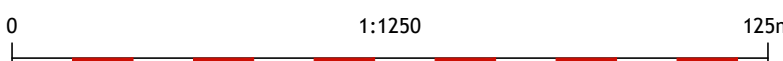

notes

this drawing is the copyright of the HRP ARCHITECTS LTD and must not be reproduced in whole or part or used for the execution of works without their permission.

all dimensions to be checked on site prior to commencement of construction works and the architect notified of any discrepancy.

figured dimensions are to be used in preference to scaled dimensions.

no deviation from this drawing will be permitted without prior consent of the architect.

all drawings are prepared subject to a full measured and structural survey of the buildings and site.

all structural work is subject to the appointment of a structural engineer to confirm and agree the structural proposals.

os promap licence no. 100020449.

scale width 100mm @ a1 - 50mm @ a3

client

revision	notes	date	drawn	check

hrp

architects ltd

First Floor, 18 Limerline Spur
hilsea, portsmouth, hampshire, po3 5hj

tel: 023 9269 1843
fax: 023 9263 9722
email: info@hrp-architects.com
website: hrp-architects.com

project

11 Southleigh Road

detail

Existing Plans

drawn

checked

MSC MMH

date

status

13 10 2021

a1 scale

a3 scale

rev

As Shown

8986 01